




Printed: 08/17/25 - 2:23 PM By: kmg/... Product: Ver. 25.0
File: P:\Users\mroberts\OneDrive\Documents and Settings\Long Branch\OneDrive\Site Plans\032723000557.dwg --> 03_AERIAL MAP

COPYRIGHT © 2025 - DYNAMIC ENGINEERING CONSULTANTS, PC - ALL RIGHTS RESERVED

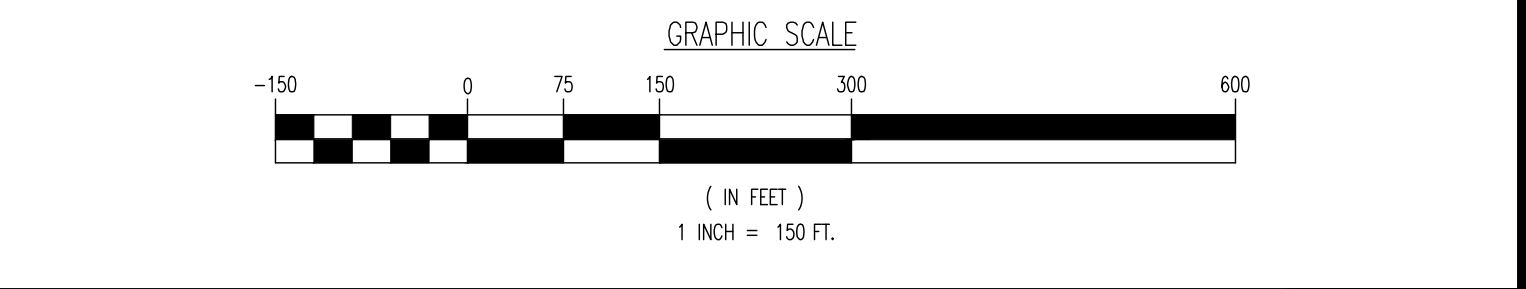

THE AERIAL IMAGE DEPICTED ON THIS PLAN IS BASED ON MATERIAL PREPARED BY DIGITAL GLOBE, GED EYE AND USDA FARM SERVICE AGENCY. THIS MATERIAL WAS PROVIDED BY GOOGLE MAPS ON 09/03/22. THE CONDITIONS OF THE SITE AND SURROUNDING AREAS MAY HAVE CHANGED SINCE THE DATE OF AERIAL PHOTOGRAPHY AND THEREFORE THIS PLAN MAY NOT ACCURATELY REFLECT ALL CURRENT EXISTING CONDITIONS.

FINAL FOR SEWER DESIGN

DYNAMIC ENGINEERING
LAND DEVELOPMENT CONSULTING • PERMITTING • GEOTECHNICAL • ENVIRONMENTAL • SURVEY • PLANNING & ZONING

1954 Main Street
Lake Carmel, NJ 07730
T: 732.874.6186
F: 732.874.9521
www.dynamiceng.com

TITLE: AERIAL MAP	
PROJECT: SURREY EQUITIES, LLC PROPOSED RESIDENTIAL DEVELOPMENT	
BLOCK 2701, (APPROVED LOTS 69.05 & 69.06) MONMOUTH ROAD & NJSH ROUTE 36 BOROUGH OF EATONTOWN, MONMOUTH COUNTY, NEW JERSEY	
JOB No: 3272-99-005	DATE: 08/31/2023
DRAWN BY: CAM	SCALE (H) 1"=150' (V)
DESIGNED BY: RDM	SHEET No: 2
CHECKED BY: RPF	OF 381
CHECKED BY: -	Rev. # 7
ROBERT P. FREUD PROFESSIONAL ENGINEER NEW JERSEY LICENSE No. 41938	
RYAN MCDERMOTT PROFESSIONAL ENGINEER NEW JERSEY LICENSE No. 56559	
PROTECT YOURSELF! ALL SEWER WORKS MUST BE PERFORMED IN ACCORDANCE WITH THE NEW JERSEY DEPARTMENT OF ENVIRONMENT & NATURE'S (NJDEP) SEWER DESIGN MANUAL (SDM) AND THE NEW JERSEY DEPARTMENT OF ENVIRONMENT & NATURE'S (NJDEP) SEWER CONSTRUCTION MANUAL (SCM). FOR SITE VISIT, DIRECT PHONE NUMBERS: 856-426-1111 WWW.CALL811.COM	

Rev.	Date	Comments	By
7	05/09/25	REV. PER BOROUGH COMMENTS	MPZ
6	03/27/25	REV. PER UTILITY COMMENTS	MPZ
5	02/26/25	REV. PER UTILITY COMMENTS	MPZ
4	12/17/24	REV. PER NJDOT COMMENTS	MPZ
3	09/24/24	REV. PER NJDOT, NJDEP, SED COMMENTS	MPZ
2	09/24/24	REV. PER NJDOT, NJDEP, SED COMMENTS	MPZ
1	03/08/24	REV. PER BOROUGH & NJDOT COMMENTS	MPZ