



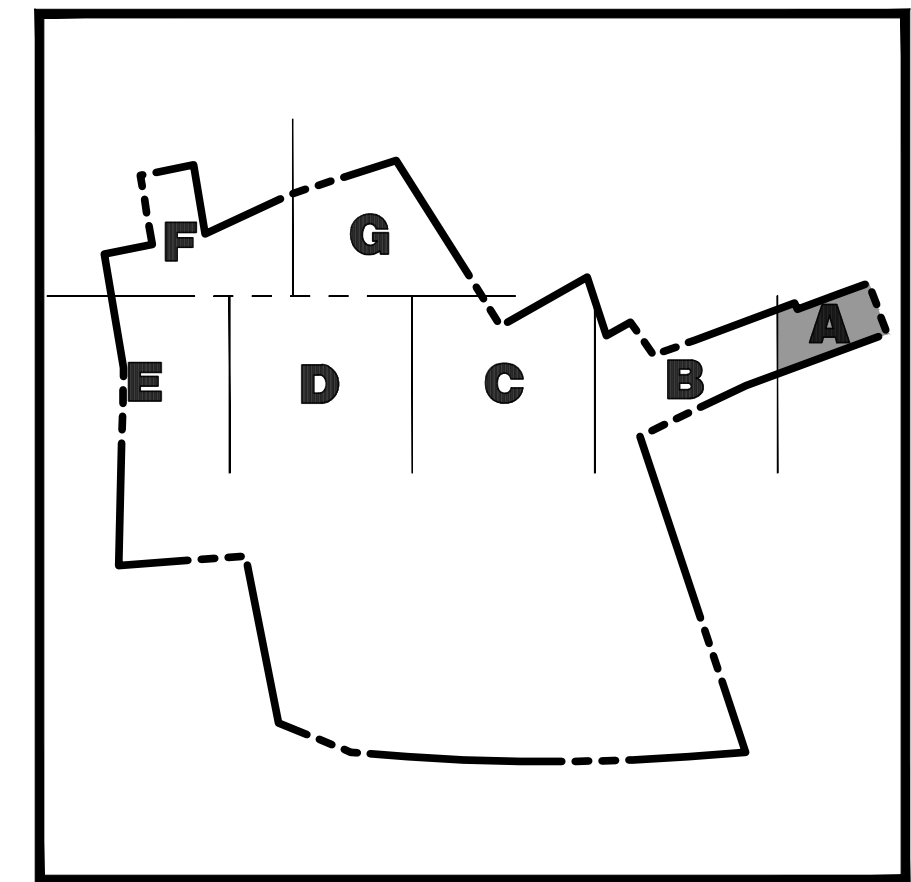

GRAPHIC SCALE

(IN FEET)
1 INCH = 30 FT.



Plotted: 06/11/25 - 2:27 PM, By: kheege, - Product Ver: 25.0
 File: P:\DEPC PROJECTS\3272 Surrey Equities, LLC\99-005 Eatontown and West Long Branch\Dwg\Site Plans\0327299005SL7.dwg, ----> 356 RESIDENTIAL LANDSCAPE PLAN A

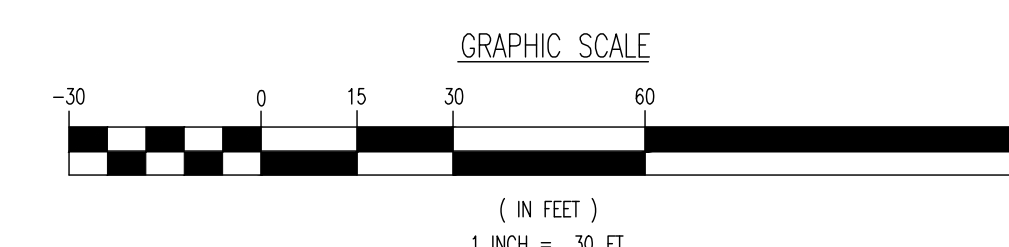


1904 Main Street
Lake Como, NJ 07719
T: 732.974.0198
F: 732.974.3521
www.dynamiloco.com



THIS PLAN TO BE UTILIZED FOR LANDSCAPE PURPOSES ONLY

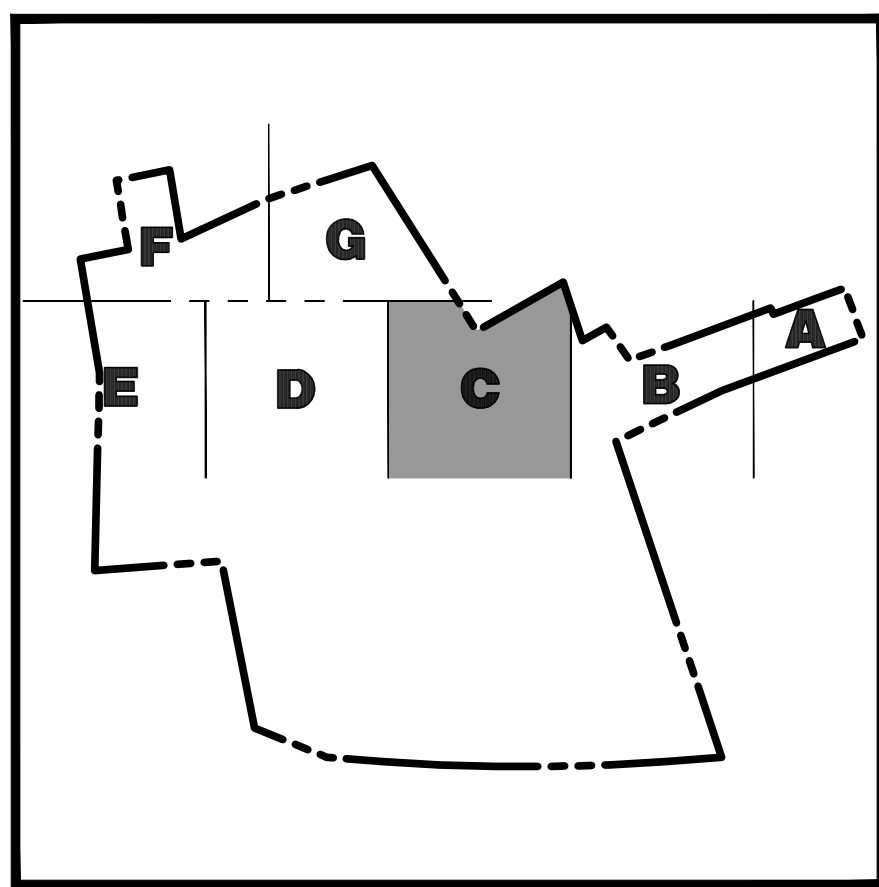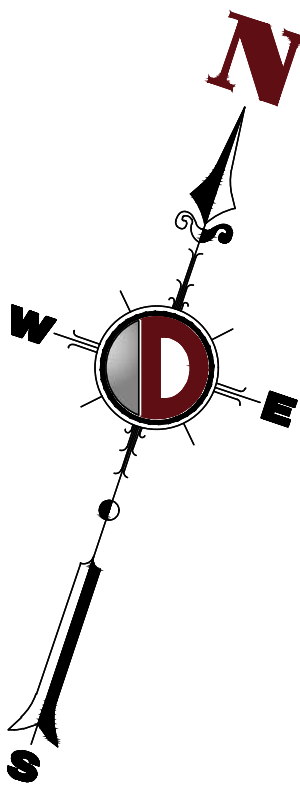

KEY MAP

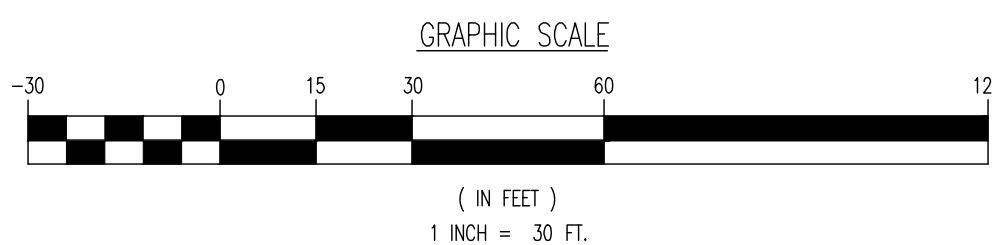

Rev.	Date	Comments	By
1	05/08/24	REV PER BOROUGH & NJDOT COMMENTS	WZ
2	05/08/24	REV PER BOROUGH & NJDOT COMMENTS	WZ
3	05/08/24	REV PER BOROUGH & NJDOT COMMENTS	WZ
4	05/08/24	REV PER BOROUGH & NJDOT COMMENTS	WZ
5	05/08/24	REV PER BOROUGH & NJDOT COMMENTS	WZ
6	05/08/24	REV PER BOROUGH & NJDOT COMMENTS	WZ
7	05/08/24	REV PER BOROUGH & NJDOT COMMENTS	WZ

DYNAMIC
ENGINEERING

LAND DEVELOPMENT CONSULTING • PERMITTING • GEOTECHNICAL • ENVIRONMENTAL • SURVEY • PLANNING & ZONING

1954 Main Street
Lake Carme, NJ 07039
T: 732.974.0188
F: 732.974.0188
www.dynamiceng.com

TITLE:
RESIDENTIAL LANDSCAPE PLAN C

PROJECT:
SURREY EQUITIES, LLC
PROPOSED RESIDENTIAL DEVELOPMENT

BLOCK 2701, (APPROVED LOTS 69.05 & 69.06)
MONMOUTH ROAD & NJSH ROUTE 36
BOROUGH OF EATONTOWN, MONMOUTH COUNTY, NEW JERSEY

ROBERT P. FREUD
PROFESSIONAL ENGINEER
NEW JERSEY LICENSE No. 41938

RYAN McDERMOTT
PROFESSIONAL ENGINEER
NEW JERSEY LICENSE No. 54559

JOB No:
3272-99-005

DATE:
08/31/2023

DRAWN BY:
CAM


DESIGNED BY:
RDM

CHECKED BY:
RPF


PROTECT YOURSELF
No. 3000 State Highway 10
Eatontown, NJ 07039
www.dynamiceng.com

360
OF 381
Rev. # 7

Printed: 08/17/25 - 2:25 PM By: khsghs Product: 25.0
P:\Users\khsghs\OneDrive\Projects\25.0\Surrey Equities, LLC\Site Plans\25.0\25.0-005\25.0-005.dwg -> 358. RESIDENTIAL LANDSCAPE PLAN C

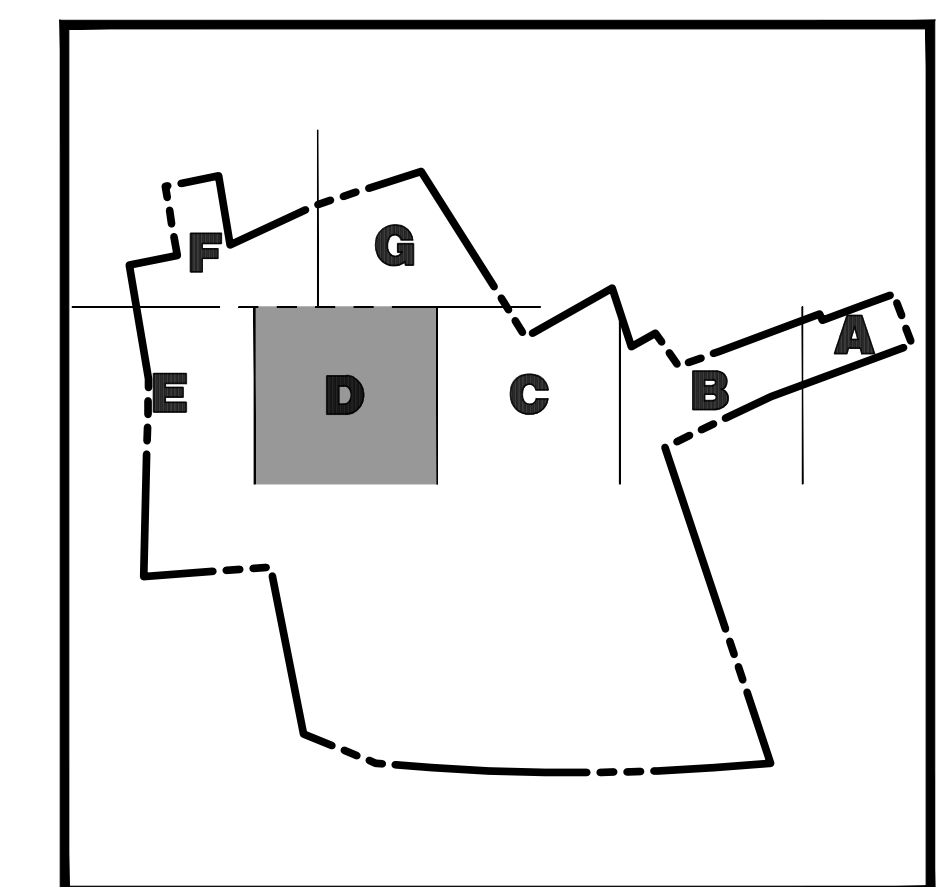



KEY MAP

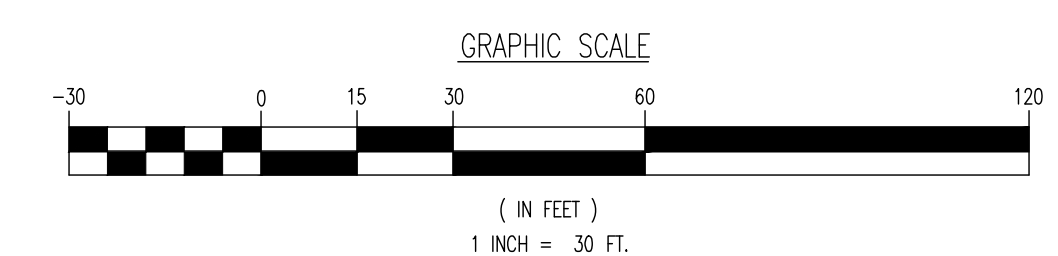

DYNAMIC ENGINEERING
 LAND DEVELOPMENT CONSULTING • PERMITTING • GEOTECHNICAL • ENVIRONMENTAL • SURVEY • PLANNING & ZONING

1904 Main Street
 Lake Como, NJ 07719
 T: 732-874-0198
 F: 732-874-3501
www.dynamiccom.com


 
TITLE:		RESIDENTIAL LANDSCAPE PLAN D	
PROJECT:	SURREY EQUITIES, LLC BROOKED RESIDENTIAL DEVELOPMENT	JOB NO:	3272-99-005
PLOT 2701, (APPROVED LOTS 69.05 & 69.06) MONMOUTH ROAD & NJSH ROUTE 36 BOROUGH OF EATONTOWN, MONMOUTH COUNTY, NEW JERSEY		DATE:	05/31/2023
		DRAWN BY:	CAM
		DESIGNED BY:	RFM
		CHECKED BY:	RD
		CHECKED BY:	—
ROBERT P. FREUD  PROFESSIONAL ENGINEER NEW JERSEY LICENSE NO. 41018		RYAN MCDERMOTT  PROFESSIONAL ENGINEER NEW JERSEY LICENSE NO. 56559	
		 PROTECT YOURSELF CALL 811 BEFORE ANY EXCAVATION OR DRILLING TO AVOID DAMAGE TO UNDERGROUND UTILITIES. FOR STATE SERVICE NUMBERS AND WEBSITE: WWW.CALL811.COM	
		SCALE: (1" = 30') SHEET No: 361 OF 381 Rev. # 7	

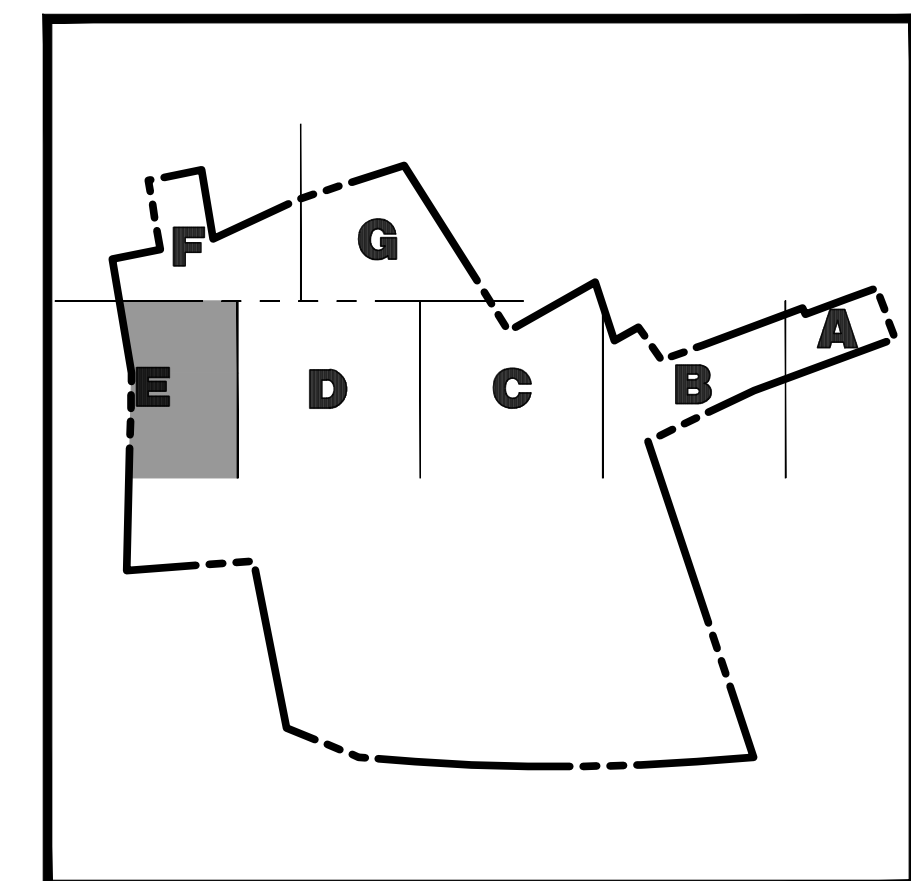


GRAPHIC SCALE

(IN FEET)
1 INCH = 30 FT.

FINAL FOR SEWER DESIGN		(154 Main Street) Lake Carme, NJ 07719 T 732.974.0746 F 732.974.5501 www.dynegroup.com	
	DYNAMIC ENGINEERING	CHOOSE YOUR LOCATION LAND DEVELOPMENT CONSULTING PERMITTING GEOTECHNICAL ENVIRONMENTAL SURVEY PLANNING & ZONING	
Lake Carme, New Jersey T 732.974.0718 Chichester, New Jersey T 856.334.2000 Newark, New Jersey T 973.263.7200 Trenton, New Jersey T 609.992.7211 North Plainfield, New Jersey T 973.263.7200 Philadelphia, Pennsylvania T 215.252.4688 Harrisburg, Pennsylvania T 717.667.0273 Philadelphia, Pennsylvania T 215.252.4688 Bethlehem, Pennsylvania T 610.430.4641 Annapolis, Maryland T 410.547.3300			
TITLE: RESIDENTIAL LANDSCAPE PLAN E			
PROJECT: SURREY EQUITIES, LLC <i>PROPOSED RESIDENTIAL DEVELOPMENT</i>		JOB NO: 3272-99-005 DATE: 08/31/2023	
BLOCK 2701, (APPROVED LOTS 69.05 & 69.06) MONMOUTH ROAD & NJSH ROUTE 36 BOROUGH OF EATONTOWN, MONMOUTH COUNTY, NEW JERSEY		DRAWN BY: CAM DESIGNED BY: RDM CHECKED BY: RPF CHECKED BY: _____	
ROBERT P. FREUD PROFESSIONAL ENGINEER NEW JERSEY LICENSE NO. 41938		RYAN MCDERMOTT PROFESSIONAL ENGINEER NEW JERSEY LICENSE NO. 56659	
		PROTECT YOURSELF IF YOU REQUIRE INFORMATION ON THE LOCATION OF UNDERGROUND UTILITIES, CONTACT AN 811 OPERATOR OR VISIT WWW.CALL811.COM	
FOR STATE SPECIFIC DESIGN PRICES, NUMBERS AND MAPS, CALL 811		362 OF 381 Rev. # 7	

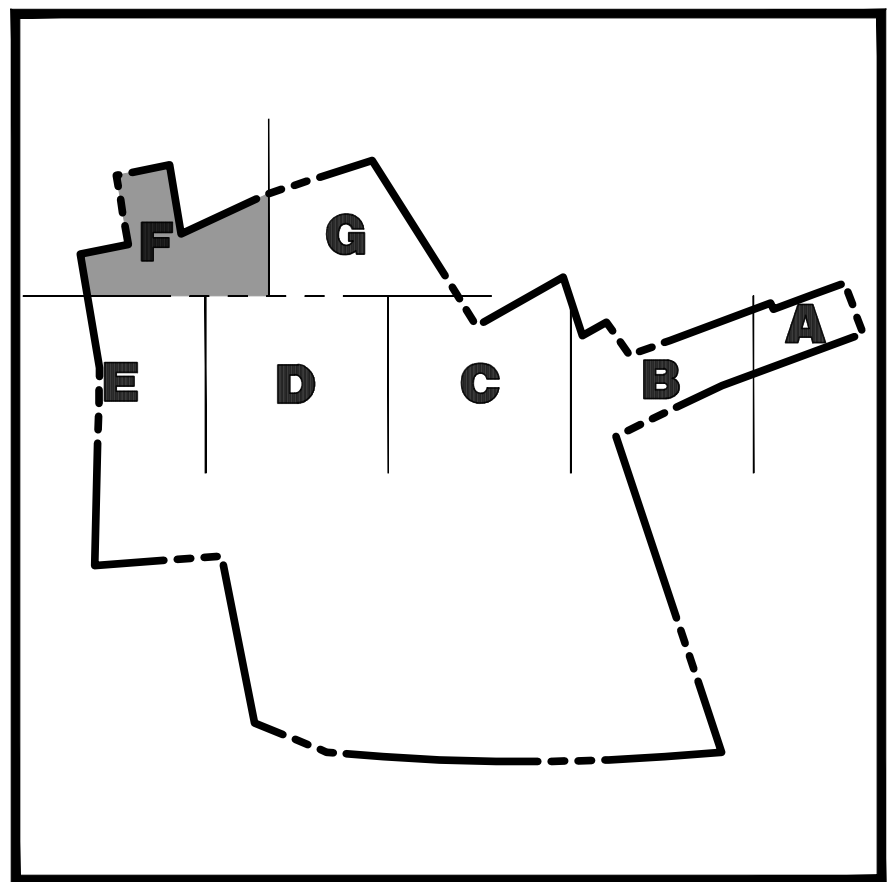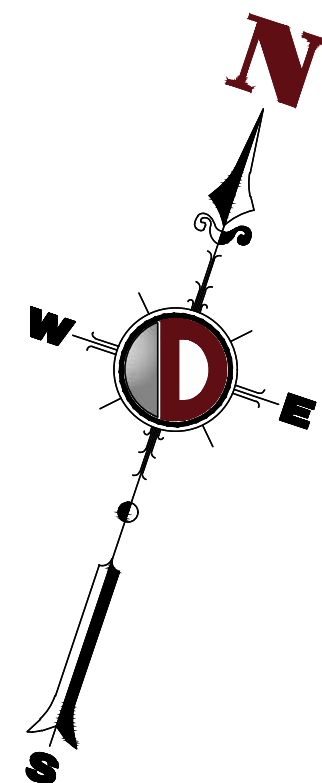

KEY MAP

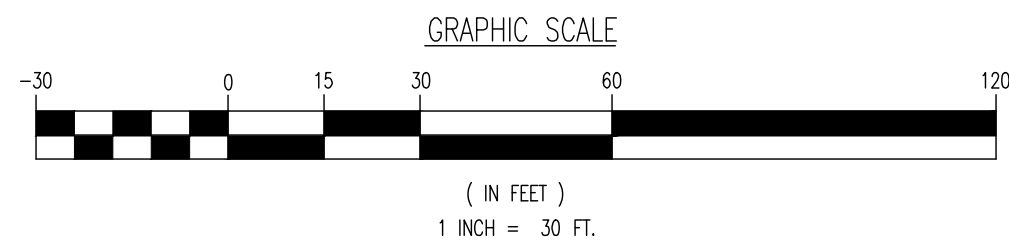

FINAL FOR SEWER DESIGN

DYNAMIC
ENGINEERING

LAND DEVELOPMENT CONSULTING • PERMITTING • GEOTECHNICAL • ENVIRONMENTAL • SURVEY • PLANNING & ZONING

1954 Main Street
Lake Carme, NJ 07730
T 732.874.0118
F 732.874.0121
www.dynanrec.com

TITLE:
RESIDENTIAL LANDSCAPE PLAN F

PROJECT:
SURREY EQUITIES, LLC
PROPOSED RESIDENTIAL DEVELOPMENT

Block 2701, (APPROVED LOTS 69.05 & 69.06)
MONMOUTH ROAD & NJSH ROUTE 36
BOROUGH OF EATONTOWN, MONMOUTH COUNTY, NEW JERSEY

JOB No:
3272-99-005

DATE:
08/31/2023

DRAWN BY:
CAM

DESIGNED BY:
RDM

CHECKED BY:
RPF

PROFESSIONAL ENGINEER
NEW JERSEY LICENSE No. 41938

PROFESSIONAL ENGINEER
NEW JERSEY LICENSE No. 54559


PROTECT YOURSELF
No. 3272-99-005
FOR SITE, DESIGN, DIRECT PHONE NUMBERS, VISIT
WWW.CALL811.COM

363
OF 381
Rev. # 7



DYNAMIC ENGINEERING
 LAND DEVELOPMENT • CONSULTING • PERMITTING • GEOTECHNICAL • ENVIRONMENTAL • SURVEY • PLANNING & TOWNING

1904 Main Street
 Lake Carme, NJ 07719
 T: 732.874.6108
 F: 732.874.3521
www.dynamicec.com

 ROBERT P. FREUD  PROFESSIONAL ENGINEER NEW JERSEY LICENSE NO. 41938		RYAN MCDERMOTT PROFESSIONAL ENGINEER NEW JERSEY LICENSE NO. 56559		CHECKED BY: _____  PROTECT YOURSELF CALL 811 BEFORE YOU DIG TO AVOID DAMAGE TO UNDERGROUND UTILITIES AND PREVENT ACCIDENTS 811 IS FREE FOR YOUR STATE, LISTED PHONE NUMBERS, VISIT WWW.CALL811.COM	364 OF 381 Rev. # 7
--	--	--	--	--	--