


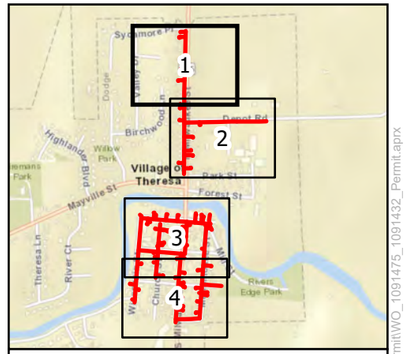

0 50 100 Feet

1:1,200

N W E S

- Bore/Tie-In Pit
- Service Tie-In
- Directional Bore Installation
- Silt Fence or Silt Sock
- Contour (2-foot)
- Municipal Boundary


Site Plan
STH 175 Rdmv/Menomonee Rbld in Theresa WO1091475 & 1091432
Wisconsin Power and Light
Dodge County, Wisconsin
Page 1 of 4

merjent

For Environmental Review Purposes Only

Date: 9/23/2026; User Name: kigen.mares; Document Path: Z:\Clients\A_D\Alliant_2026_Projects\WO_1091475_1091432_PermitWO_1091475_1091432_Permit.aprx



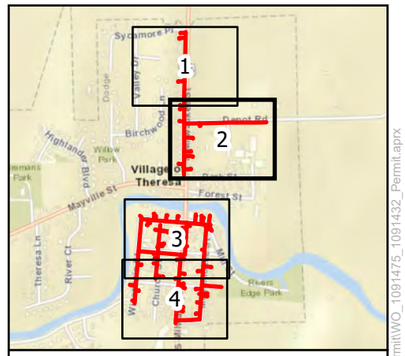

0 50 100 Feet

1:1,200

N

W E

S


- Bore/Tie-In Pit
- Service Tie-In
- Directional Bore Installation
- Silt Fence or Silt Sock
- Contour (2-foot)
- Municipal Boundary


Site Plan
STH 175 Rdmv/Menomonee Rbld in Theresa WO1091475 & 1091432
Wisconsin Power and Light
Dodge County, Wisconsin
Page 2 of 4

merjent

For Environmental Review Purposes Only

Date: 9/23/2026; User Name: kigen.mares; Document Path: Z:\Clients\A_D\Alliant_2026_Projects\WO_1091475_1091432_Permit\WO_1091475_1091432_Permit.aprx

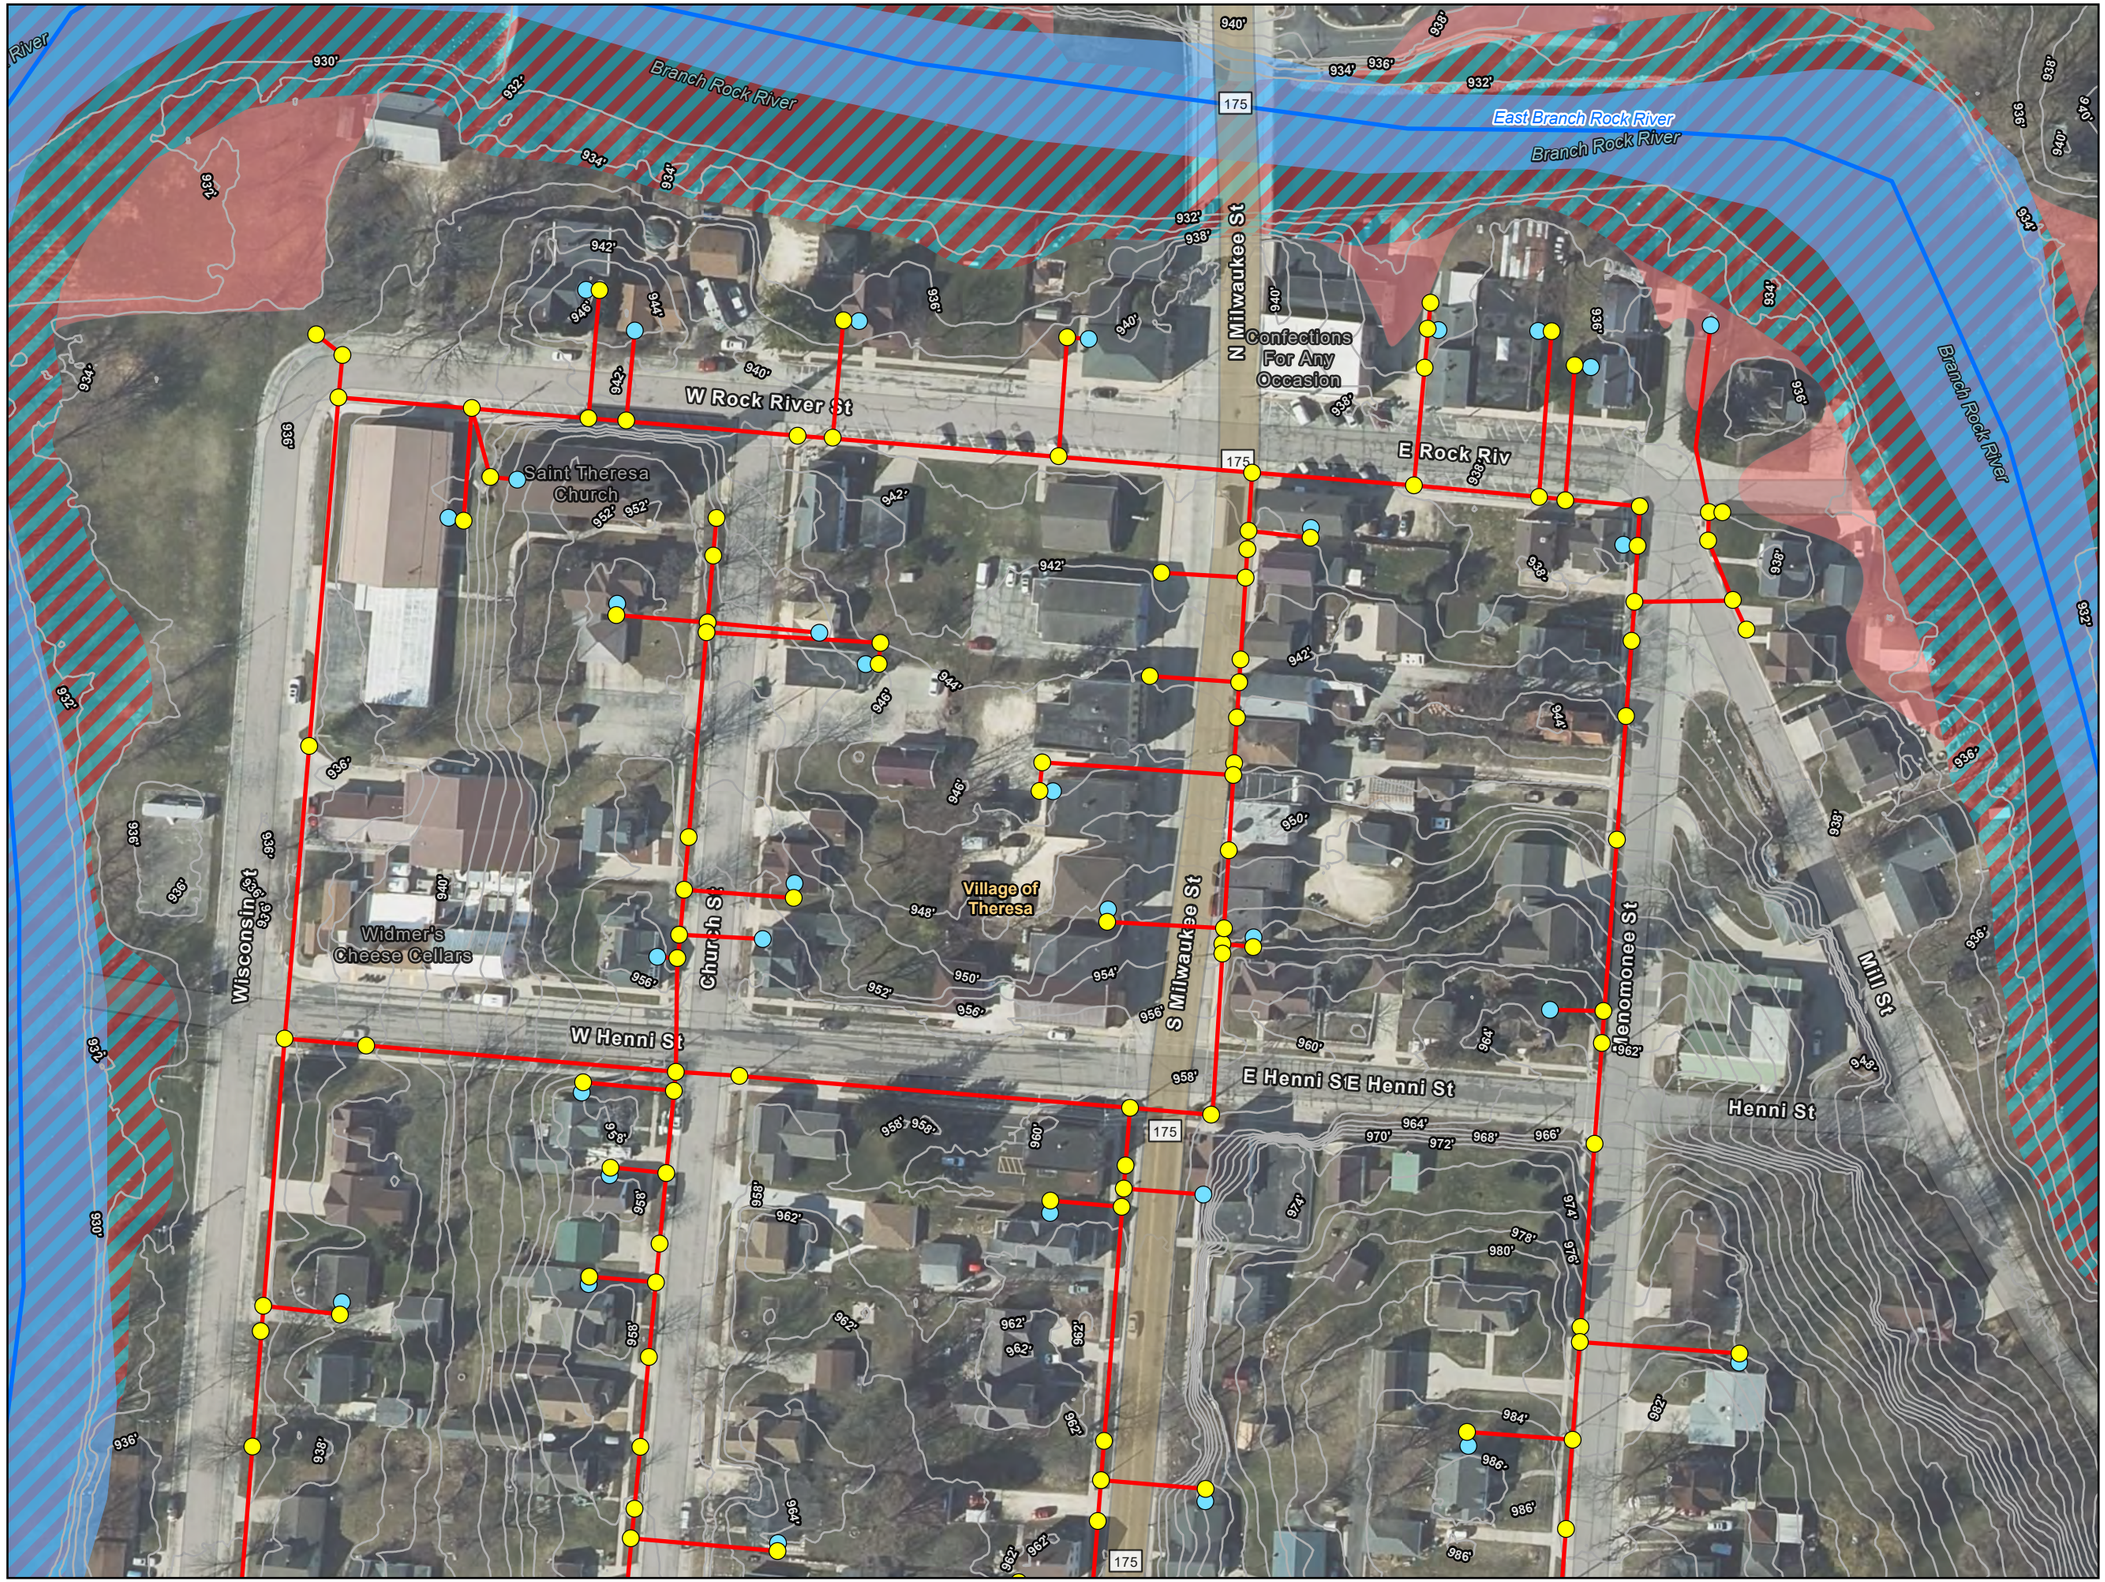

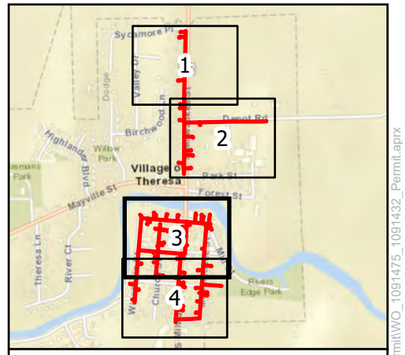

0 50 100 Feet

1:1,200

N W E S


- Bore/Tie-In Pit
- Service Tie-In
- Directional Bore Installation
- Silt Fence or Silt Sock
- Contour (2-foot)
- Mapped Waterway (WDNR 24k Hydro)
- Mapped Waterbody (WDNR 24kHydro)
- 1% Annual Chance Flood Hazard
- Regulatory Floodway
- Municipal Boundary


Site Plan
STH 175 Rdmv/Menomonee Rbld in Theresa WO1091475 & 1091432
Wisconsin Power and Light
Dodge County, Wisconsin
Page 3 of 4

merjent

For Environmental Review Purposes Only

Date: 9/23/2026, User Name: kigen.mares; Document Path: Z:\Clients\A_D\Alliant_2026_Projects\WO_1091432_STH_175_Rdmv_Menomonee_rbld_Theresa\ArcGIS\Permitting\001_ArcPro\WO_1091475_1091432_Permit\WO_1091475_1091432_Permit.aprx

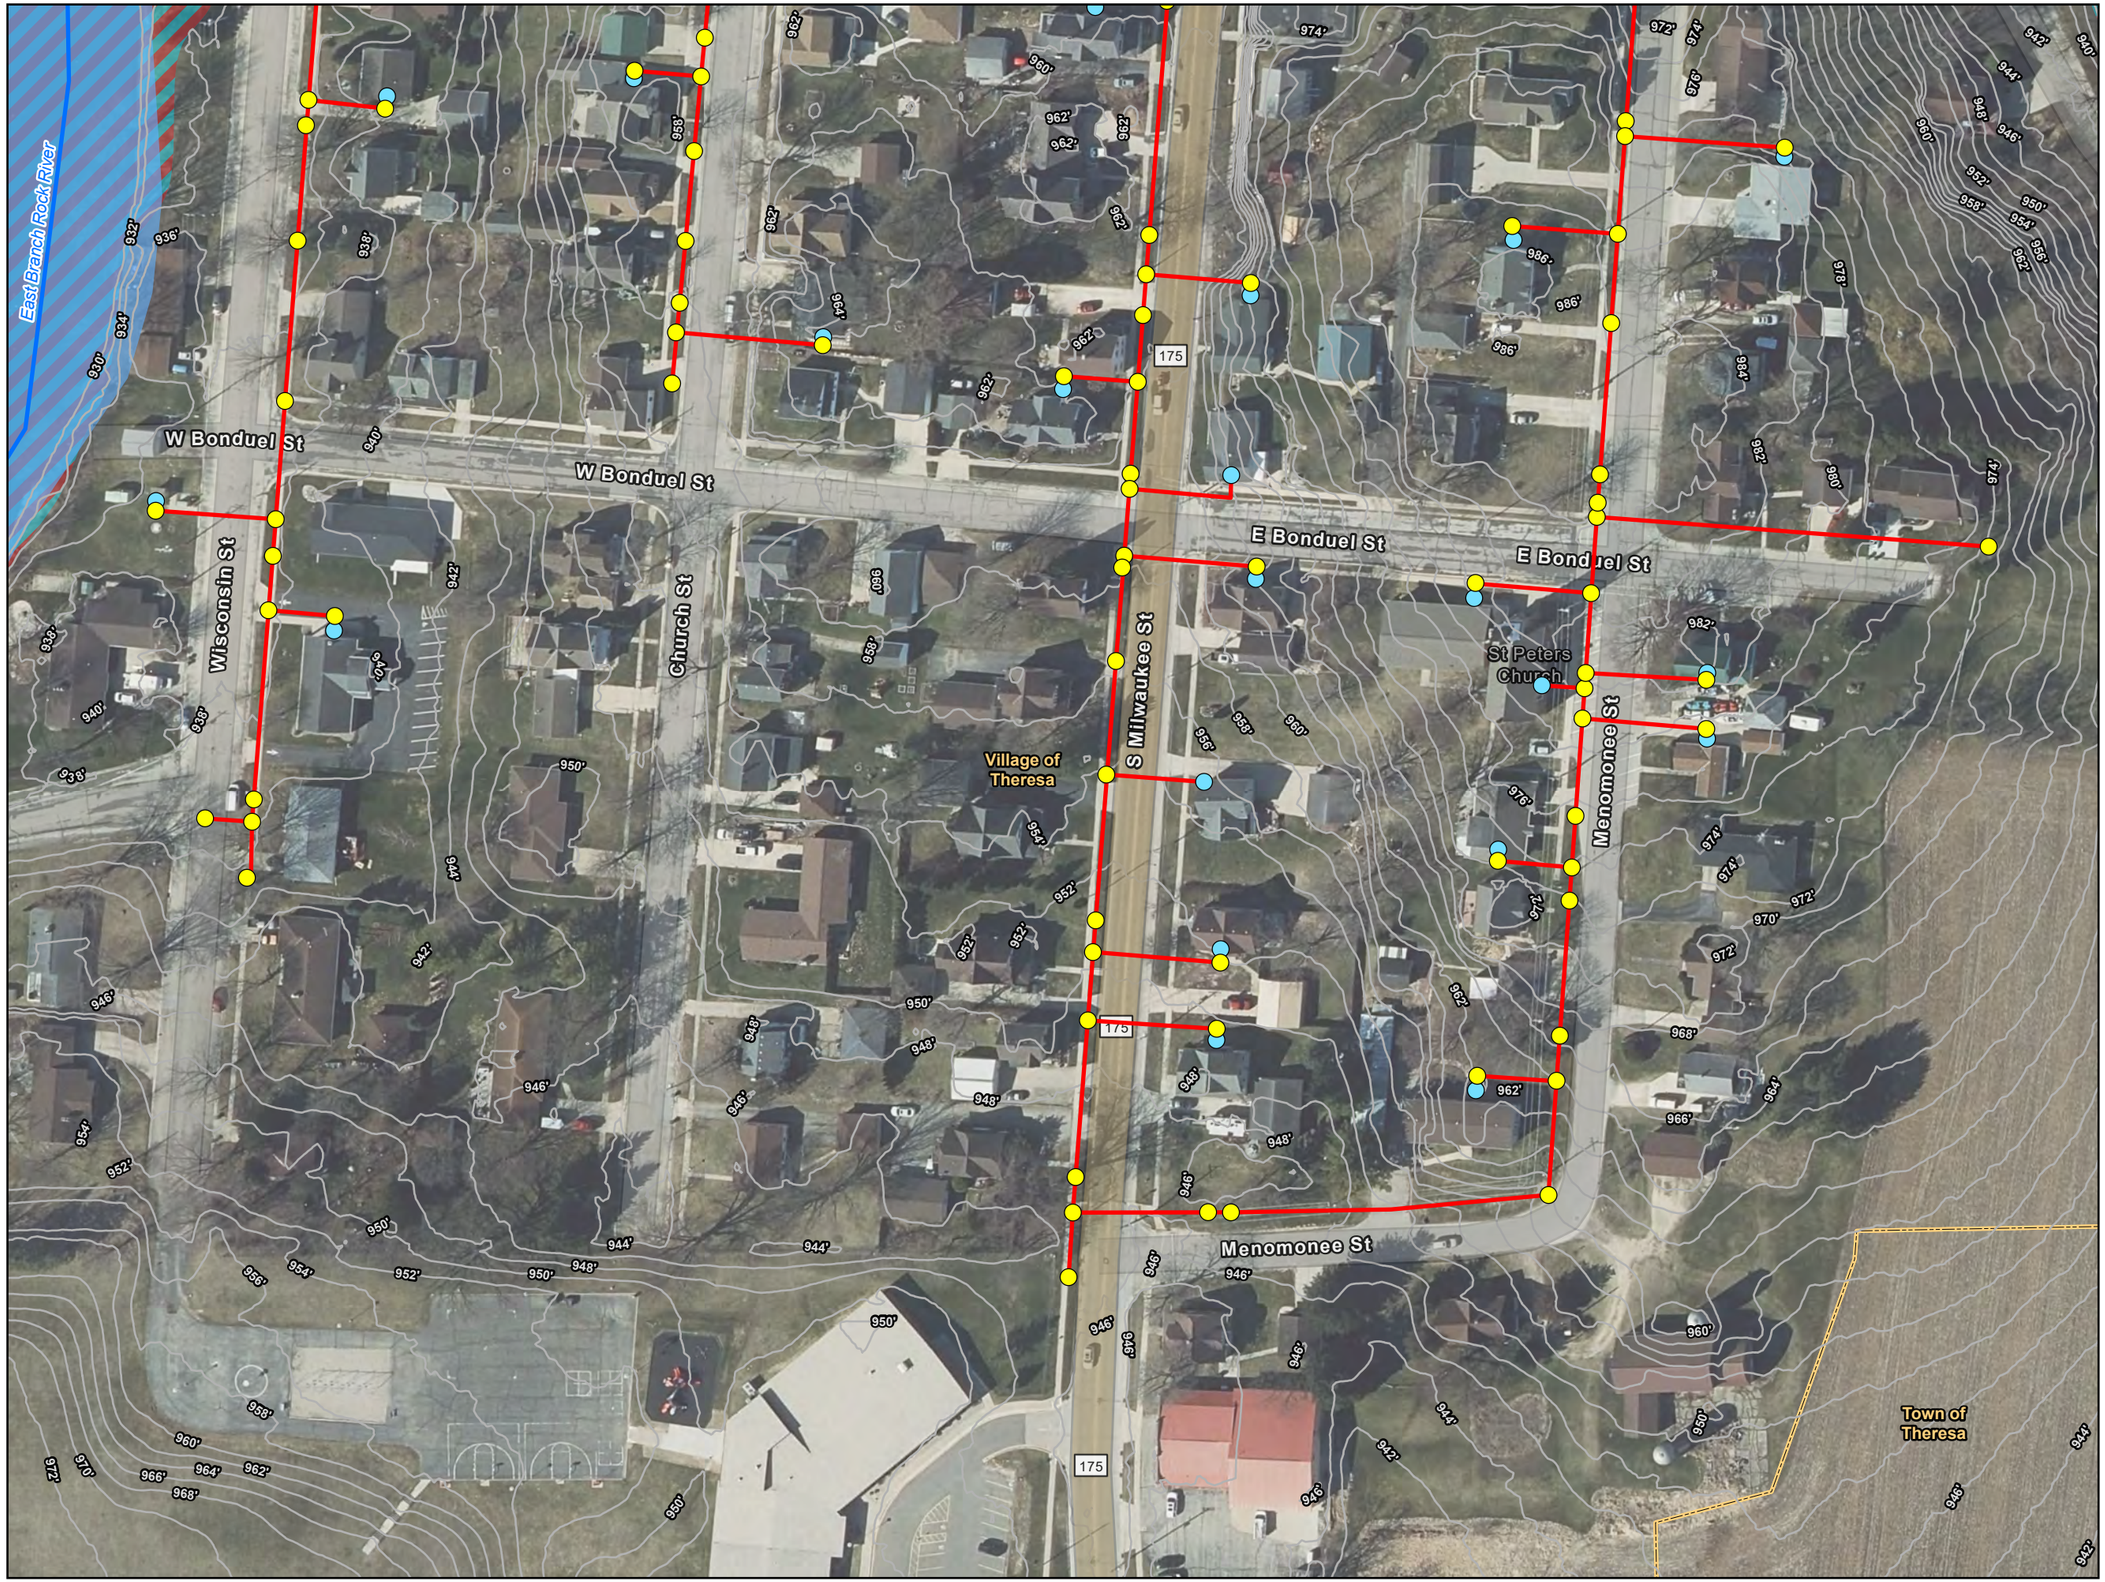

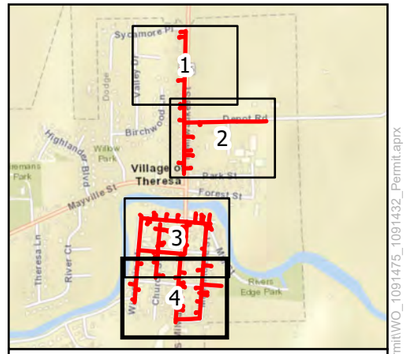

0 50 100 Feet

1:1,200

N W E S

- Bore/Tie-In Pit
- Service Tie-In
- Directional Bore Installation
- Silt Fence or Silt Sock
- Contour (2-foot)
- Mapped Waterway (WDNR 24k Hydro)
- Mapped Waterbody (WDNR 24kHydro)
- Regulatory Floodway
- Municipal Boundary

Site Plan
STH 175 Rdmv/Menomonee Rbld in Theresa WO1091475 & 1091432
Wisconsin Power and Light
Dodge County, Wisconsin
Page 4 of 4

merjent

For Environmental Review Purposes Only

Date: 9/23/2026; User Name: kigen.mares; Document Path: Z:\Clients\A_DV\Alliant_2026_Projects\WO_1091432_STH_175_Rdmv_Menomonee_rbld_Theresa\ArcGIS\Permitting\001_ArcPro\WO_1091475_1091432_PermitIWO_1091475_1091432_Permit.aprx