

WIESER CONCRETE PRODUCTS, INC.

W3716 U.S. HWY 10 • MAIDEN ROCK, WI 54750
(715) 647-2311 800-325-8456 Fax (715) 647-5181

Website: www.wieserconcrete.com

December 16th, 2025

QC26-013

City of Cumberland

Nick Nelson

715-271-3536

nick.nelson@cityofcumberland.net

PRICE QUOTATION CUMBERLAND BOAT RAMP - PRECAST BOAT RAMP PANELS CUMBERLAND, WI

(4 Each) Precast Concrete Boat Ramp Panels

- 8'-0" x 12'-0" x 8" thick (approx. weight of 9,600 lbs./panel)
- Galvanized steel hook and eye connection
- Hook & eye connection hardware or cable loops (for existing connection)
- Black rebar (not epoxy coated)
- (4 ea.) universal lifters
- "V" groove top finish

\$2,872.00 per panel

_____ Delivery of panels (1 load)

\$997.00 per load

Prices include: Shop drawings
Delivery to jobsite via semi-truck, trailer

Prices do not include: Unloading or Installation
Site prep
Stamped engineering
Sales taxes

Customer unloading time of one hour per truck (maximum) is allowed in above price. Any additional time required will be billed at \$275.00 per hour, unless prior arrangements have been made.

Price is valid for 10 days from above date.

Terms of payment are C.O.D. OR with approved credit, net 15 days of invoice. 1.5% service charge will be added to overdue accounts.

To place your order, sign and return this quotation, along with directions to the site.

CUSTOMER ACCEPTANCE

Company _____

Is this project subject to sales taxes?

Rep. _____

Yes _____

No _____

Date _____

Need Product By _____


Tony Nelson

REVIEWED BY _____
REVIEW DATE _____

**DRAWINGS SUBMITTED
FOR APPROVAL**

APPROVED BY: _____
APPROVAL DATE: _____
PRODUCTS NEEDED BY: _____

**CONTRACTOR
PROJECT:
LOCATION
LAYOUT PLAN VIEW**

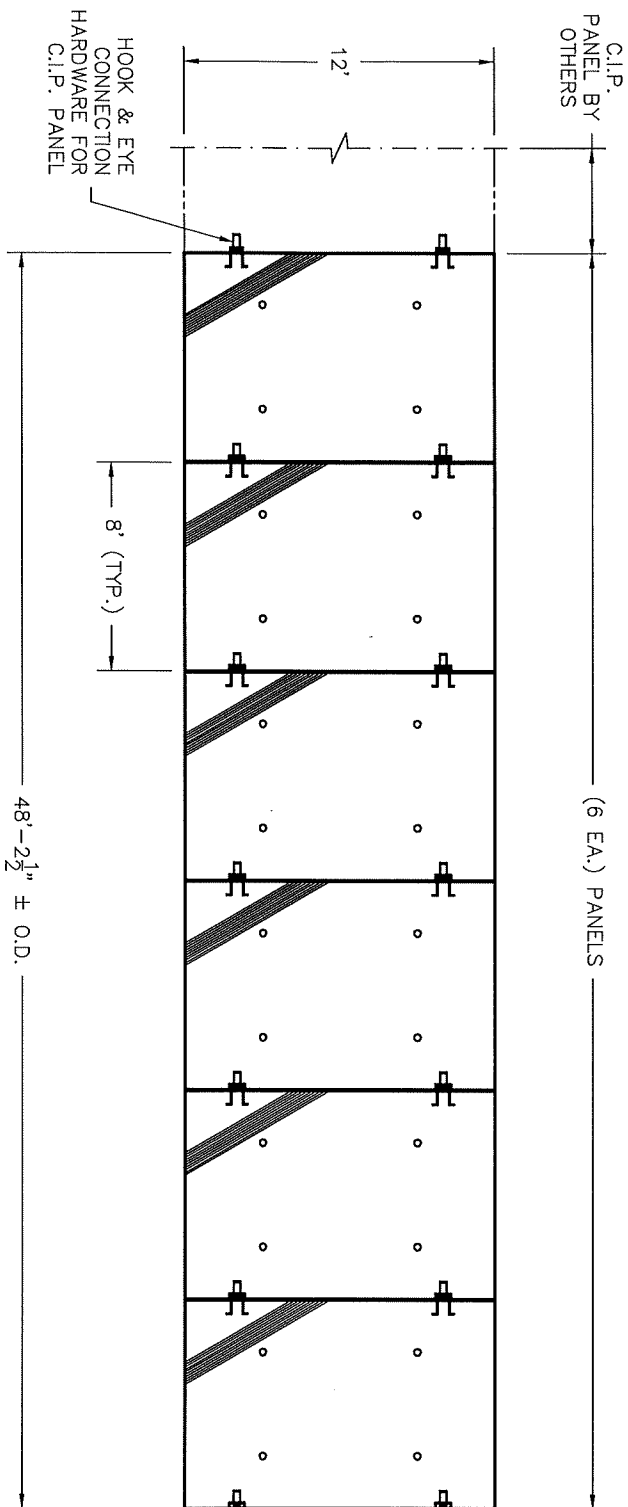

SHEET NO. 1 OF 3	CONTRACTOR PROJECT: LOCATION DESCRIPTION WIESER JOB# 23-xxx	WIESER CONCRETE W3716 US HWY10. MAIDEN ROCK, WI 54750 800-325-8456	SCALE: 9/64" = 1'-0"	REV NO.	DATE:
			DRAWN BY: WCP		
			DATE: 11/06/2023		
			FILE: 11/06/2023 11/06/2023 11/06/2023		


REVIEWED BY _____
REVIEW DATE _____

**DRAWINGS SUBMITTED
FOR APPROVAL**


APPROVED BY: _____
APPROVAL DATE: _____
PRODUCTS NEEDED BY: _____

**CONTRACTOR
PROJECT:
LOCATION
HOOK & EYE DETAILS**

HOOK

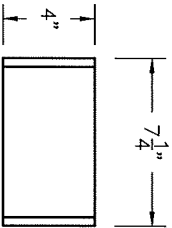


TOP VIEW

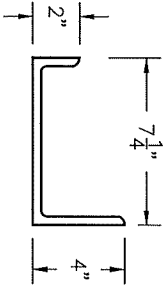

SIDE VIEW


EYE

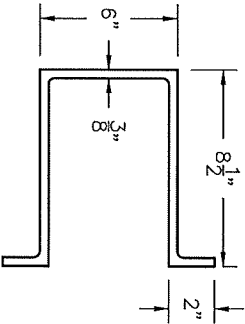


FINISH DETAIL




EYE DETAIL

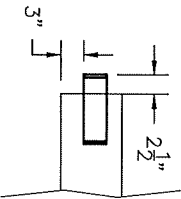

HOOK DETAIL

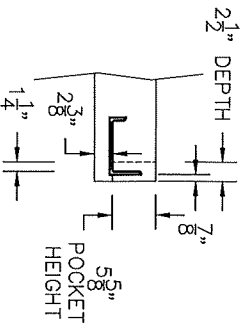

CONNECTION DETAIL

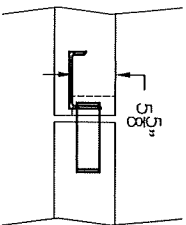

SCALE: N.T.S.
DRAWN BY: WCP
DATE: 11/06/2023
FILE: 11/06/2023

REV NO.

DATE:

WIESER CONCRETE
W3716 US HWY10. MAIDEN ROCK, WI 54750
800-325-8456

CONTRACTOR
PROJECT:
LOCATION
DESCRIPTION
WIESER JOB# 23-xxx

SHEET NO.
3 OF 3