


THIS SHEET IS A SCANNED COPY OF
THE TAX MAP PREPARED BY TRENTON
ENGINEERING. THE ORIGINAL MAP IS ON
FILE AT CMX.

REVISIONS		
DATE	NAME	No.
03/1994	THOMAS CRADER	21782
10/1999	THOMAS CRADER	21782
02/2008	THOMAS CRADER	21782

TAX ASSESSMENT MAP

OF

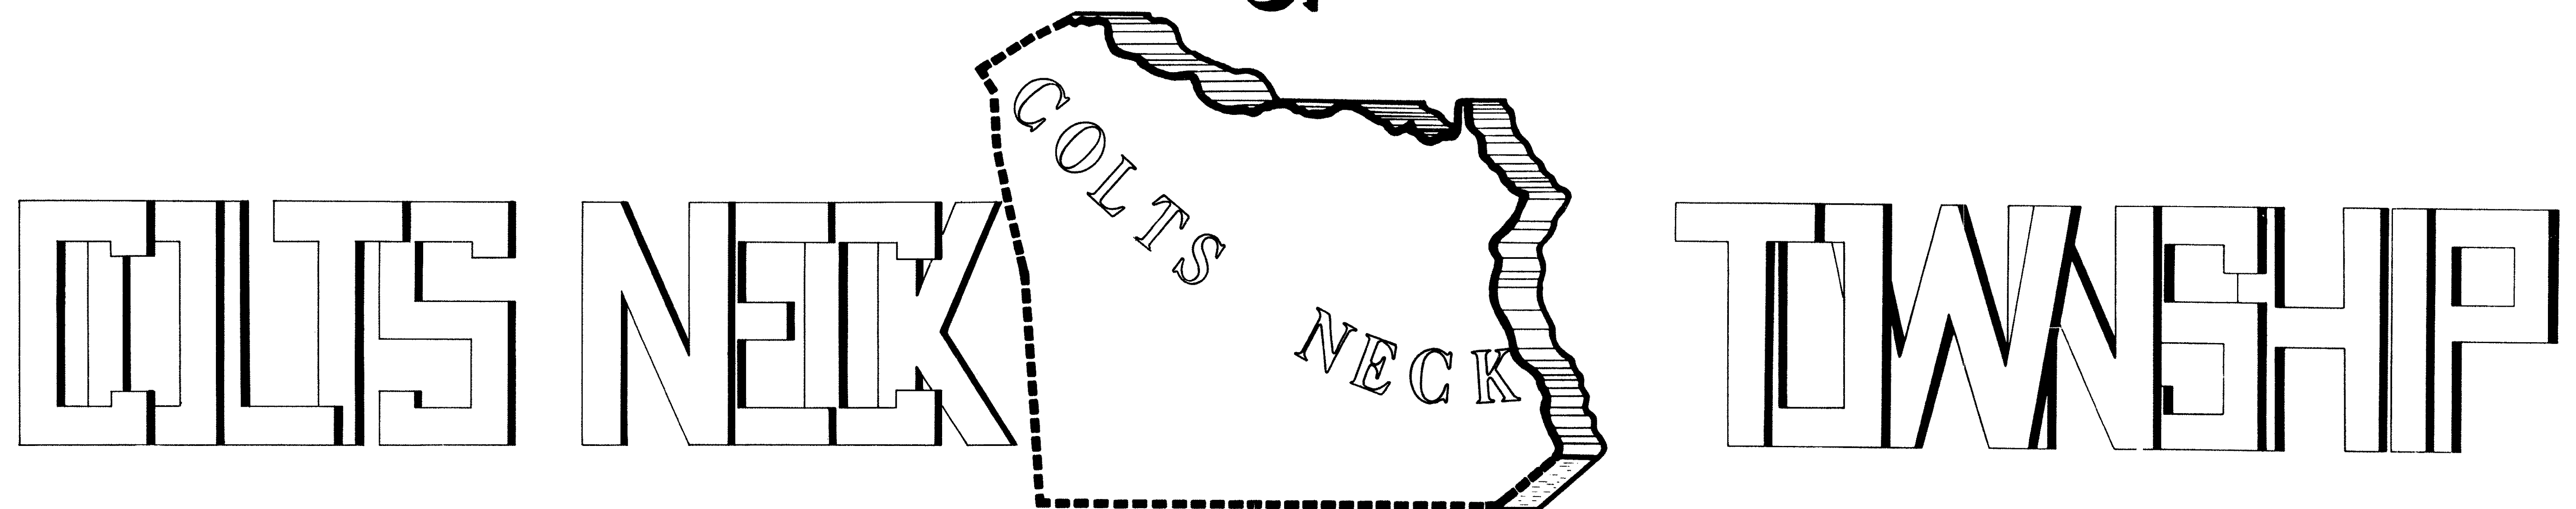

NOTE: SHEET NUMBER 309
HAS BEEN ELIMINATED

COUNTY OF MONMOUTH, STATE OF NEW JERSEY

PREPARED BY

TRENTON ENGINEERING COMPANY

TRENTON, NEW JERSEY

Thomas Crader

THOMAS CRADER P.L.S. 21780, CMX
TO SHOW CONDITIONS AS OF MARCH 2008


BAY POINTE ENGINEERING ASSOC. INC.
304 HAWTHORNE AVE. / P.O. BOX 1244
POINT PLEASANT BEACH, N.J. 08742

● BIRDSALL, GERKEN AND DOLAN P.A.
2807 HURLEY POND ROAD, WALL, N.J.
GLENN R GERKEN P.E. TOWNSHIP ENGINEER
THOMAS W. BIRDSALL PE & L.S. Lic. No. 9770

*Note: These maps were prepared for taxing
purposes only and should be used for no other
purpose without further verification.*

REVISIONS		
DATE	NAME	No.
03/1994	THOMAS CRADER	21782
03/1999	THOMAS CRADER	21782
02/2008	THOMAS CRADER	21782

THIS SHEET IS A SCANNED COPY OF THE
TAX MAP PREPARED BY THOMAS W. BIRDSALL
ON OCTOBER 1978. THE ORIGINAL MAP IS
ON FILE AT CMX.

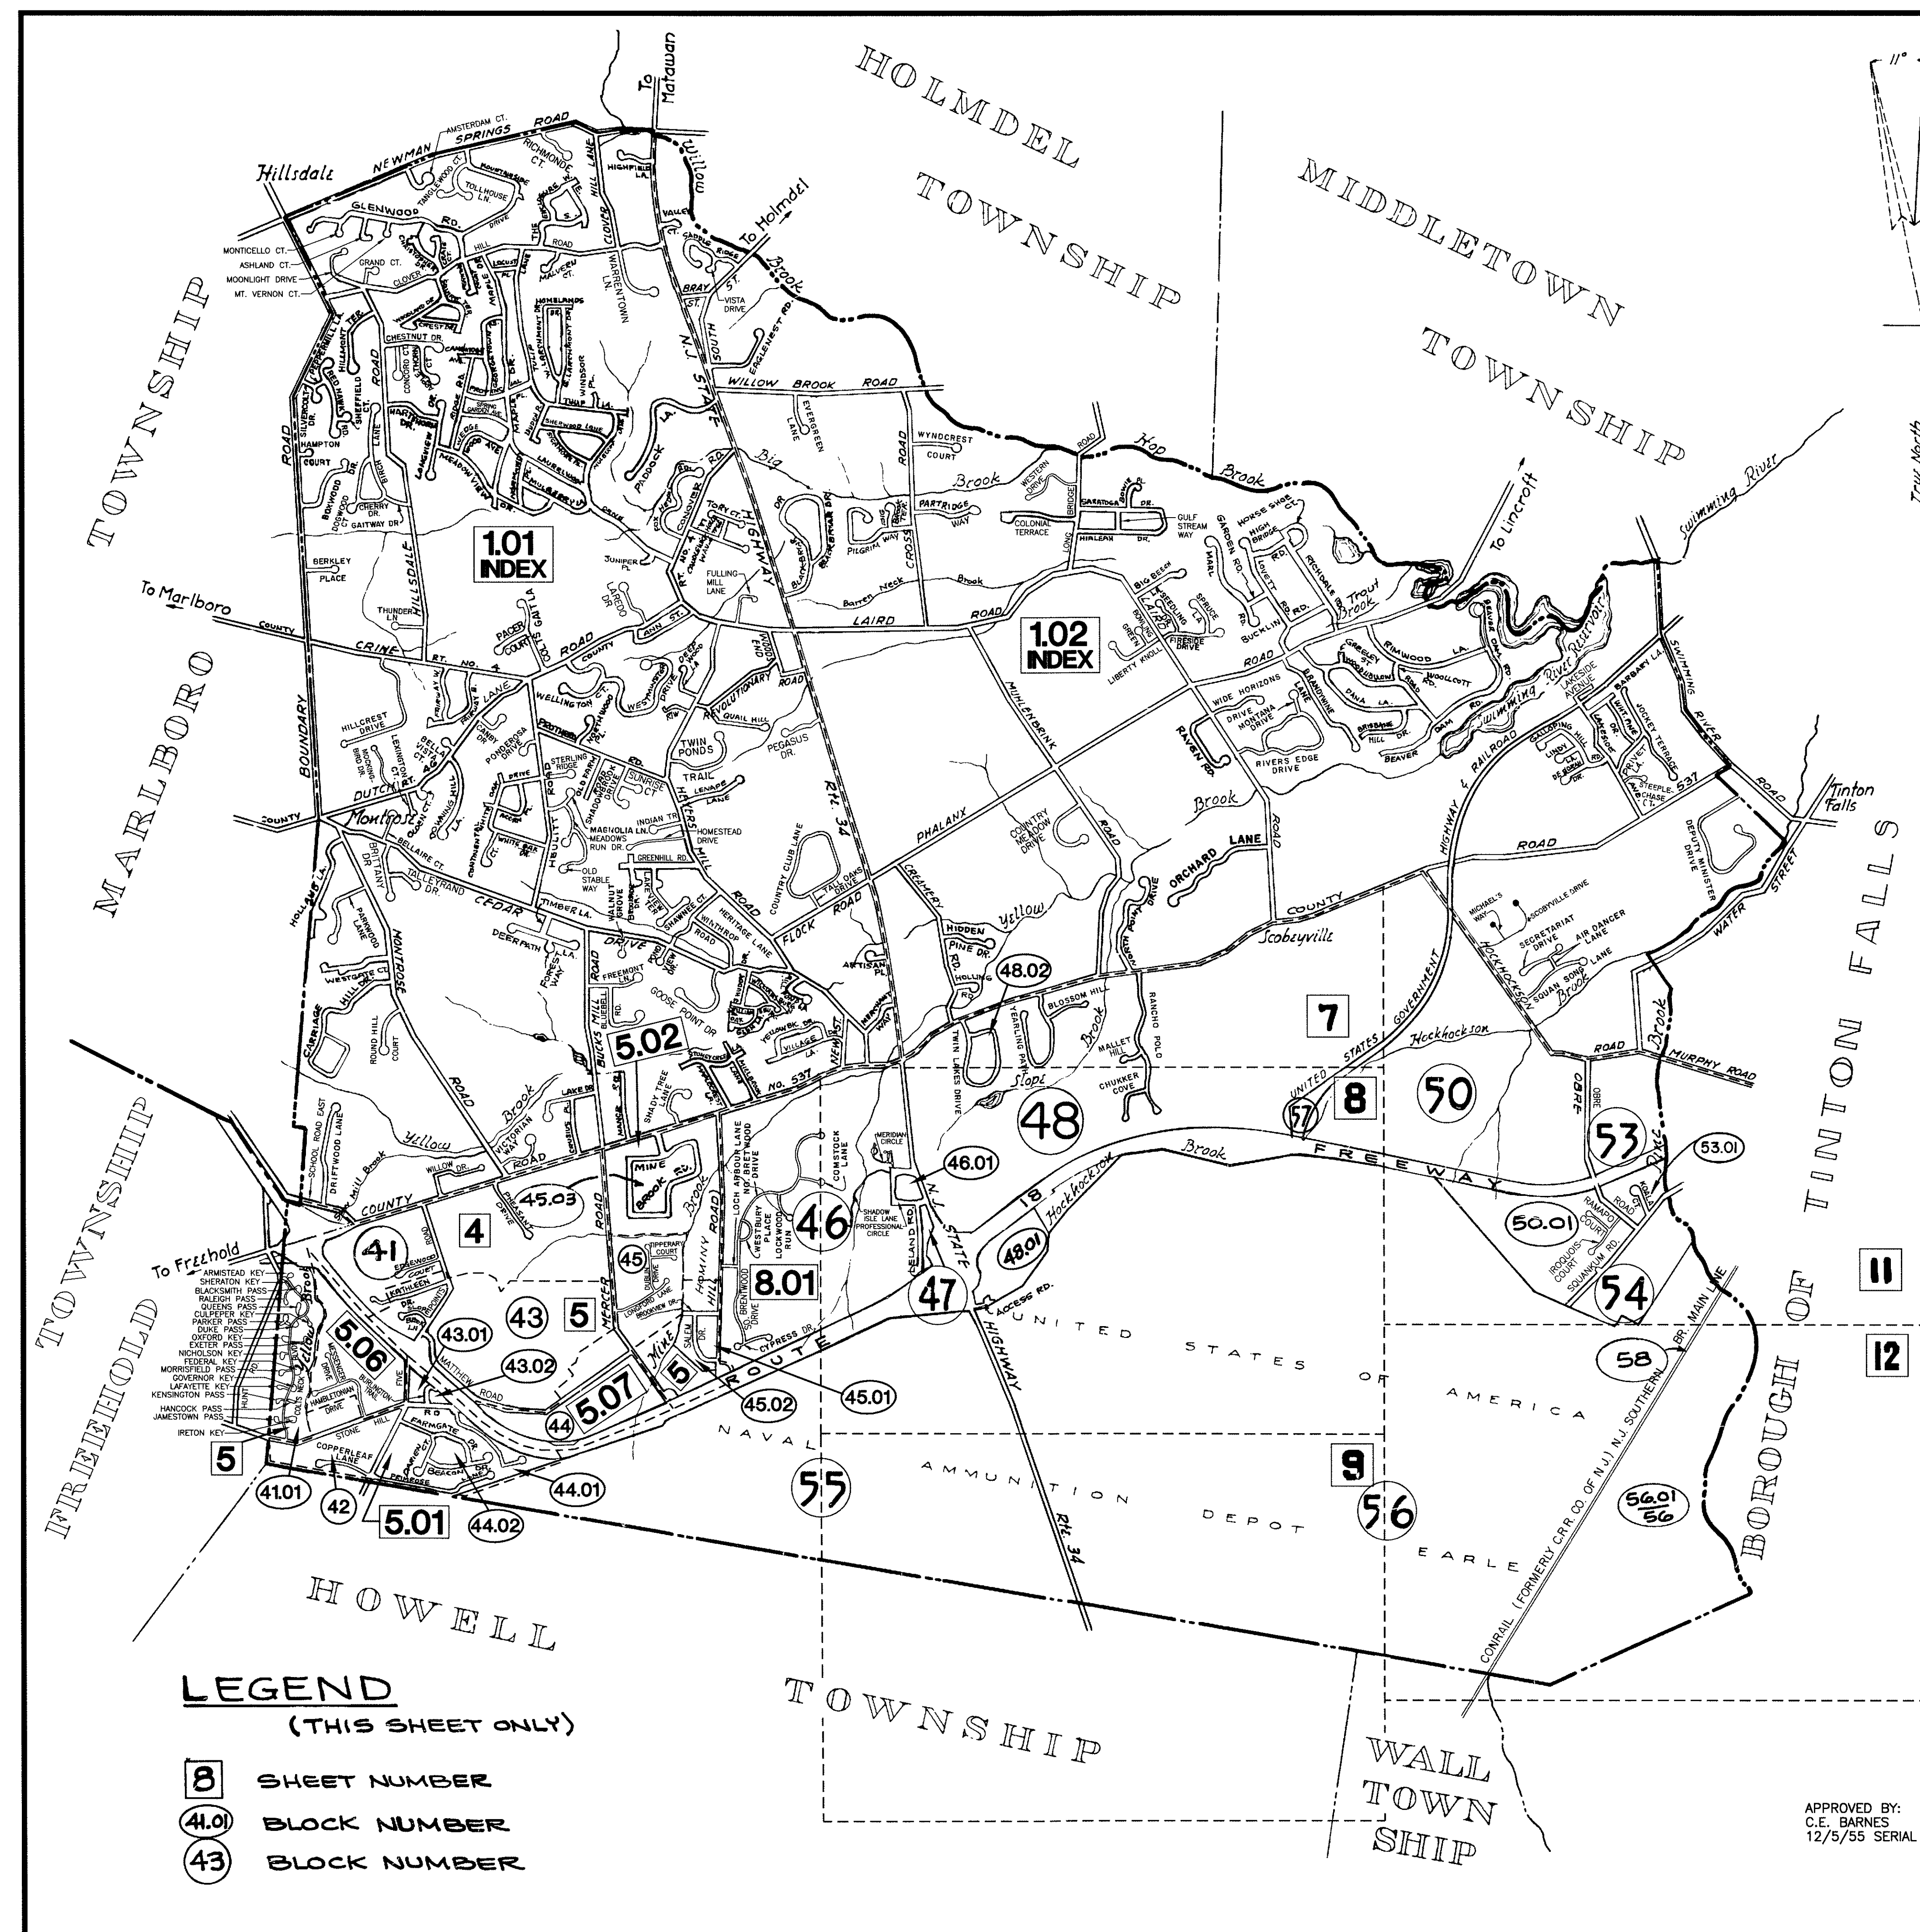

KEY MAP


COLTS NECK

TOWNSHIP

TAX MAPS

MONMOUTH COUNTY

NEW JERSEY

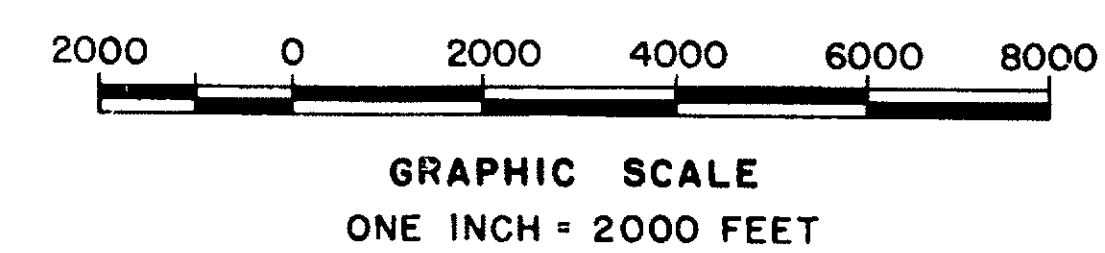

PREPARED BY
TRENTON ENGINEERING COMPANY
TRENTON, N. J.

APPROVED BY:
C.E. BARNES
12/5/55 SERIAL NO. 177

STREET NAME	SHEET NO.	STREET NAME	SHEET NO.	STREET NAME	SHEET NO.
ACORN PLACE	3.06	COUNTY ROAD NO. 537	4,4.01,4.02,4.03,4.04,5.02, 7,7.01,7.05,8,10	HAMBLETONIAN DRIVE	5.06
AIR DANCER LANE	10.04			HAMPTON COURT	2.04
AMSTERDAM COURT	1	COURT "F"	5.04	HANCOCK PASS	5.03
ANN STREET	3.01, 3.03	CRAIG COURT	1	HARTSHORN DRIVE	2.05
APPLETHORN COURT	2.01	CREAMERY ROAD	7,7.04	HERITAGE LANE	3.05
ARMSTEAD KEY	5.05	CREST DRIVE	2.01	HEULITT ROAD	3.01,3.05,3.06,3.08
ARTISAN PLACE	4.02	CRINE ROAD	3,3.01,3.03,3.07,3.08	HEYERS MILL ROAD	3.03,3.04,3.05,3.10,3.12, 4,4.02,4.03
ASHLAND COURT	1	CROSS ROAD	6,6.02,6.03,6.07		
		CRUSIUS PLACE	4.01	HIALEAH DRIVE	6
BARBARY LANE	10	CULPEPPER KEY	3.10	HIDDEN PINE DRIVE	7.05
BEACON DRIVE	5.01	CYPRESS WAY	8.01	HIGH BRIDGE ROAD	6.06
BEAVER DAM ROAD	10.02,10.03			HIGHFIELD LANE	1.01
BELLA VISTA COURT	3.08			HILLCREST DRIVE	3.08
BELLAIRE COURT	3.06	DANA LANE	10.02	HILLMONT TERRACE	2.04
BERKLEY PLACE	3.07	DARIEN COURT	5.01	HILLSDALE ROAD	2,2.01,2.04,2.05,3.07
BIG BEECH LANE	6.09	DEBORAH DRIVE	10	HOCKHOCKSON ROAD	10,11
BIG BROOK TERRACE	6.02	DEEP WOOD LANE	3.03	HOLLAND LANE	3.06
BIRCH LANE	2.04	DEERPATH LANE	4.05	HOLLING ROAD	7.04
BLACKBRIAR DRIVE	6.01	DEPUTY MINISTER DRIVE	10.05	HOLLY TREE LANE	3.02
BLACKSMITH PASS	5.05	DOGWOOD COURT	2.04	HOMELANDS DRIVE	2.03
BLOSSOM HILL	7.05	DOWNING HILL LANE	3.06	HOMESTEAD DRIVE	3.05
BLUEBELL ROAD	4.01	DRIFTWOOD LANE	4.04	HOMINY HILL ROAD	4.03,5,5.02,8.01
BOUNDARY ROAD	2.04,3.07,3.08	DUKE PASS	5.05	HORSE SHOE COURT	6.06
BOWIE PLACE	6	DUTCH LANE ROAD	3.06,3.08		
BOWLING GREEN	6			INDIAN TRAIL	3.05
BOXWOOD DRIVE	2.04			IRETON KEY	5.03
BRANDYWINE LANE	7.02	EAGLENEST ROAD	6.08	IROQUOIS COURT	11.01
BRAY STREET	6.04	EAST LARCHMONT DRIVE	2,2.03		
BRISBANE HILL DRIVE	10.02	EDGEWOOD COURT	4	JAMESTOWN PASS	5.03
BRITTANY DRIVE	3.06	ENCLOSURE (SEE THE ENCLOSURE)	1.01	JERSEYVILLE ROAD	4,5,5.01
BROOKSIDE DRIVE	3.05	EVERGREEN LANE	6.07	JOCKEY TERRACE	10.01
BROOKVIEW DRIVE	5	EXETER PASS	5.04	JOSHUA HUDDY DRIVE	4.03
BUCKLIN ROAD	6.05			JUNIPER PLACE	2.05,2.06,3
BUCKS MILL ROAD	4,4.01,4.05				
BURLINGTON TRAIL	5.01	FAIRWAY EAST	3.08	KATHLEEN DRIVE	5
		FAIRWAY WEST	3.08	KENSINGTON PASS	5.03
CAMBRIDGE AVENUE	2.01			KOALA COURT	11
CAMELOT DRIVE	7	FARMGATE DRIVE	5.01		
CANBY DRIVE	3.08	FEDERAL KEY	5.04	LAFAYETTE KEY	5.03
CANDLEWICK WAY	3.02	FERNWOOD COURT	2	LAIRD ROAD	3.04,6,6.01,6.09,7, 7.01,7.02,7.03
CARRIAGE HILL DRIVE	4	FIRESIDE DRIVE	6.09		
CEDAR DRIVE	3.05, 3.06, 4.01,4.03, 4.05	FIVE POINTS ROAD	4,5,5.01,5.02	LAKE DRIVE	4.01
CHERRY DRIVE	2.04	FLOCK ROAD	3.10,4	LAKESIDE AVENUE	10,10.01
CHESTNUT DRIVE	2.01	FOREST WAY	4.05	LAKEVIEW TERRACE	3.05
CHRISTOPHER DRIVE	1	FOX HEDGE ROAD	2.06	LAREDO DRIVE	3
CHUKKER COVE	7.06	FREMONT LANE	4.01	LAURELWOOD DRIVE	2.02,2.05,2.06
CLOVER HILL LANE	1.01	FULLING MILL LANE	3.11	LELAND ROAD	8
CLOVER HILL ROAD	1, 2,1.01, 2.01, 2.03, 2.04			LENAPE LANE	3.04
COLONIAL TERRACE	6	GAITWAY DRIVE	2.04	LEXINGTON COURT	3.06
COLTS GAIT LANE	3	GALLOPING HILL ROAD	10	LIBERTY KNOLL	6
COLTS NECK BOULEVARD	5.03, 5.04, 5.05	GARDEN ROAD	6.05	LINDEN PLACE	2,2.02
COMSTOCK LANE	8.01	GEORGETOWN ROAD	2.01	LINDY LANE	10
CONCORD COURT	2.01	GLENWOOD ROAD	1,1.01	LOCH ARBOUR LANE	8.01
CONOVER ROAD	2.06, 3, 3.02, 3.03, 3.04, 3.11	GOOSE POINT DRIVE	4.03	LOCKWOOD RUN	8.01
CONTINENTAL COURT	3.06	GOVERNOR KEY	5.03	LOCUST PLACE	2.01
COPPERLEAF LANE	5.01	GRAND COURT	1	LONG BRIDGE ROAD	6
COUNTRY CLUB LANE	3.10	GREELEY STREET	10.02	LONGVIEW DRIVE	2.05
COUNTRY MEADOW DRIVE	7.03	GREEN HILL ROAD	3.05	LOVETT ROAD	6.05,6.06
		GULFSTREAM WAY	6		


STREET LOCATIONS

STREET NAME	SHEET NO.	STREET NAME	SHEET NO.	STREET NAME	SHEET NO.
MAGNOLIA LANE	3.05	PROTHERO ROAD	3.05,3.12	THE ENCLOSURE WEST	1.01
MALLET HILL	7.06	PROVINCIAL PLACE	2,2.01	THUNDER LANE	3.07
MALVERN COURT	2.03			TIMBER LANE	4.05
MANOR ROAD	4.01	QUAIL HILL	3.04	TOLL HOUSE LANE	1
MAPLE DRIVE	2,2.01,2.02	QUEENS PASS	5.05	TORY COURT	3.02
MAPLECREST LANE	4.03			TULIP LANE	2,2.01,2.03
MARL ROAD	6.05,6.06	RALEIGH PASS	5.05	TWIN LAKES DRIVE	7.05
MATTHEW ROAD	5	RAMAPO COURT	11.01	TWIN PONDS TRAIL	3.04
MEADOWS RUN DRIVE	3.05	RANCHO POLO	7.06		
MEADOWVIEW DRIVE	2.01,2.02,2.05	RAVEN ROAD	7.03	U.S. GOV'T HIGHWAY	8,10,10.01,11
MERCER ROAD	4,5,5.02	RED HAWK ROAD NORTH	2.04	UNNAMED R.O.W.	3.03
MERCHANTS WAY	4.02	RED HAWK ROAD SOUTH	2.04	UTOPIA DRIVE	7.02
MERIDIAN CIRCLE	8	REVOLUTIONARY ROAD	3.04		
MESSENGER DRIVE	5.06	RICHDALE ROAD	6.05,6.06	VALLEY COURT	6.04
MICHAEL'S WAY	10.04	RICHMONDE COURT	1.01	VICTORIAN WAY	4.04
MILLBROOK LANE	4.03	RIDGE ROAD	2,2.01,2.02	VILLAGE LANE	4.03
MILLPOND LANE	4.03	RIMWOOD LANE	10.02,10.03	VISTA DRIVE	6.04
MINE BROOK ROAD	5.02	RIVERS EDGE DRIVE	7.02		
MOCKINGBIRD DRIVE	3.08	ROUND HILL COURT	4	WALNUT GROVE	4.01
MONTANA DRIVE	7.02	ROUTE 18 FREEWAY	4,5,5.01,8,11	WARRENTON LANE	1.01
MONTICELLO COURT	1	ROUTE 34	1.01,2,2.06,3,3.02,3.04,3.10 3.11,4.02,6.01,6.04,6.07,7,8,9	WATER STREET	10,11
MONTROSE ROAD	3.06,4,4.04			WEDGEWOOD AVENUE	2.02
MOONLIGHT DRIVE	1	SADDLE RIDGE	6.04	WELLINGTON COURT	3.01
MORRISFIELD PASS	5.04	SALEM DRIVE	5	WEST LARCHMONT DRIVE	2,2.03
MOUNTAINSIDE DRIVE	1,1.01	SARATOGA DRIVE	6	WESTBURY PLACE	8.01
MT. VERNON COURT	1	SCHOOL ROAD EAST	4.04	WESTERN DRIVE	6
MUHLENBRINK ROAD	6,7,7.03	SCOBENVILLE DRIVE	10.04	WESTGATE COURT	3.06
MULBERRY LANE	2,2.02,2.05,3	SECRETARIAT DRIVE	10.04	WESTMINSTER DRIVE	3.01
MURPHY ROAD	11	SEEDLING DRIVE	6.09	WHITE OAK DRIVE	3.06
MULBERRY LANE	2,2.02,2.05,3	SHADOWBROOK DRIVE	3.05	WHITE PINE DRIVE	10
NANTONE COURT	3.07	SHADOW ISLE LANE	8	WIDE HORIZONS DRIVE	7.02
NEW STREET	4.02, 4.03	SHADY ISLE LANE	8,8.01	WILLIAMSBURG NORTH	4.03
NEWMAN SPRINGS ROAD	1,1.01, 2	SHADY TREE LANE	4.01	WILLIAMSBURG SOUTH	4.03
NICHOLSON KEY	5.04	SHAWNEE COURT	3.05	WILLOW BROOK ROAD	6,6.03,6.07,6.08
NOBLE COURT	10	SHEFFIELD COURT	2.04	WILLOW DRIVE	4.04
NORMANDY PLACE	2.02	SHERATON KEY	5.05	WINDSOR PLACE	2
NORTH BRENTWOOD DRIVE	8.01	SHERWOOD LANE	2,2.02	WINTHROP ROAD	3.05
NORTH POINT DRIVE	7.01	SILVERCOLT DRIVE	2.04	WOODHOLLOW ROAD	10.02,10.03
NORTHWOOD PLACE	3.12	SLOPE BROOK LANE	5	WOODLAND DRIVE	2.01
OAK GLEN LANE	4.03	SOUTH BRENTWOOD DRIVE	8.01	WOODS END ROAD	3.04
OBRE ROAD	11,11.01	SOUTH STREET	6.04,6.08	WOOLLCOTT ROAD	10.02,10.03
OLD FARM ROAD	3.05	SPRING GARDEN AVENUE	2,2.02	WYNDCREST COURT	6.03
OLD STABLE WAY	3.05	SPRUCE LANE	6.09		
OLDEN COURT	3.06	SQUAN SONG LANE	10.04	YEARLING PATH	7.05
ORCHARD LANE	7.01	SQUANKUM ROAD	11,11.01	YELLOW BROOK DRIVE	4.03
OXFORD KEY	5.04	SQUIRE TERRACE	2.01		
		STEEPLECHASE COURT	10 & 10.01		
PACER COURT	3	STERLING RIDGE	3.05		
PADDOCK LANE	2.06	STONE HILL ROAD	5.01		
PARKER PASS	5.05	STONEY CREEK LANE	4.03		
PARKWOOD LANE	3.06	SUNRISE COURT	3.05		
PARTRIDGE WAY	6.03	SWIMMING RIVER ROAD	10.01		
PEGASUS DRIVE	3.04	SYCAMORE PLACE	2,2.02		
PEPPERMILL LANE	2.04				
PHALANX ROAD	6, 6.05, 7, 7.02, 7.03,10,10.02,10.03	TALL OAKS DRIVE	3.10		
PHEASANT DRIVE	4	TALLEYRAND DRIVE	3.06		
PILGRIM WAY	6.02	TANGLEWOOD COURT	1		
POND VIEW DRIVE	4.01	THE ENCLOSURE EAST	1.01		
PONDEROSA DRIVE	3.08	THE ENCLOSURE SOUTH	1.01		
PRIMROSE LANE	6, 6.03				
PRINCETON LANE	5.01				
PRIVIT LANE	10,10.01				
PROFESSIONAL CIRCLE	8				


STREET LOCATIONS

DATE	NAME	No.
10/2005	THOMAS CRADER	21782
04/2006	THOMAS CRADER	21782
02/2008	THOMAS CRADER	21782

THIS SHEET IS A SCANNED COPY OF THE TAX MAP PREPARED BY BIRDSALL, GERKEN AND DOLAN P.A. ON OCTOBER 1975. THE ORIGINAL MAP IS ON FILE AT CMX.

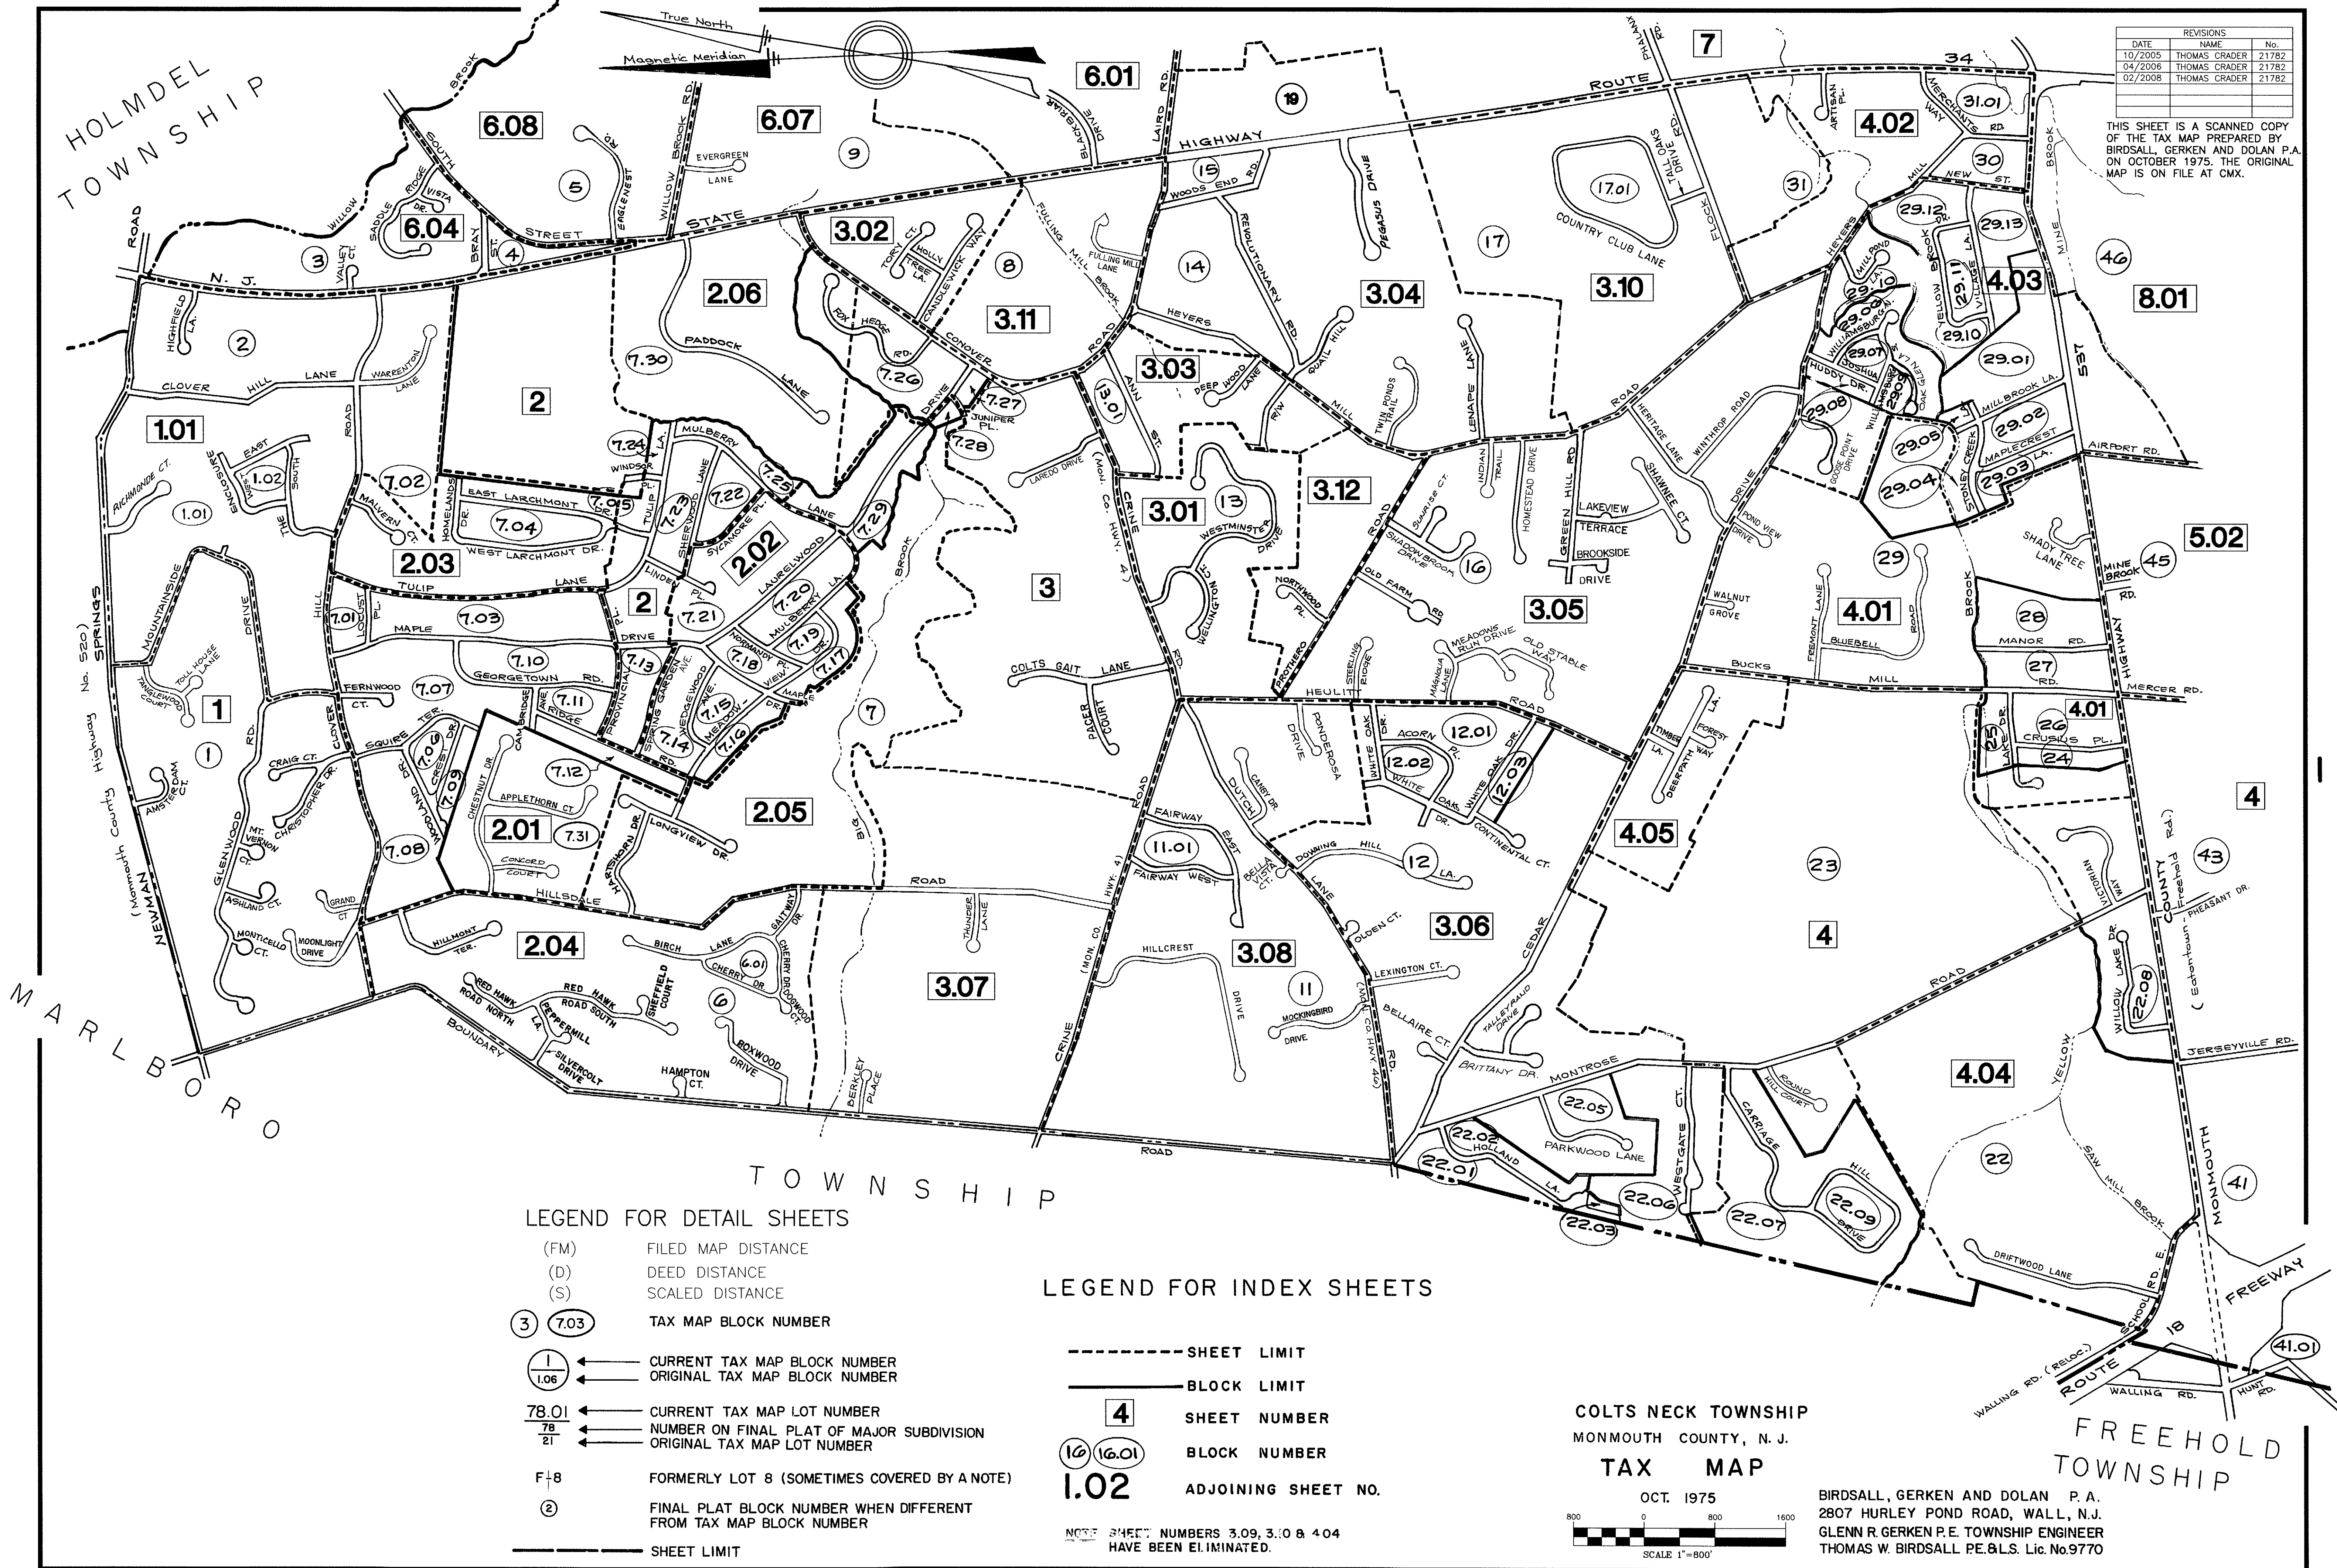

KEY SHEET 1.02

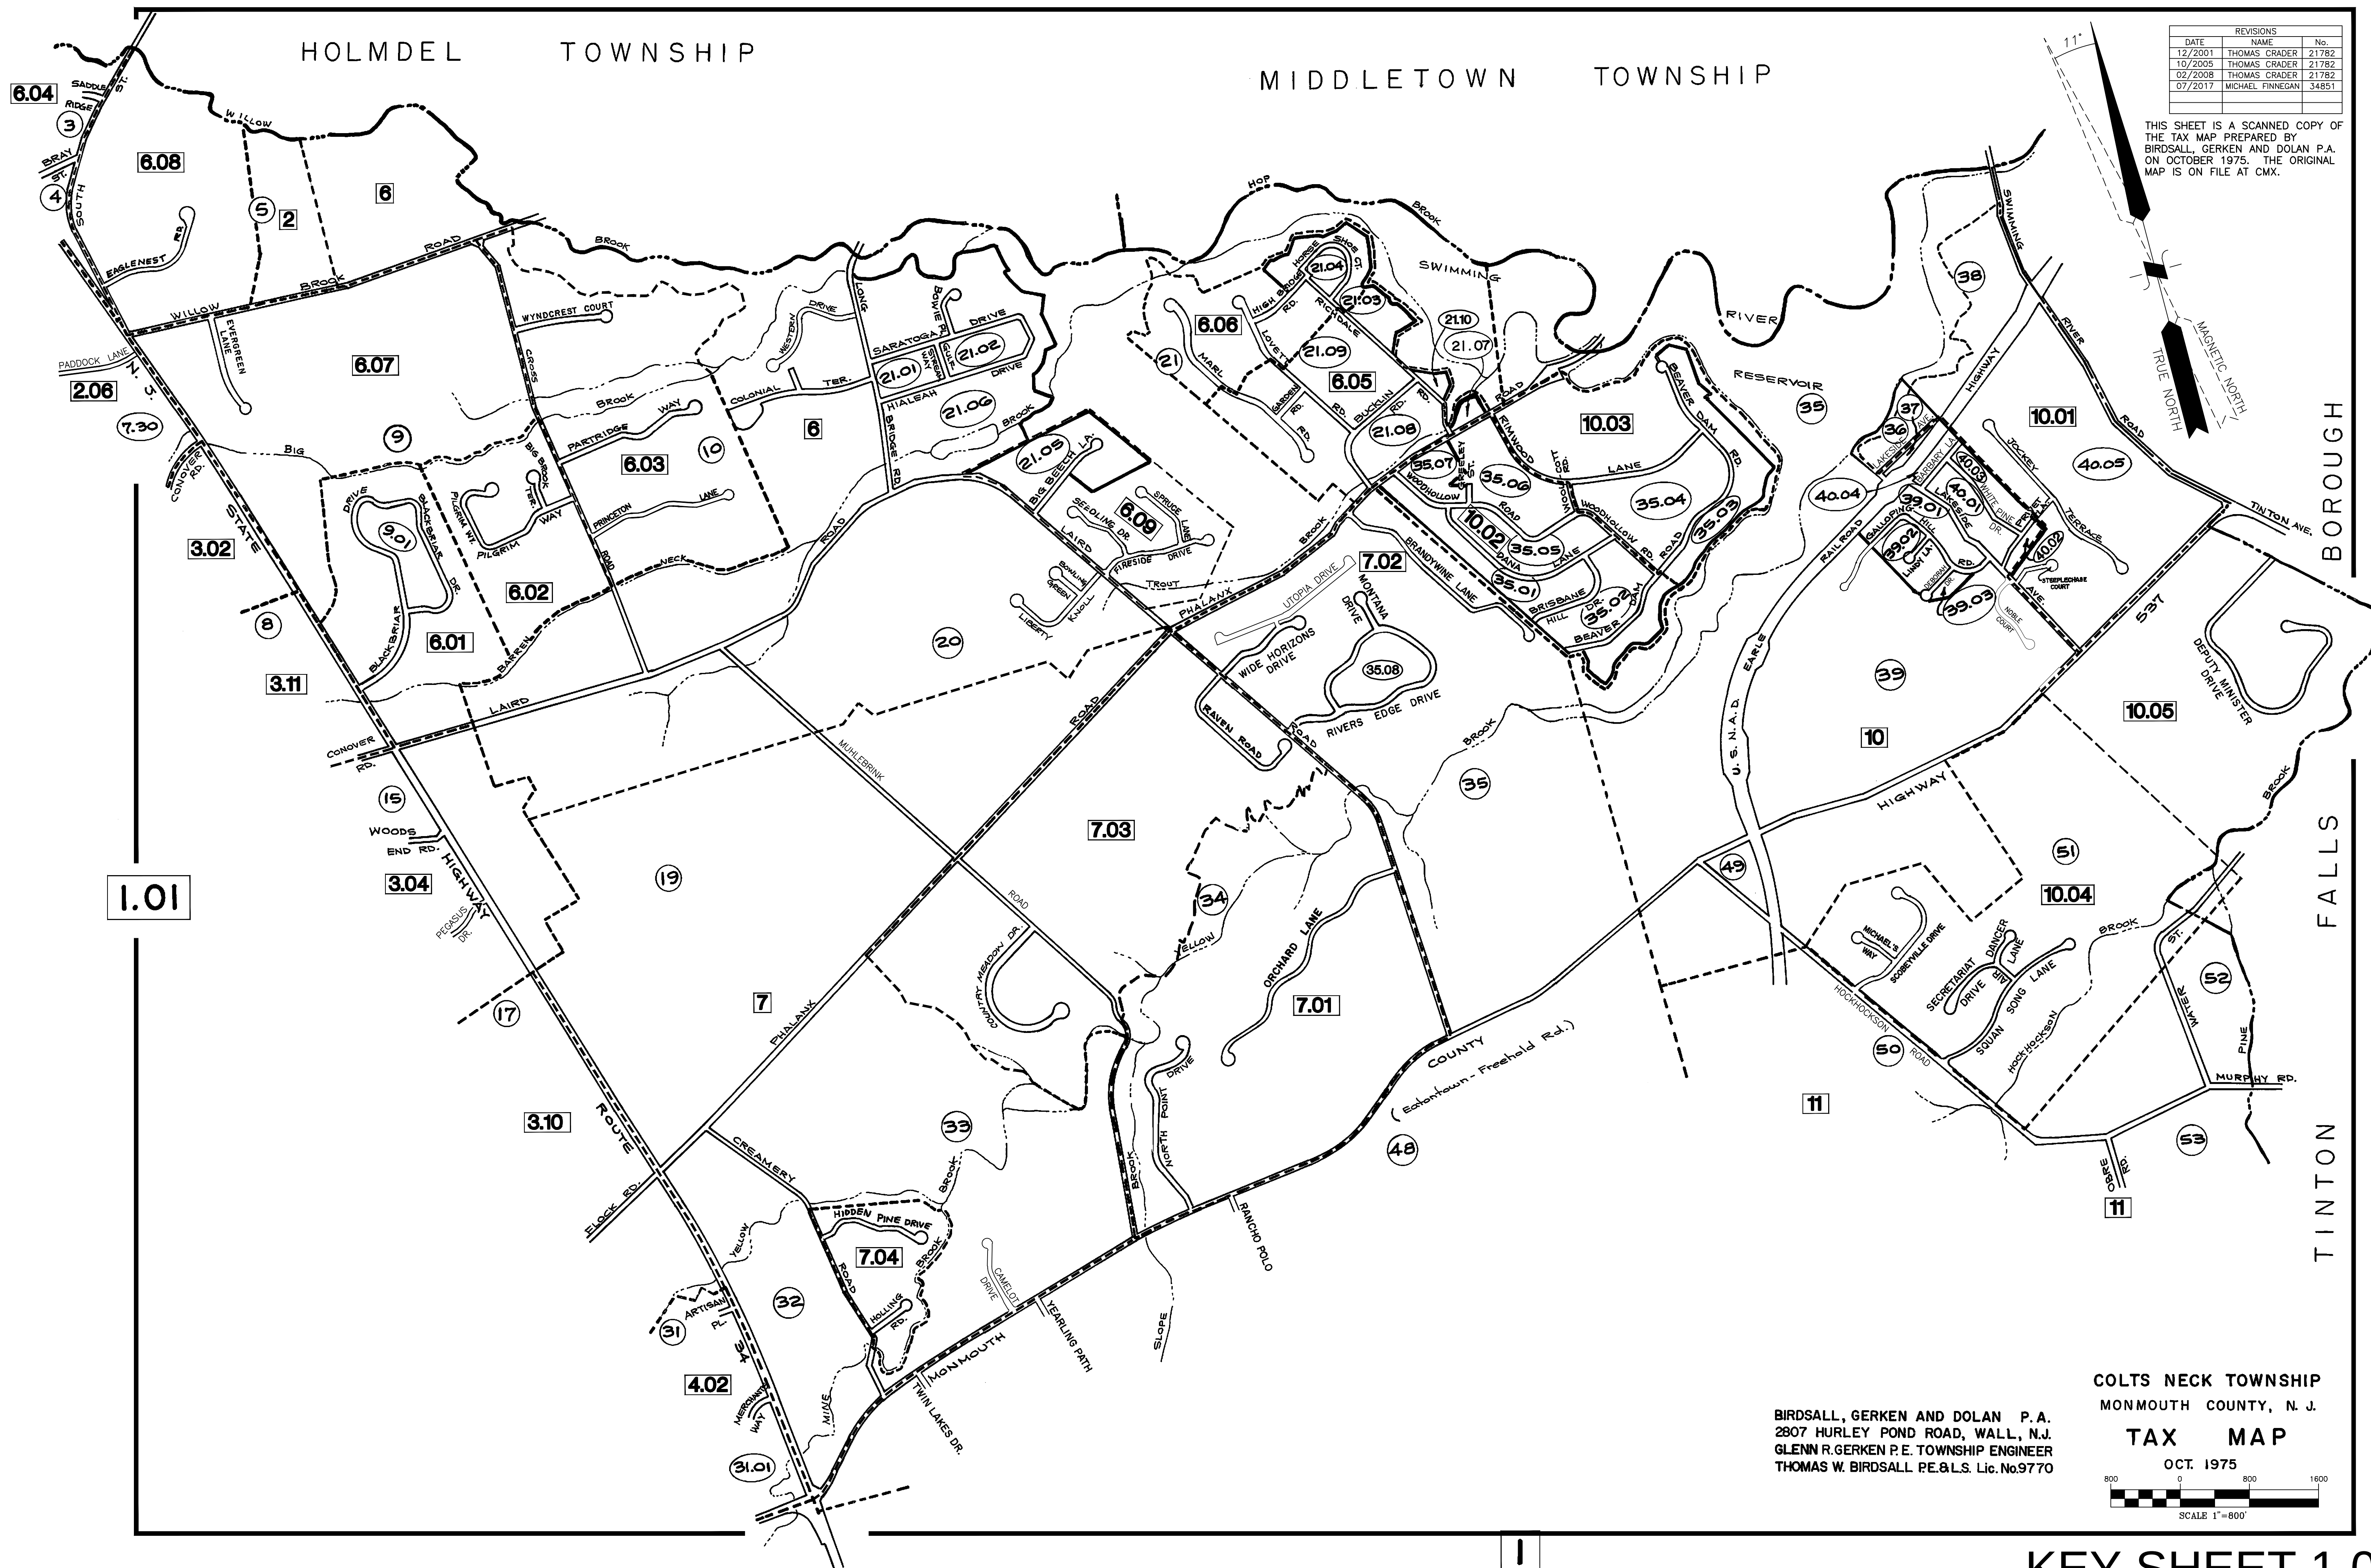

BIRDSALL, GERKEN AND DOLAN P.A.
2807 HURLEY POND ROAD, WALL, N.J.
GLENN R. GERKEN P.E. TOWNSHIP ENGINEER
THOMAS W. BIRDSALL P.E. & L.S. Lic. No. 9770

COLTS NECK TOWNSHIP
MONMOUTH COUNTY, N. J.


TAX MAP

OCT. 1975

800 0 800 1600

SCALE 1"=800'

SCALE 1"=800'


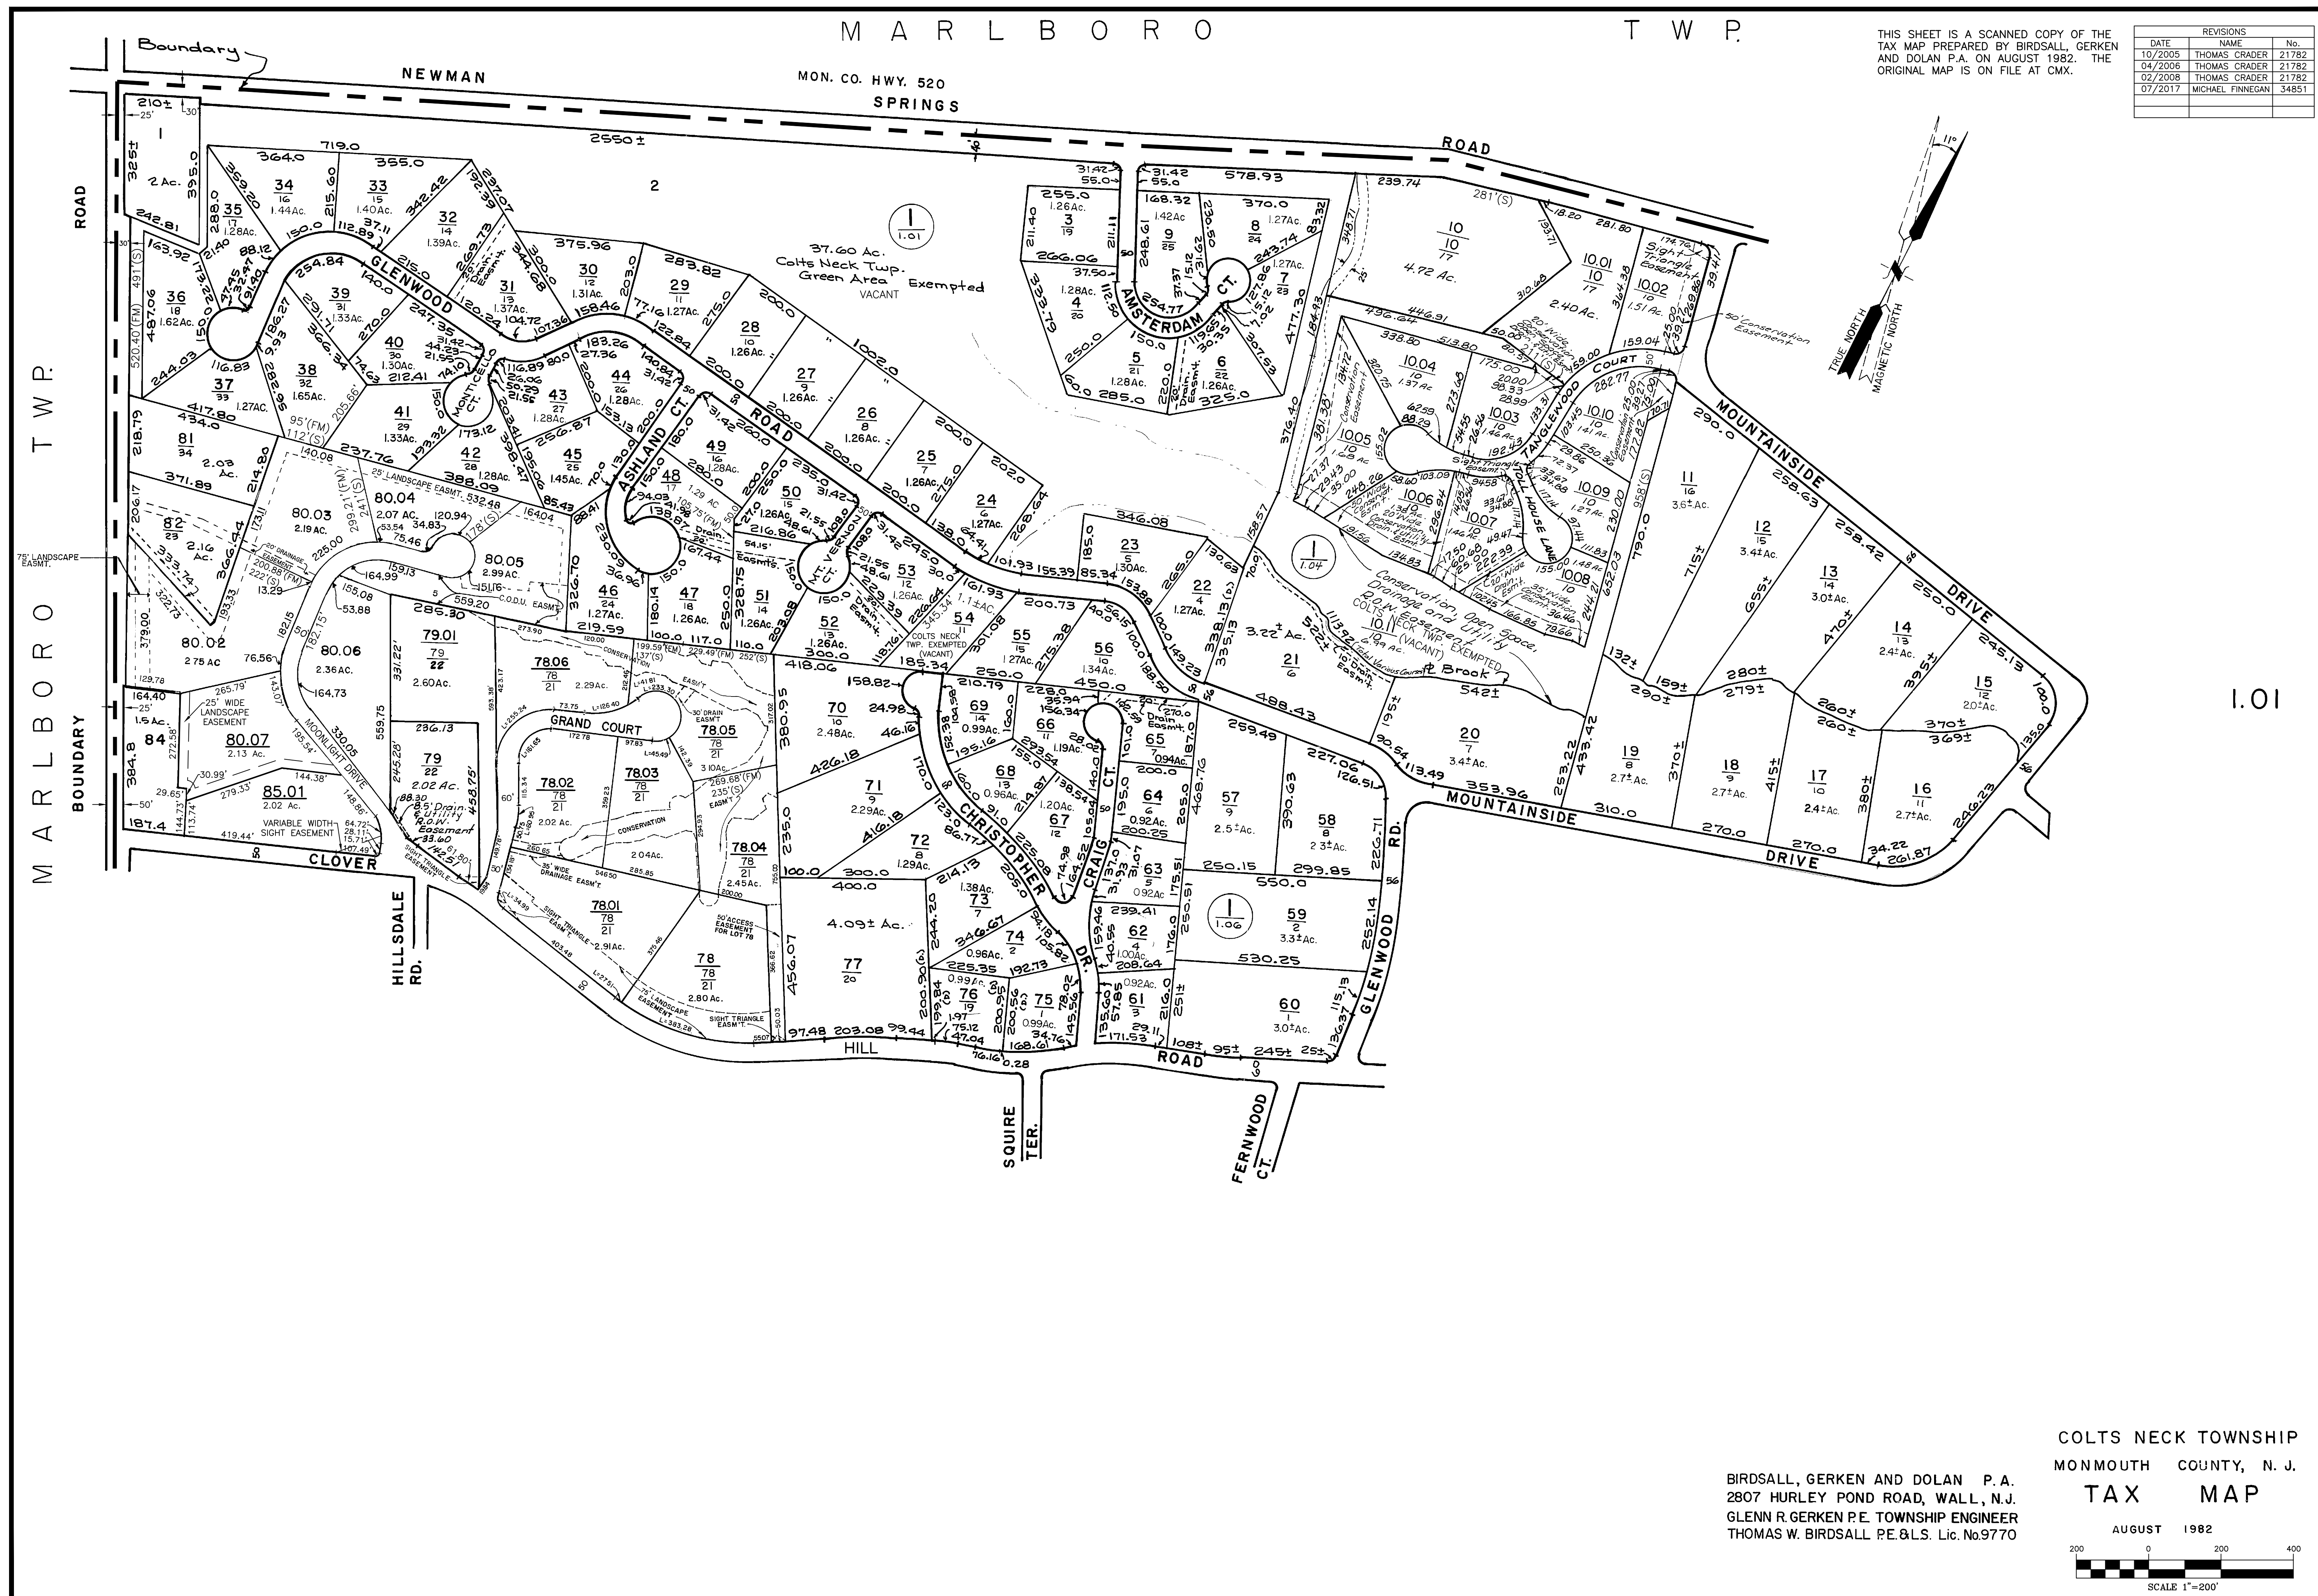


MARLBORO TWP.

HOLMDEL TWP.


THIS SHEET IS A SCANNED COPY OF THE TAX MAP PREPARED BY BIRDSALL, GERKEN AND DOLAN P.A. ON AUGUST 1982. THE ORIGINAL MAP IS ON FILE AT CMX.


REVISIONS		
DATE	NAME	No.
03/1994	THOMAS CRADER	21782
10/2001	THOMAS CRADER	21782
02/2008	THOMAS CRADER	21782
07/2017	MICHAEL FINNEGAN	34851

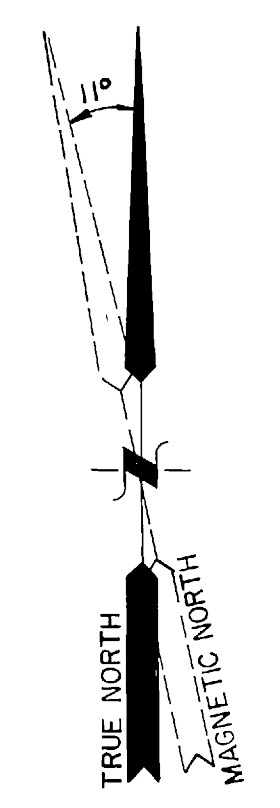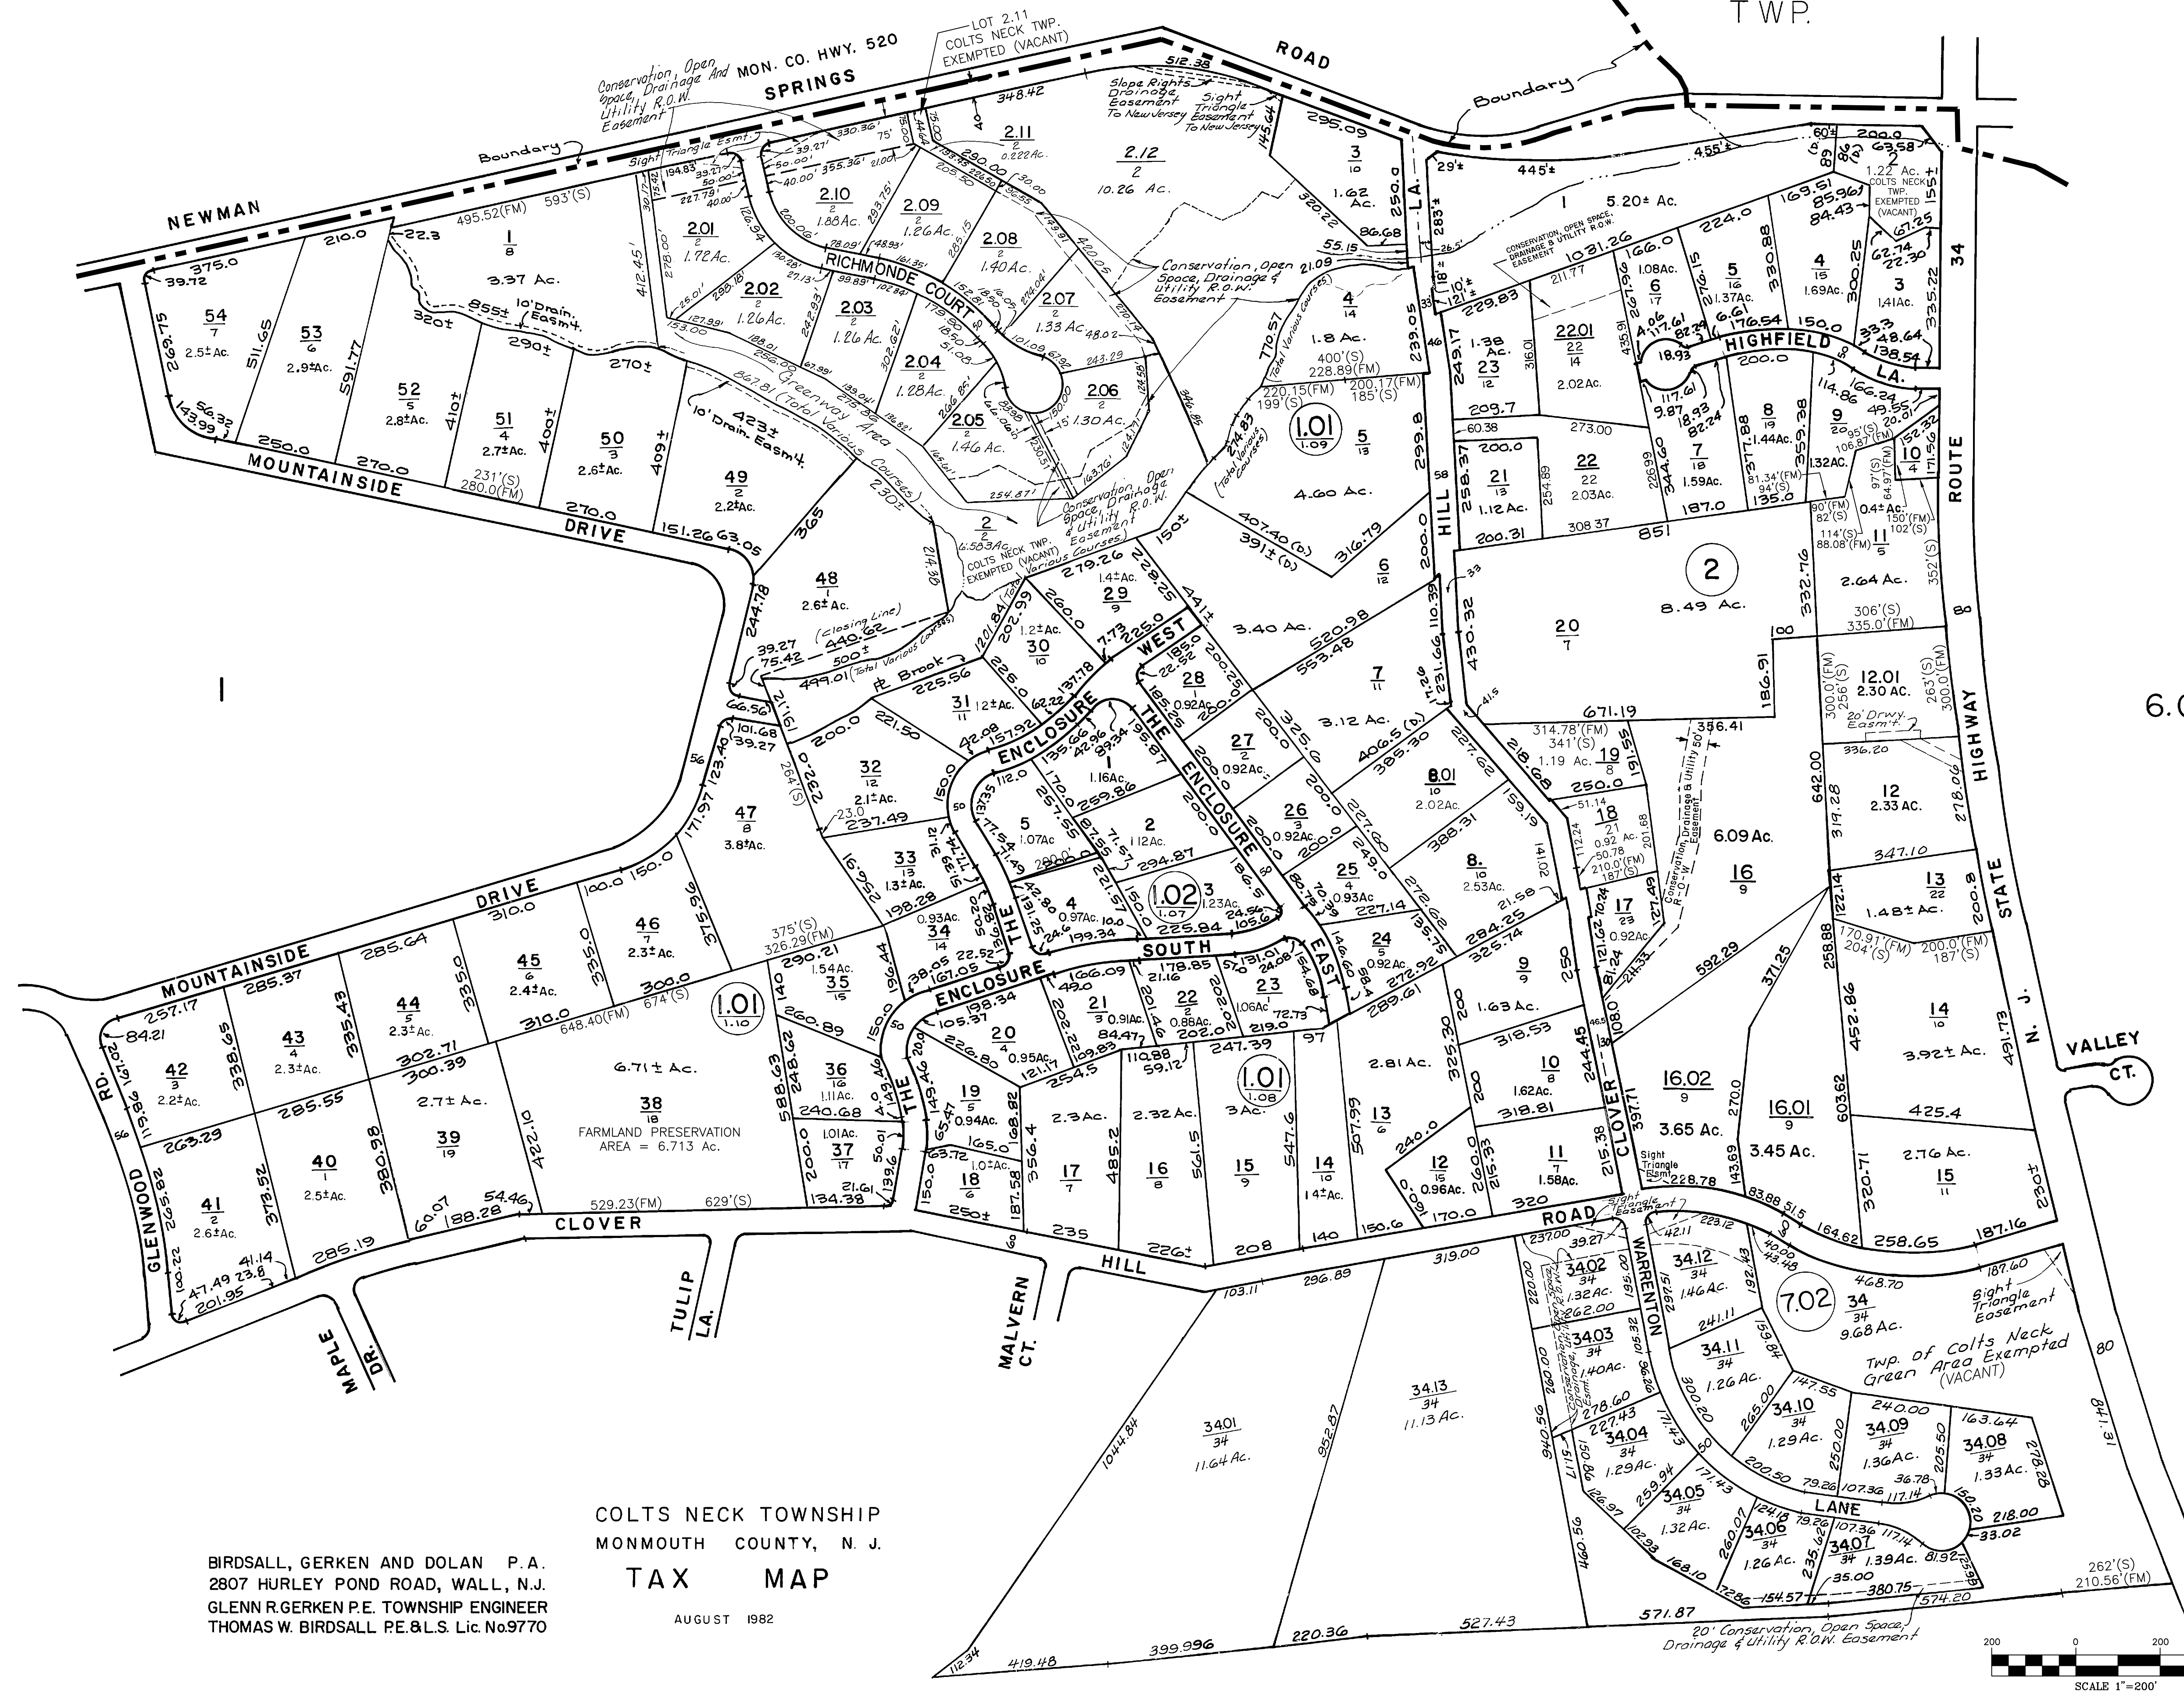

BIRDSALL, GERKEN AND DOLAN P.A.
2807 HURLEY POND ROAD, WALL, N.J.
GLENN R. GERKEN P.E. TOWNSHIP ENGINEER
THOMAS W. BIRDSALL P.E. & L.S. Lic. No. 9770

COLTS NECK TOWNSHIP
MONMOUTH COUNTY, N. J.
TAX MAP
AUGUST 1982


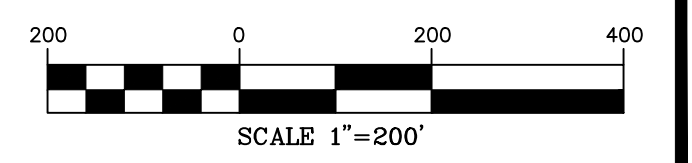


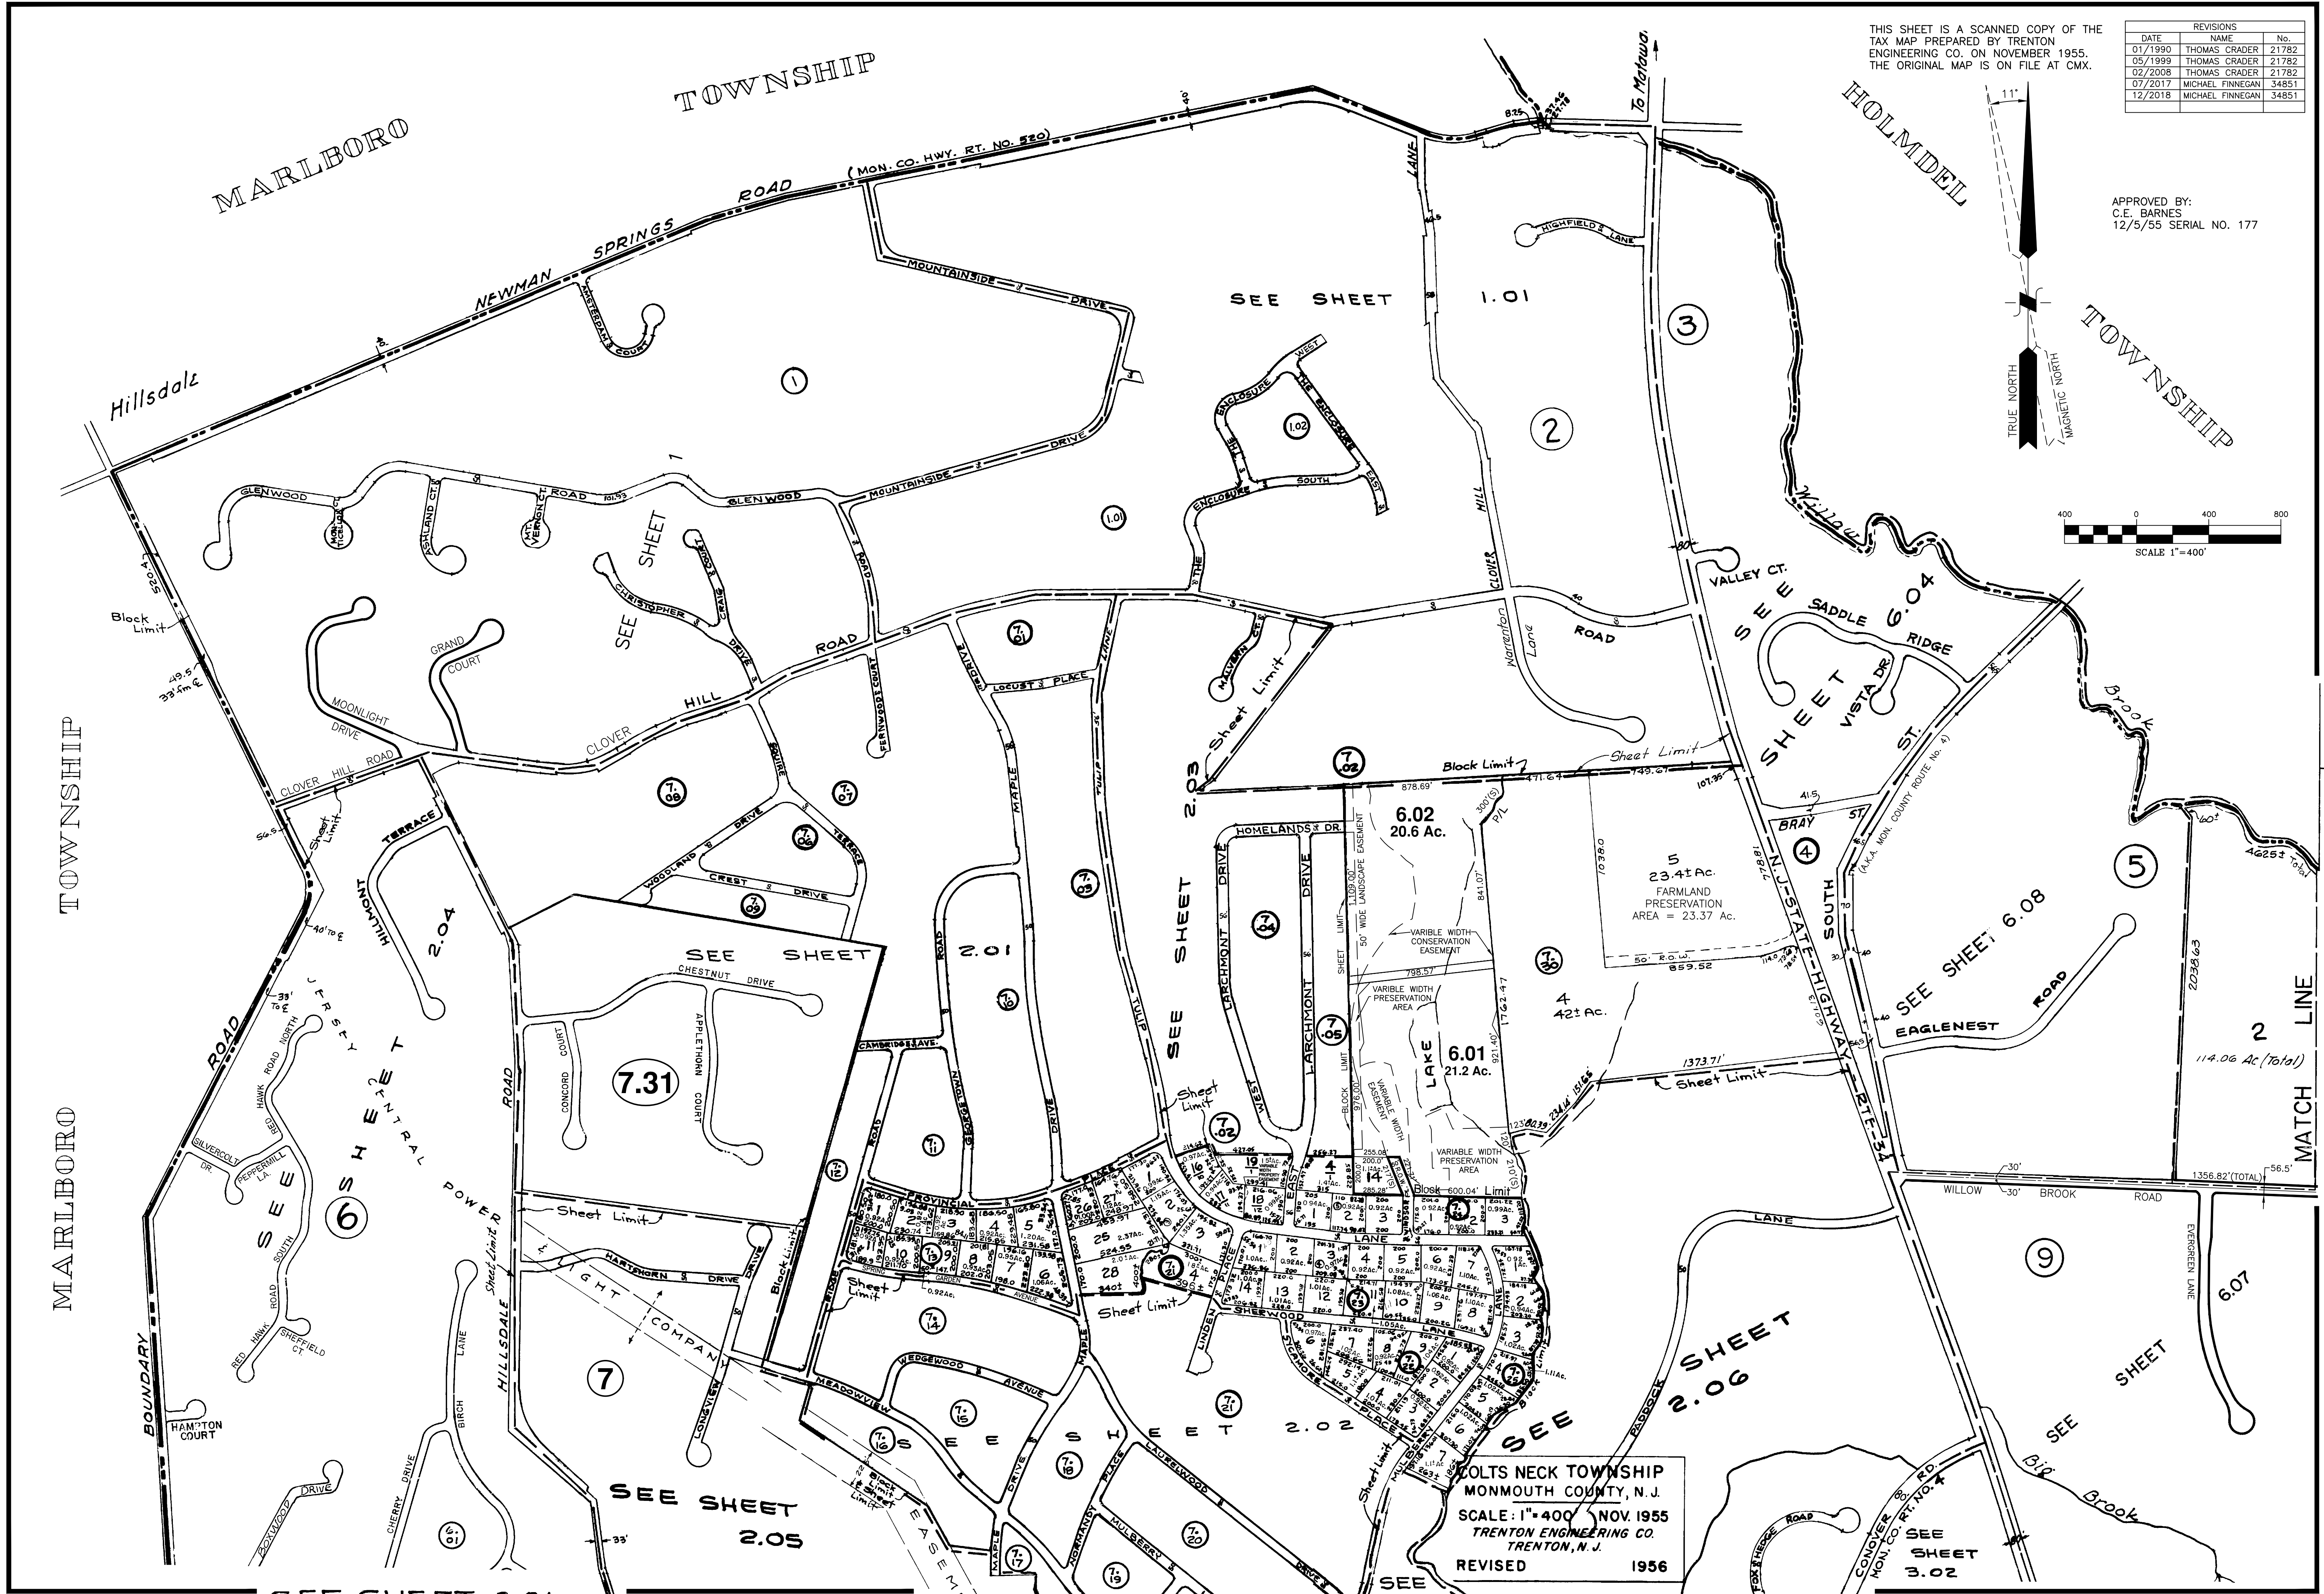

THIS SHEET IS A SCANNED COPY OF THE TAX MAP PREPARED BY TRENTON ENGINEERING CO. ON NOVEMBER 1955. THE ORIGINAL MAP IS ON FILE AT CMX.

REVISIONS		
DATE	NAME	No.
01/1990	THOMAS CRADER	21782
05/1999	THOMAS CRADER	21782
02/2008	THOMAS CRADER	21782
07/2017	MICHAEL FINNEGAN	34851
12/2018	MICHAEL FINNEGAN	34851

APPROVED BY:
C.E. BARNES
12/5/55 SERIAL NO. 177

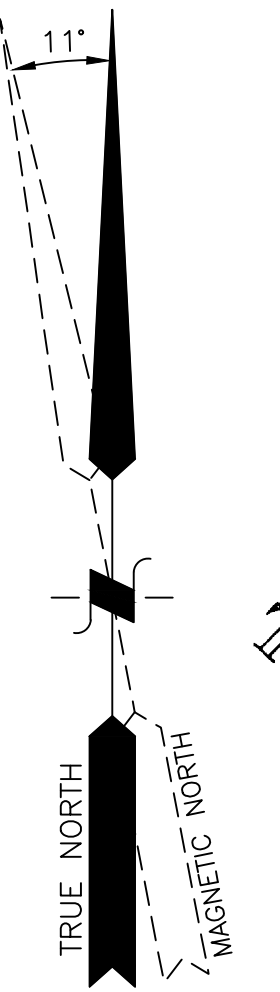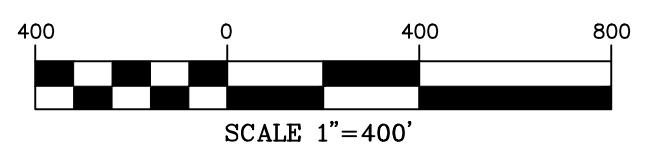


SEE SHEET 6


171
MATCH LINE

THIS SHEET IS A SCANNED COPY OF THE
TAX MAP PREPARED BY BIRDSALL, GERKEN
AND DOLAN P.A. ON JULY 1986. THE
ORIGINAL MAP IS ON FILE AT CMX.

REVISIONS		
DATE	NAME	No.
03/1994	THOMAS CRADER	21782
02/1999	THOMAS CRADER	21782
02/2008	THOMAS CRADER	21782

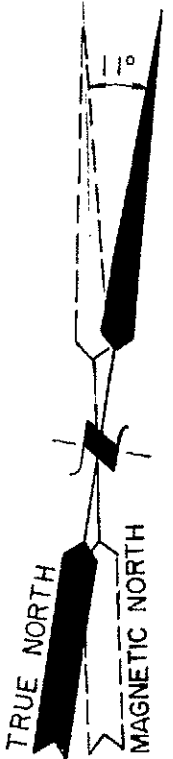


TAX MAP
TOWNSHIP OF COLTS NECK
MONMOUTH COUNTY N.J.
SCALE: 1" = 200' JULY 1986
BIRDSALL, GERKEN, AND DOLAN P.A.
2807 HURLEY POND ROAD, WALL, N.J.
GLENN R. GERKEN P.E. TOWNSHIP ENGINEER
THOMAS W. BIRDSALL P.E. & L.S. Lic. No. 9770

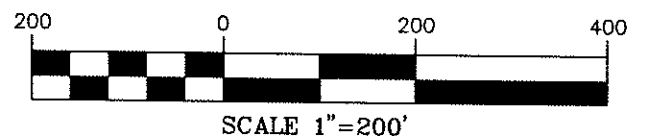




REVISIONS		
DATE	NAME	No.
03/1994	THOMAS CRADER	21782
10/2001	THOMAS CRADER	21782
02/2008	THOMAS CRADER	21782

THIS SHEET IS A SCANNED COPY OF THE TAX MAP PREPARED BY THOMAS W. BIRDSALL ON OCTOBER 1973. THE ORIGINAL MAP IS ON FILE AT CMX.

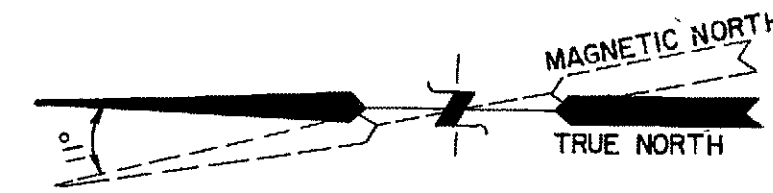


Note: Block 7.02, Lots 36 thru 43 were formerly Block 7.02 Lot 33

1.01

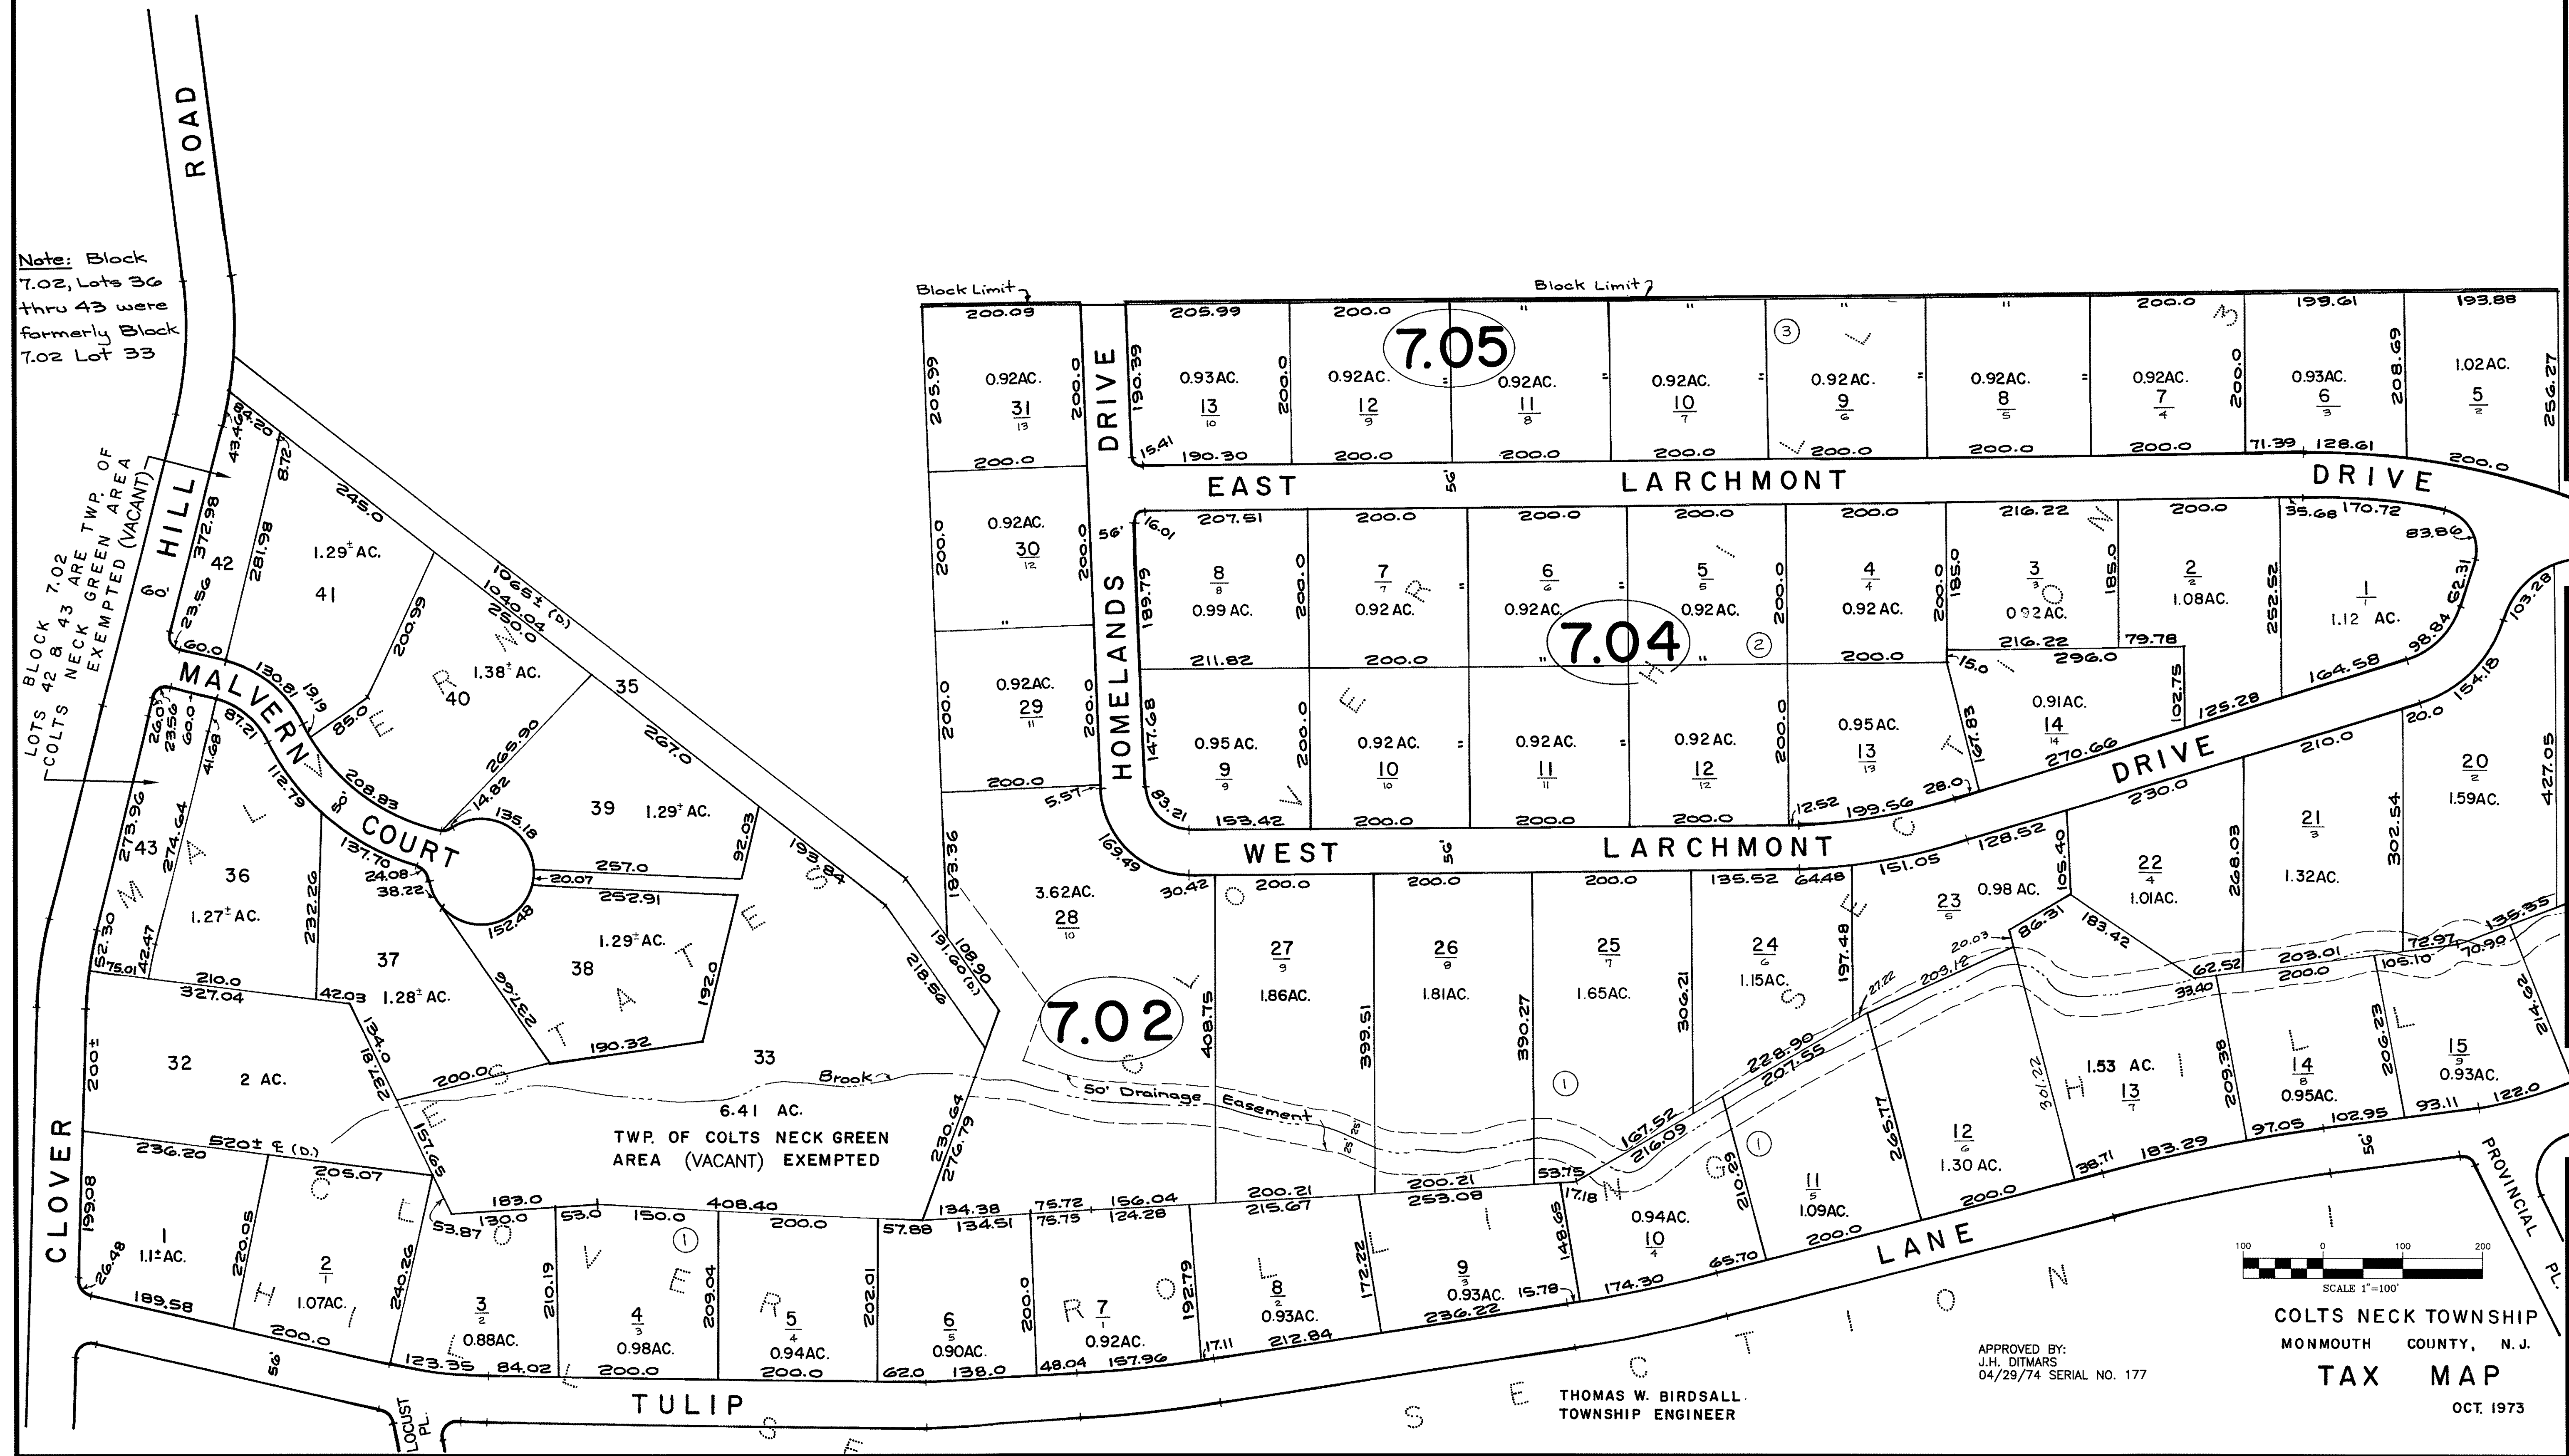

APPROVED BY:
J.H. DITMARS
04/29/74 SERIAL NO. 177



THOMAS W. BIRDSALL
TOWNSHIP ENGINEER

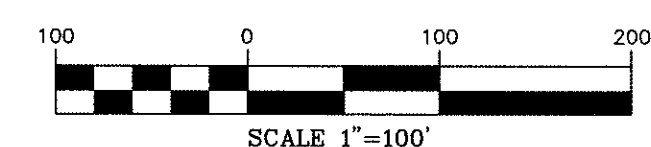

COLTS NECK TOWNSHIP
MONMOUTH COUNTY, N.J.
TAX MAP
OCT. 1973

REVISIONS		
DATE	NAME	No
10/1991	THOMAS CRADER	2178
03/1994	THOMAS CRADER	2178
02/2008	THOMAS CRADER	2178

THIS SHEET IS A SCANNED COPY OF THE
TAX MAP PREPARED BY BIRDSALL, GERKEN
AND DOLAN P.A. ON DECEMBER 1983. THE
ORIGINAL MAP IS ON FILE AT CMX.

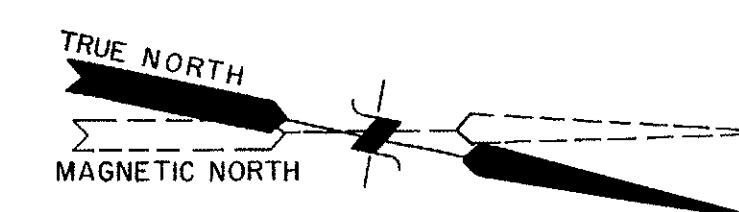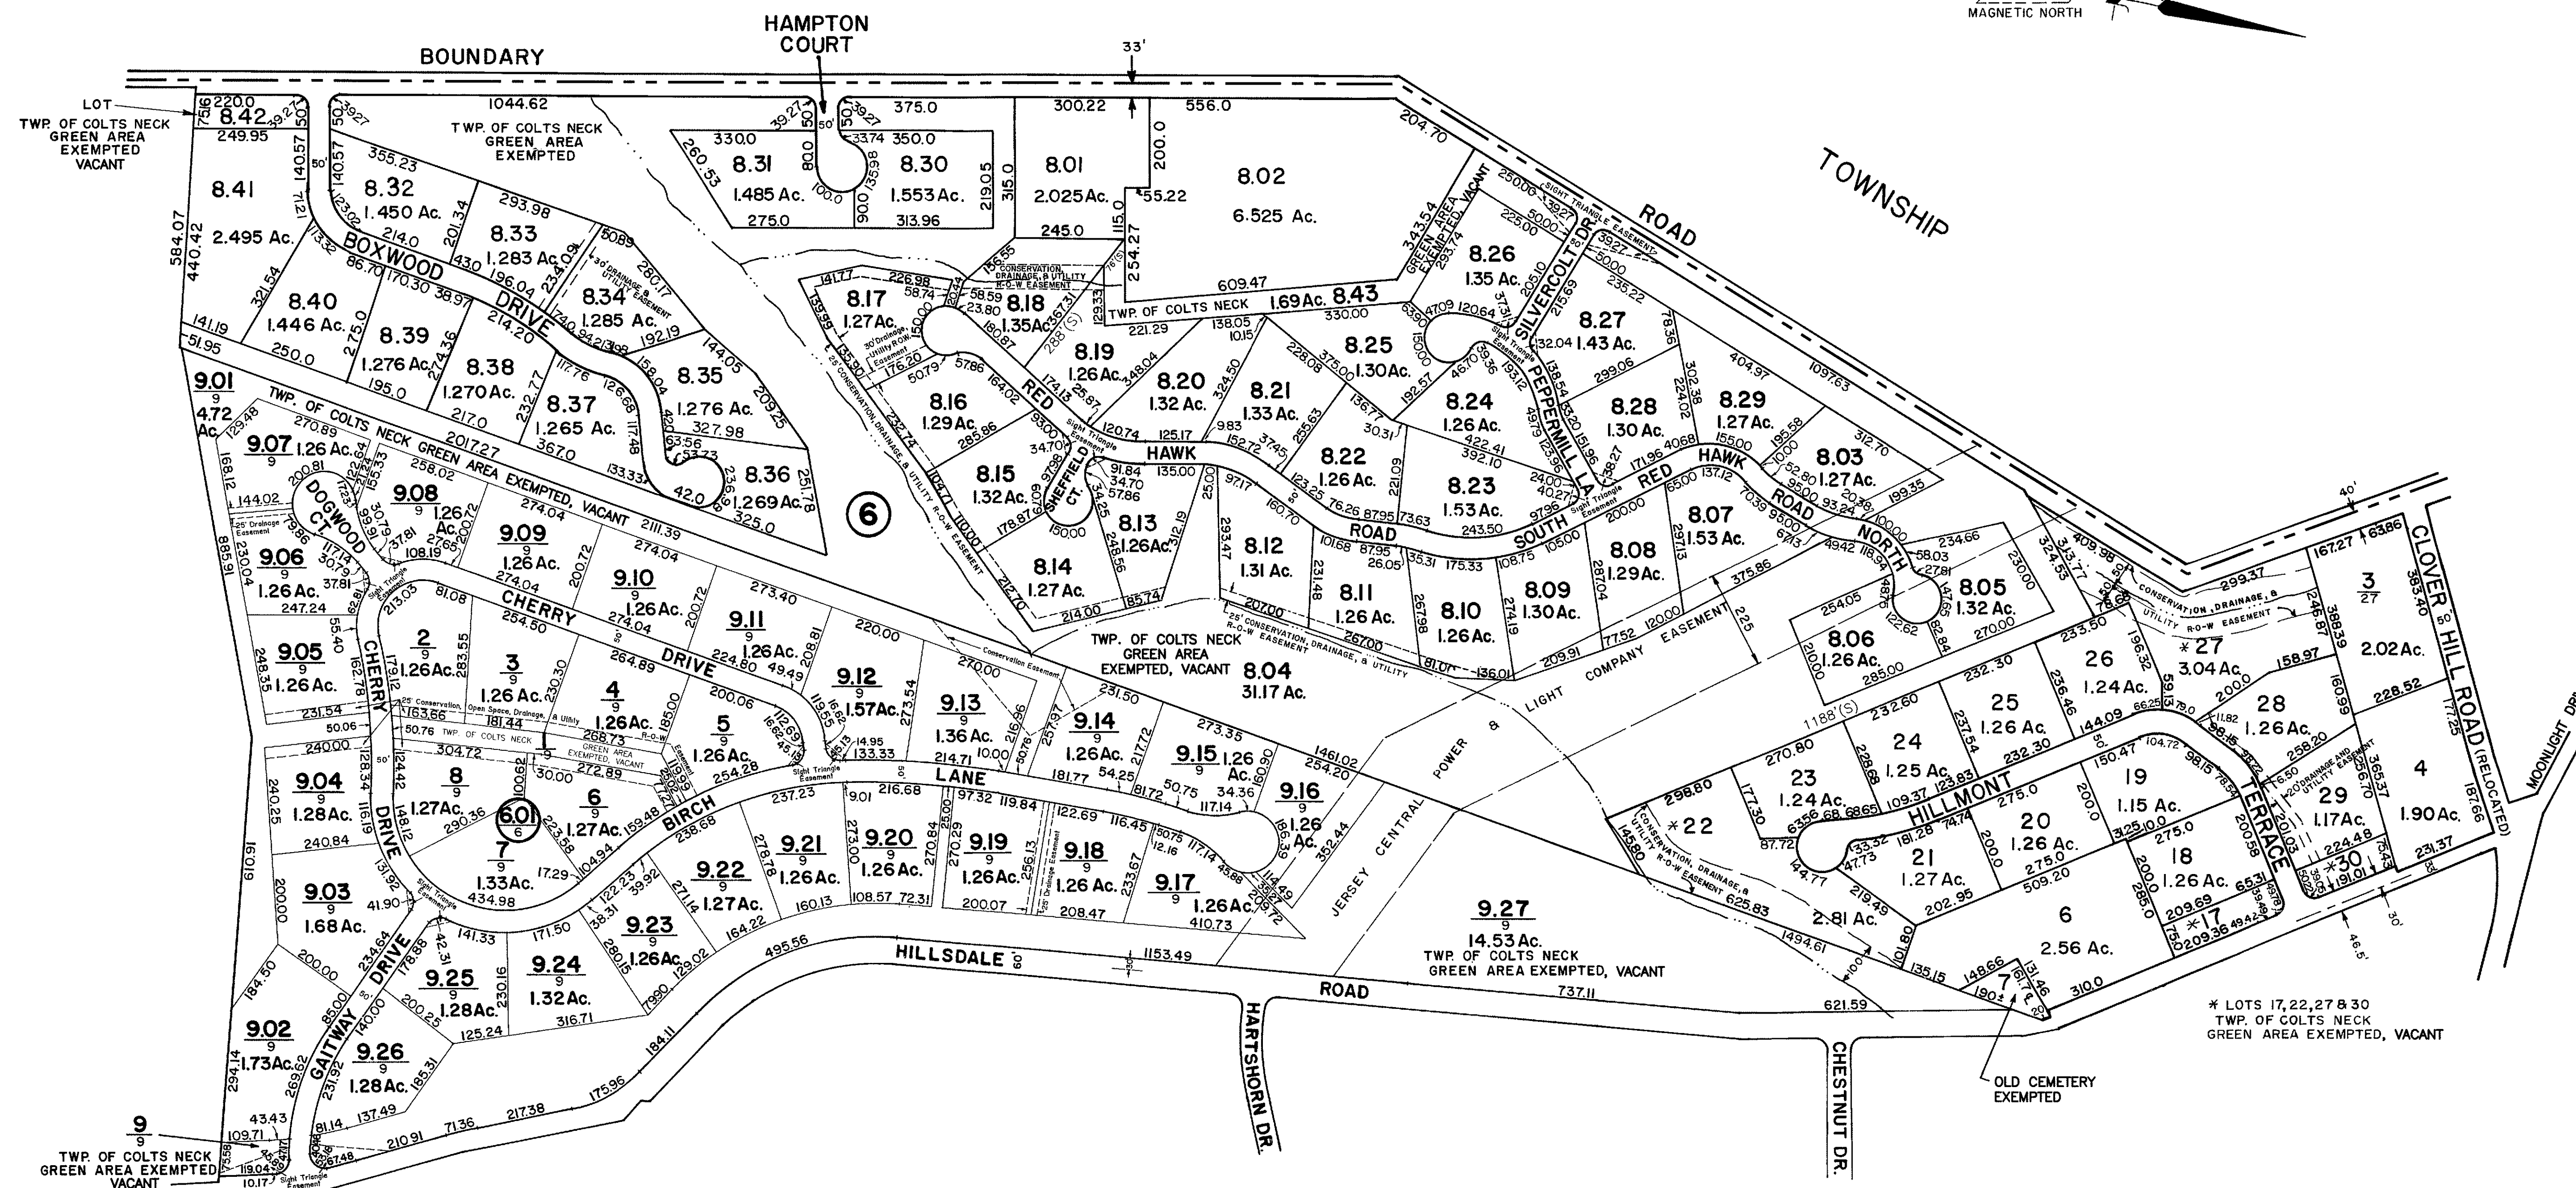


* LOTS 17,22,27 & 30
TWP. OF COLTS NECK
GREEN AREA EXEMPTED. VACANT

OLD CEMETER
EXEMPTED

TAX MAP
TOWNSHIP OF COLTS NECK
MONMOUTH COUNTY N.J.
SCALE: 1" = 200' DECEMBER 1983

BIRDSALL, GERKEN, AND DOLAN P.A.
2807 HURLEY POND ROAD, WALL, N.J.
GLENN R.GERKEN P.E. TOWNSHIP ENGINEER
THOMAS W. BIRDSALL PE & LS. Lic. No 9770


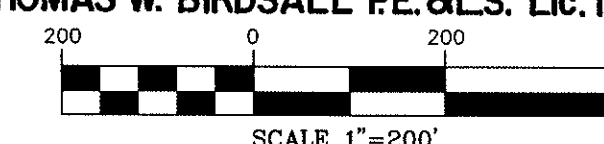


SCALE 1"=2'

THIS SHEET IS A SCANNED COPY OF THE TAX MAP PREPARED BY THOMAS W. BIRDSALL ON DECEMBER 1981. THE ORIGINAL MAP IS ON FILE AT CMX.


REVISIONS		
DATE	NAME	No.
12/1992	THOMAS CRADER	21782
03/1994	THOMAS CRADER	21782
02/2008	THOMAS CRADER	21782

THOMAS W. BIRDSALL
Township Engineer

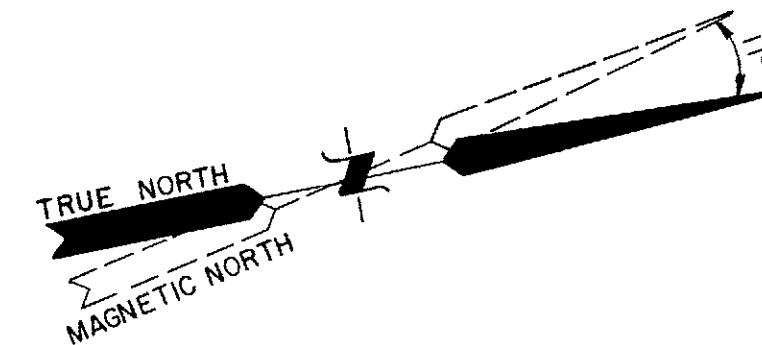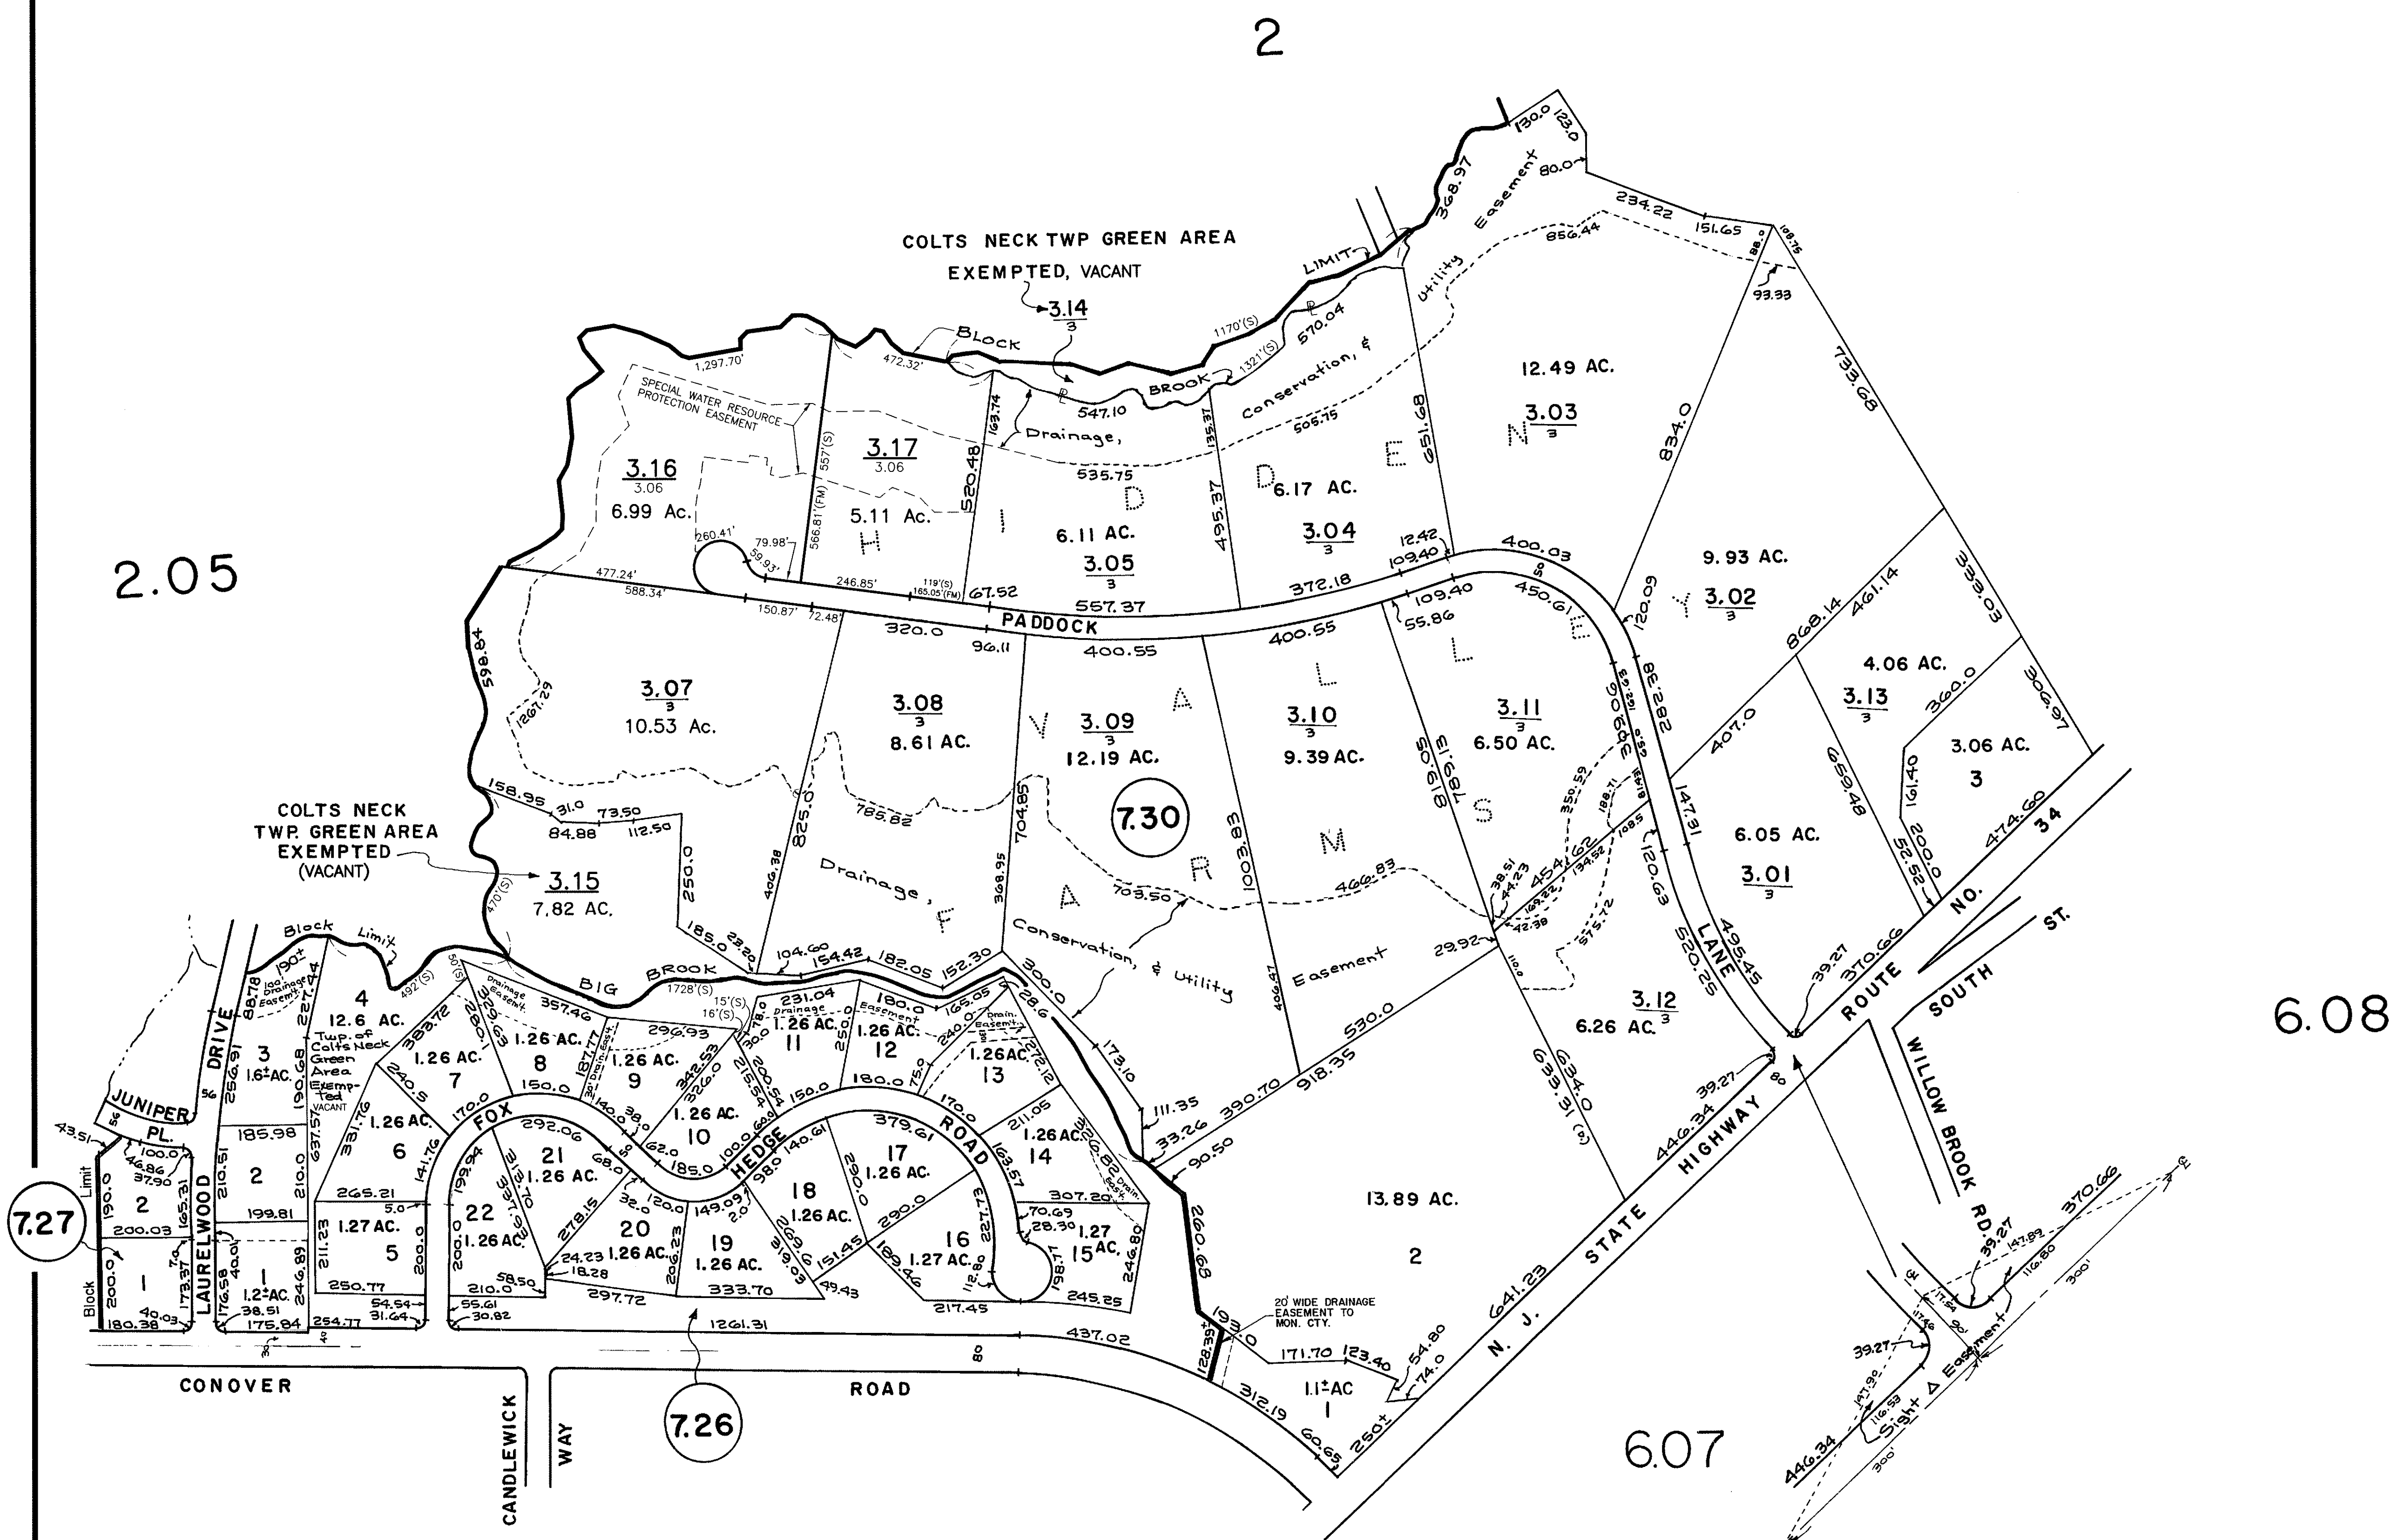

COLTS NECK TOWNSHIP
MONMOUTH COUNTY, N. J.

TAX MAP
DEC. 1981

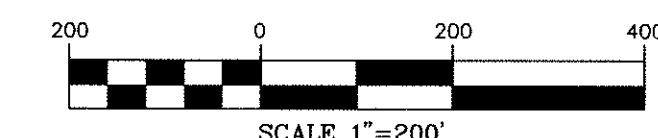

M A R I B O R O T O W N S H I P

SEE SHEET 2.04

SEE SHEET 2.02

SEE

SHEET 2.05
Big Brook

SEE SHEET 2.05
7.25 Sheet Limit

SEE SHEET 2.09


SEE SHEET 6.07

SEE SHEET 3.07

SEE SHEET 3.11

SEE SHEET 6.01

To Marlboro

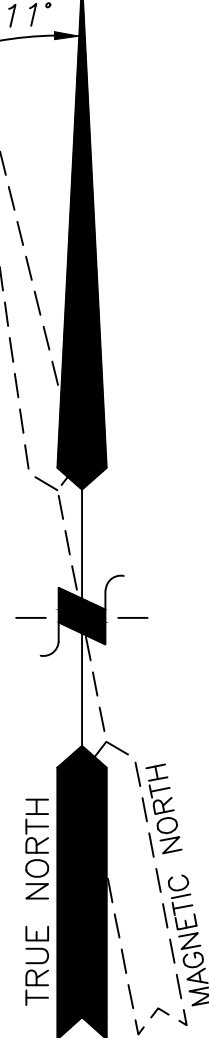

BOUNDARY

CRINE MON. COUNTY


ROUTE NO. 4

SEE SHEET

SEE SHEET 3.12

SEE SHEET 3.04

REVISIONS		
DATE	NAME	No.
10/2001	THOMAS CRADER	21782
04/2006	THOMAS CRADER	21782
02/2008	THOMAS CRADER	21782
07/2017	MICHAEL FINNEGAN	34851

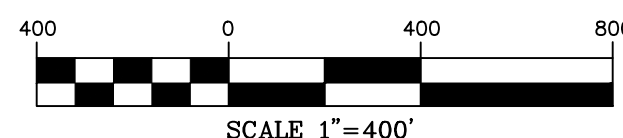

COLTS NECK TOWNSHIP
MONMOUTH COUNTY, N.J.
SCALE: 1"=400' NOV. 1955
TRENTON ENGINEERING CO.
TRENTON, N.J.
REVISED 1956

THIS SHEET IS A SCANNED COPY
OF THE TAX MAP PREPARED BY
TRENTON ENGINEERING
ON NOVEMBER 1955. THE
ORIGINAL MAP IS ON FILE AT
CMX.

APPROVED BY:
C.E. BARNES
12/5/55 SERIAL NO. 177

SEE

SHEET 4

SEE SHEET 3.10

SEE SHEET


SEE SHEET 3.10

SEE SHEET 3.04

SEE SHEET 6.01

3


3

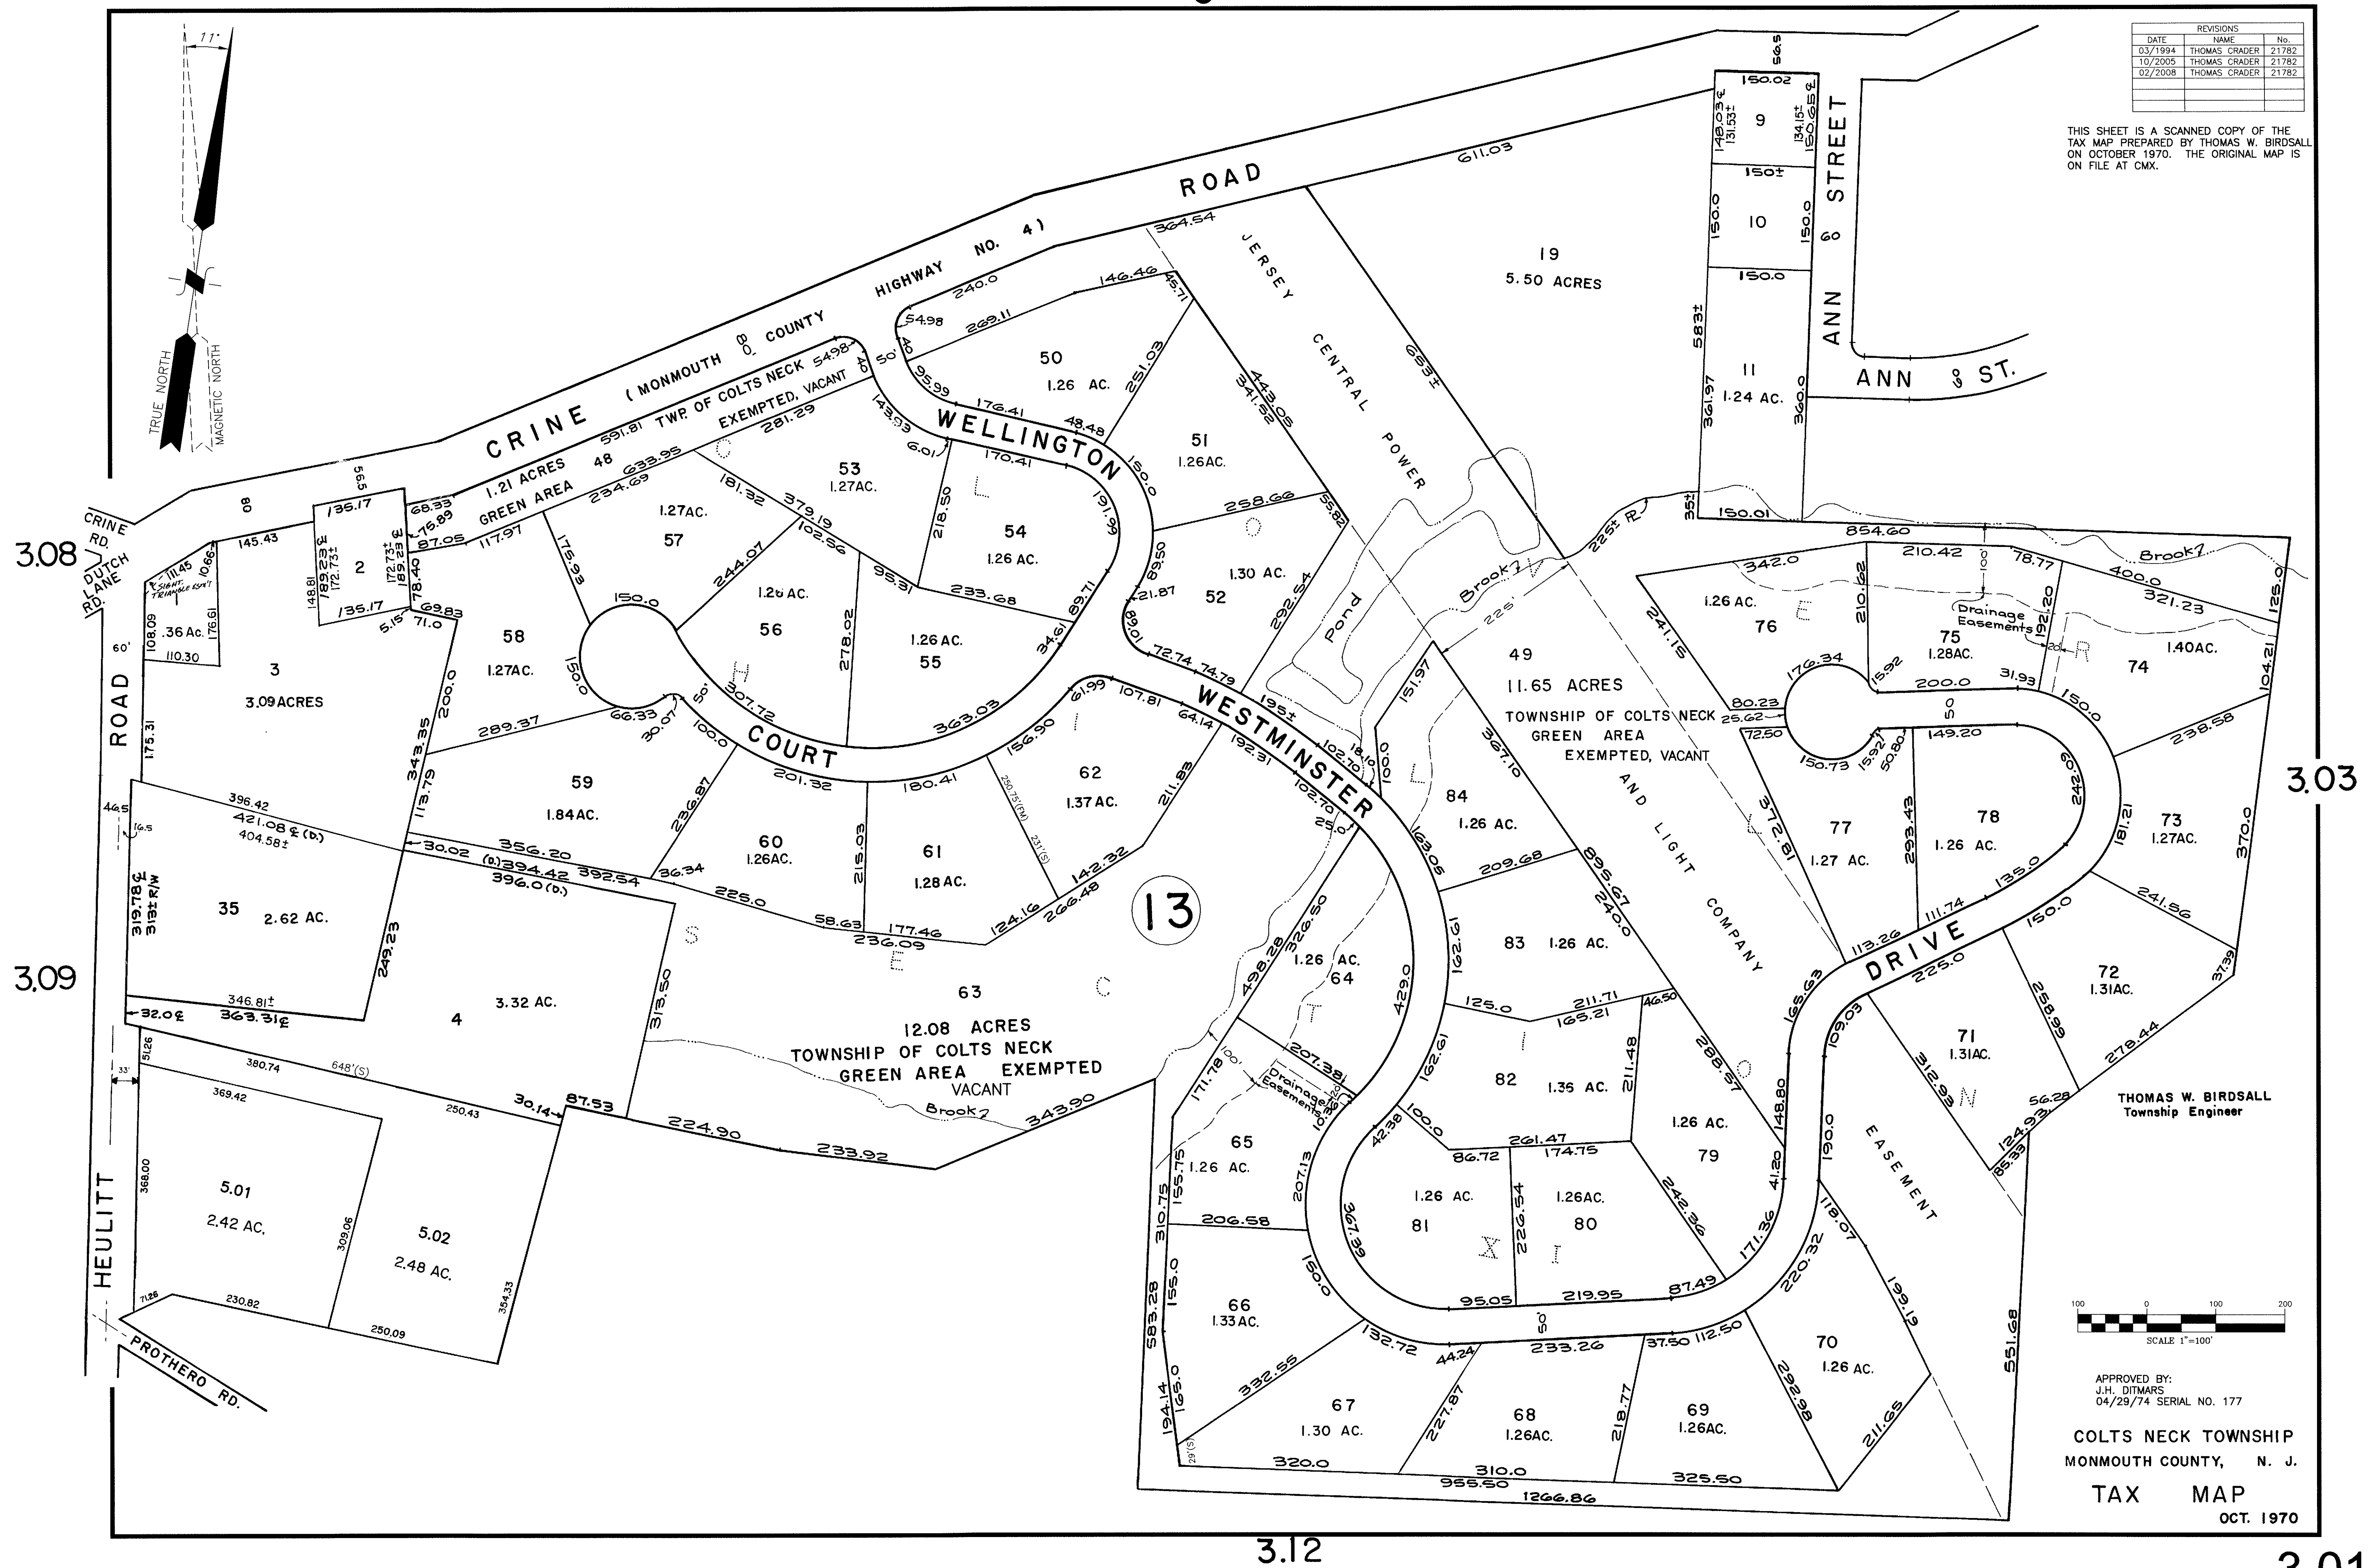

REVISIONS		
DATE	NAME	No.
03/1994	THOMAS CRADER	21782
10/2005	THOMAS CRADER	21782
02/2008	THOMAS CRADER	21782

THIS SHEET IS A SCANNED COPY OF THE
TAX MAP PREPARED BY THOMAS W. BIRDSALL
ON OCTOBER 1970. THE ORIGINAL MAP IS
ON FILE AT CMX.

THOMAS W. BIRDSALL
Township Engineer

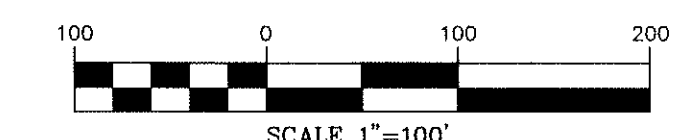

APPROVED BY:
J.H. DITMARS
04/29/74 SERIAL NO. 177


COLTS NECK TOWNSHIP
MONMOUTH COUNTY, N. J.

TAX MAP
OCT. 1970


REVISIONS		
DATE	NAME	No.
10/1991		
03/1994	THOMAS CRADER	21782
02/2008	THOMAS CRADER	21782

THIS SHEET IS A SCANNED COPY OF THE TAX MAP PREPARED BY TRENTON ENGINEERING ON OCTOBER 1971. THE ORIGINAL MAP IS ON FILE AT CMX.

APPROVED BY:
J.H. DITMARS
04/29/74 SERIAL NO. 177

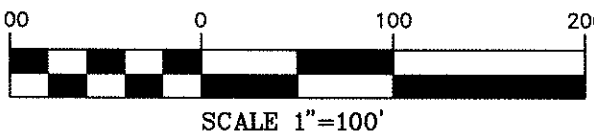


COLTS NECK TOWNSHIP
MONMOUTH COUNTY, N. J.
TAX MAP
OCT. 1973

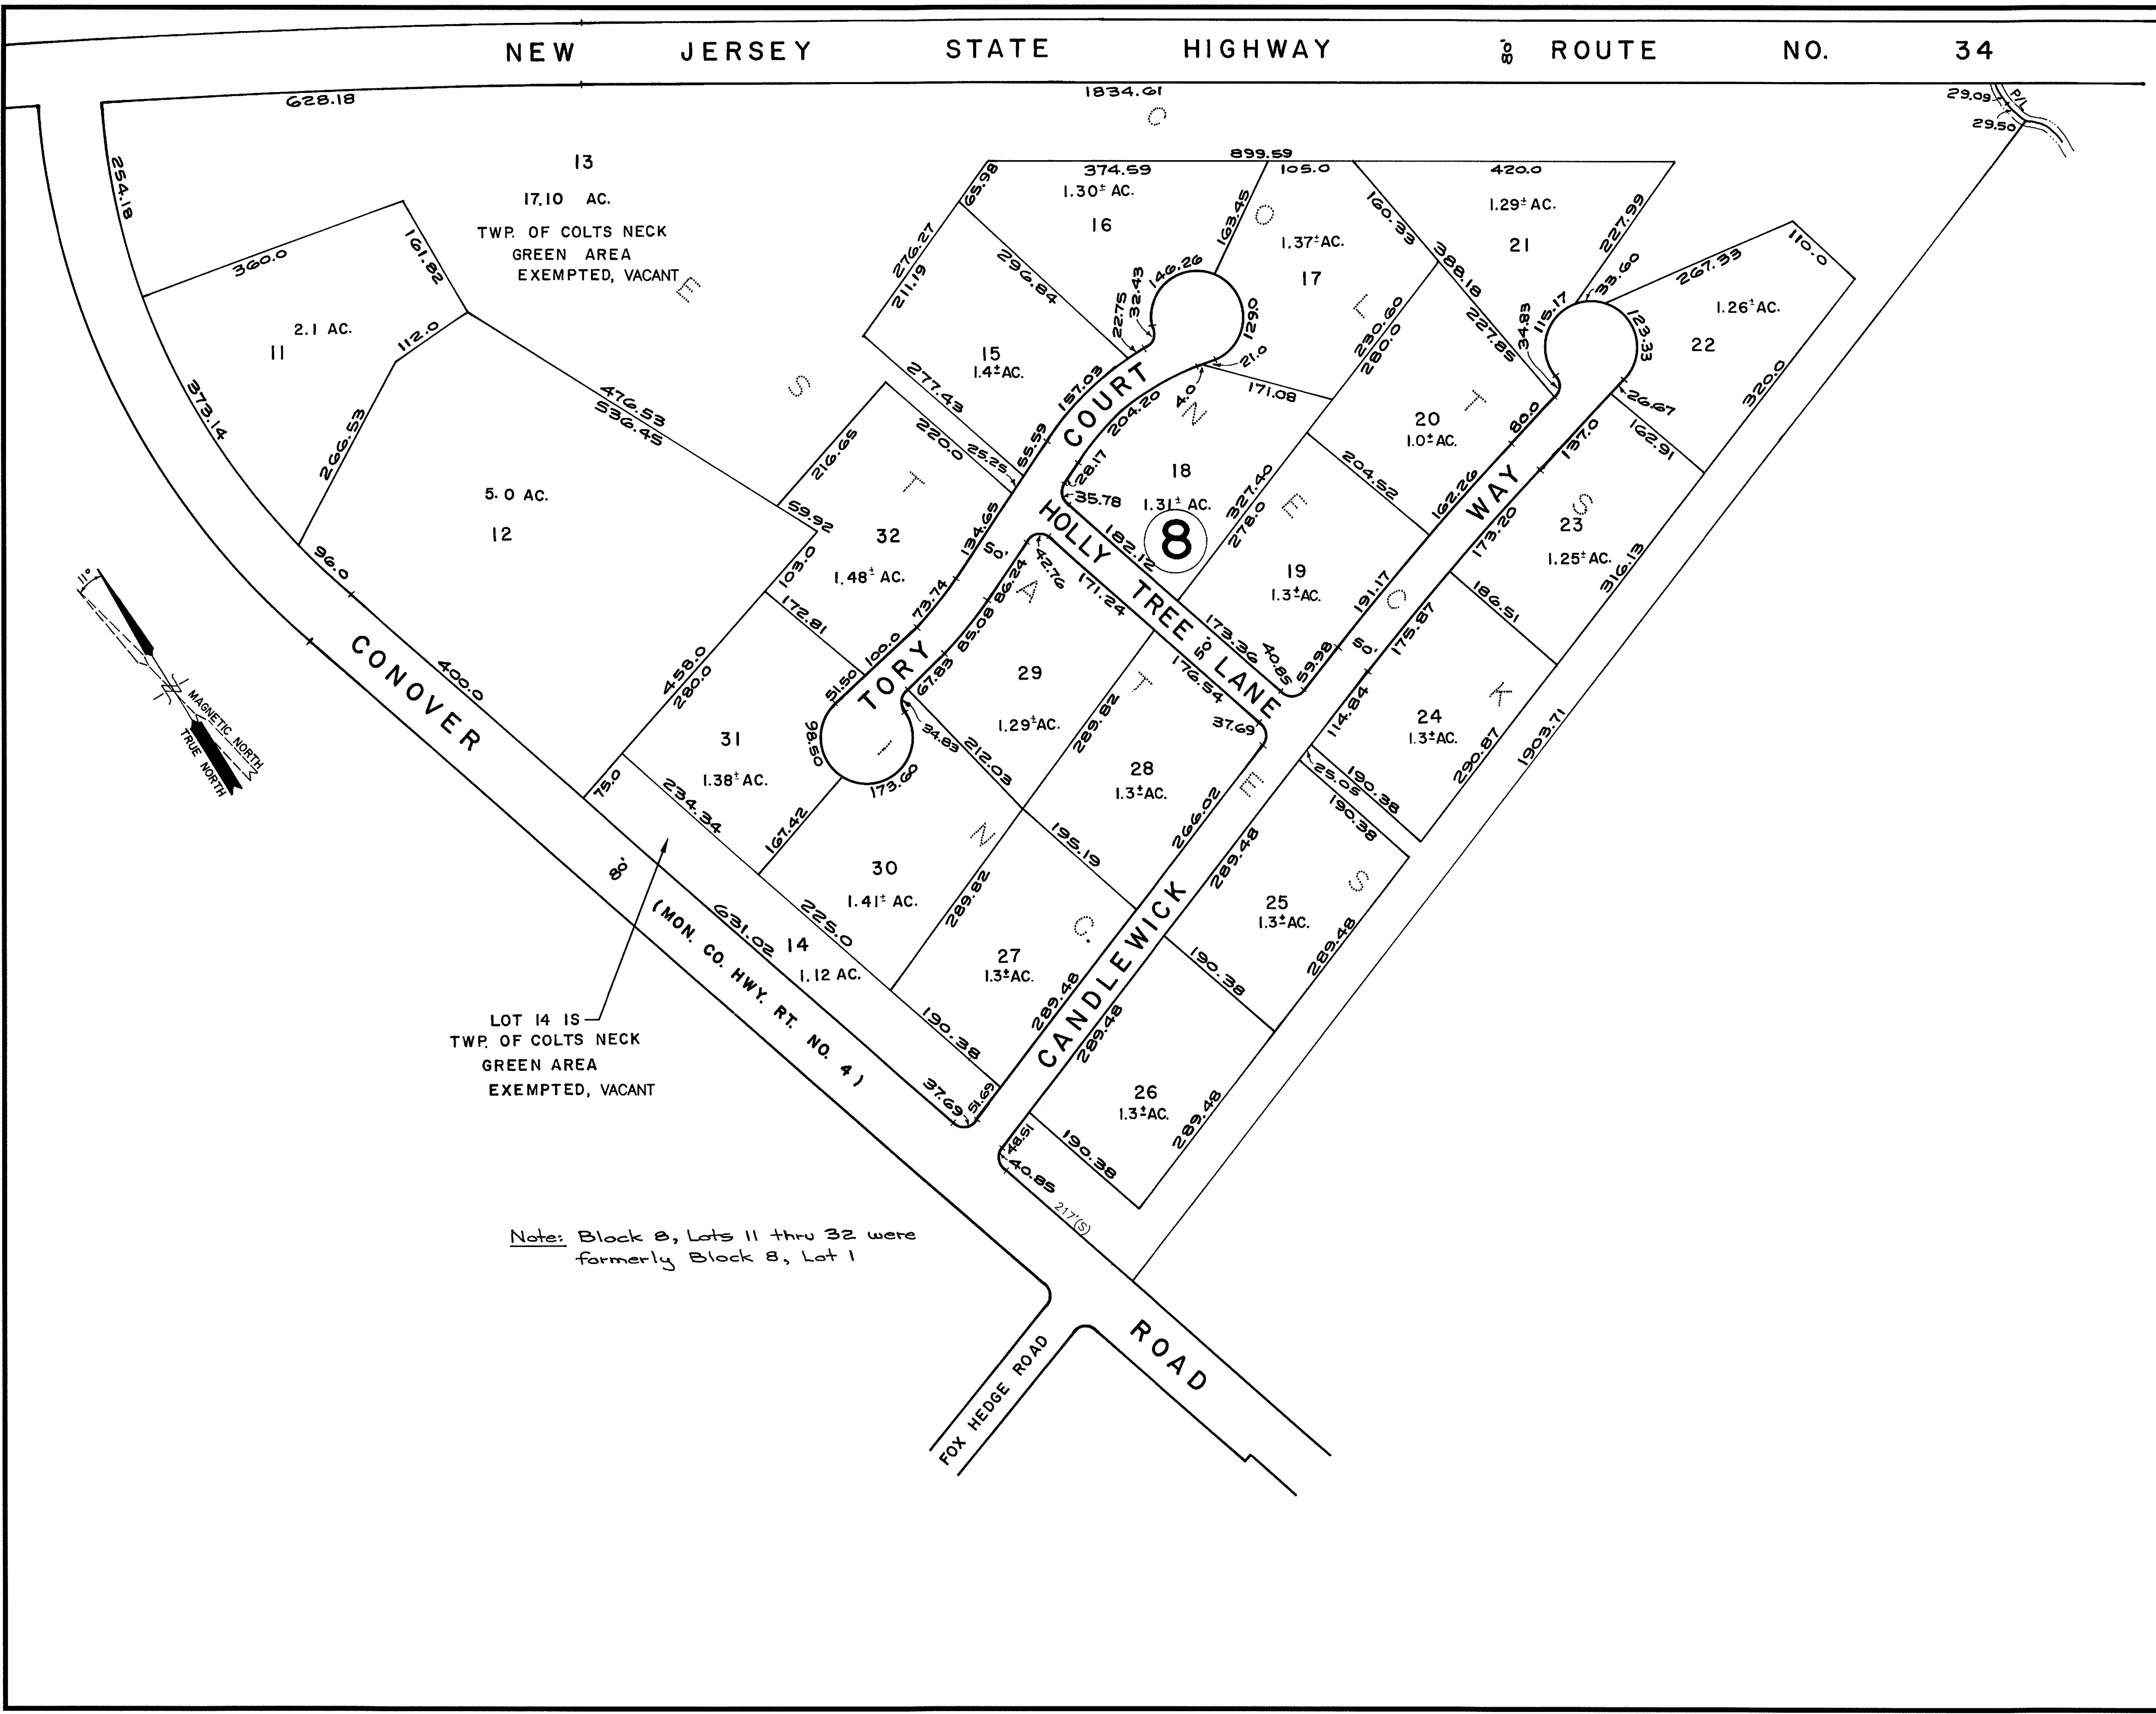

THIS SHEET IS A SCANNED COPY OF THE
TAX MAP PREPARED BY THOMAS W. BIRDSALL
ON OCTOBER 1973. THE ORIGINAL MAP IS
ON FILE AT CMX.

REVISIONS		
DATE	NAME	No.
08/1991		
03/1994	THOMAS CRADER	21782
02/2008	THOMAS CRADER	21782

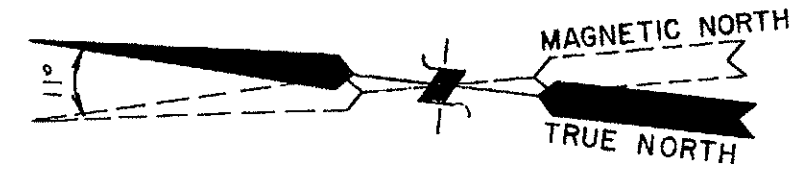


3.11

3.04

SHEET 3.04

Note: Block 13 Lots 13 & 89 thru 93 were formerly Block 13, Lot 13

APPROVED BY:
J.H. BARNES
04/29/74 SERIAL NO. 177

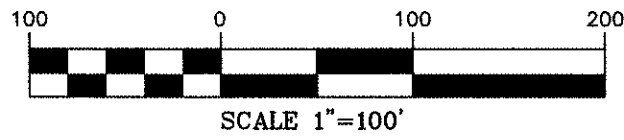


COLTS NECK TOWNSHIP
MONMOUTH COUNTY, N. J.

TAX MAP

OCT. 1973

THOMAS W. BIRDSALL
TOWNSHIP ENGINEER

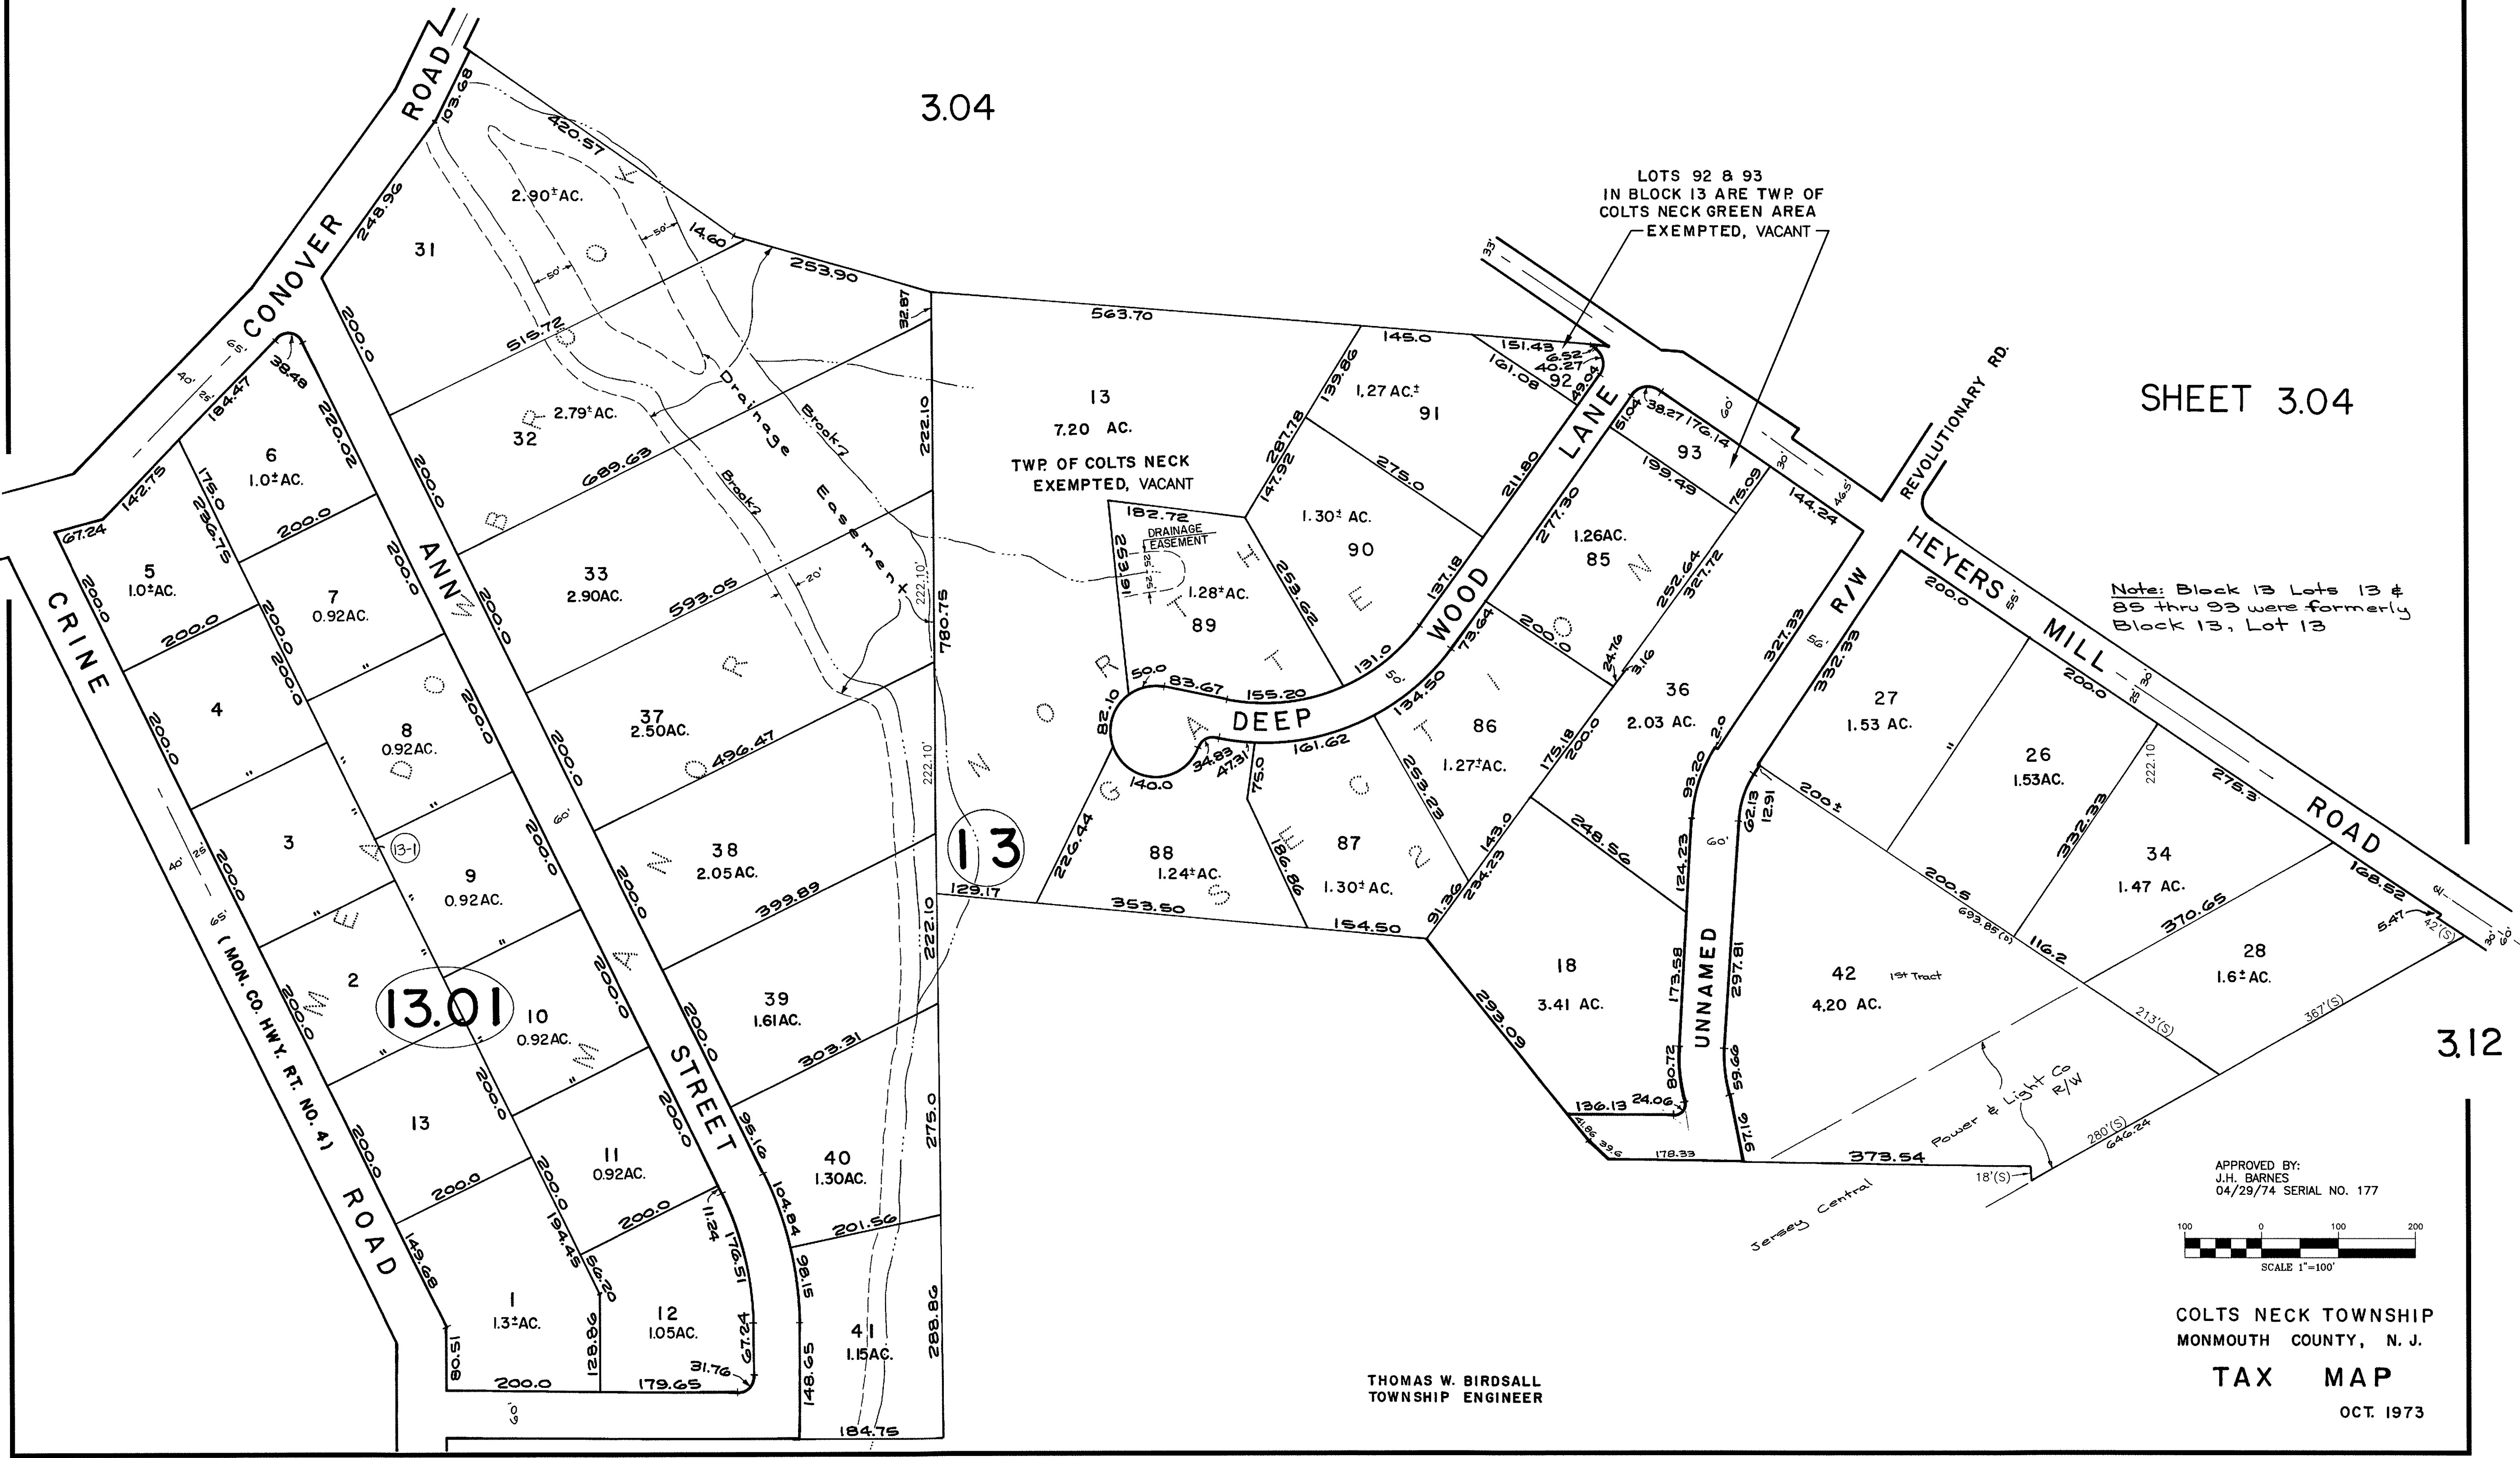



3

3.12

3.01

3.12

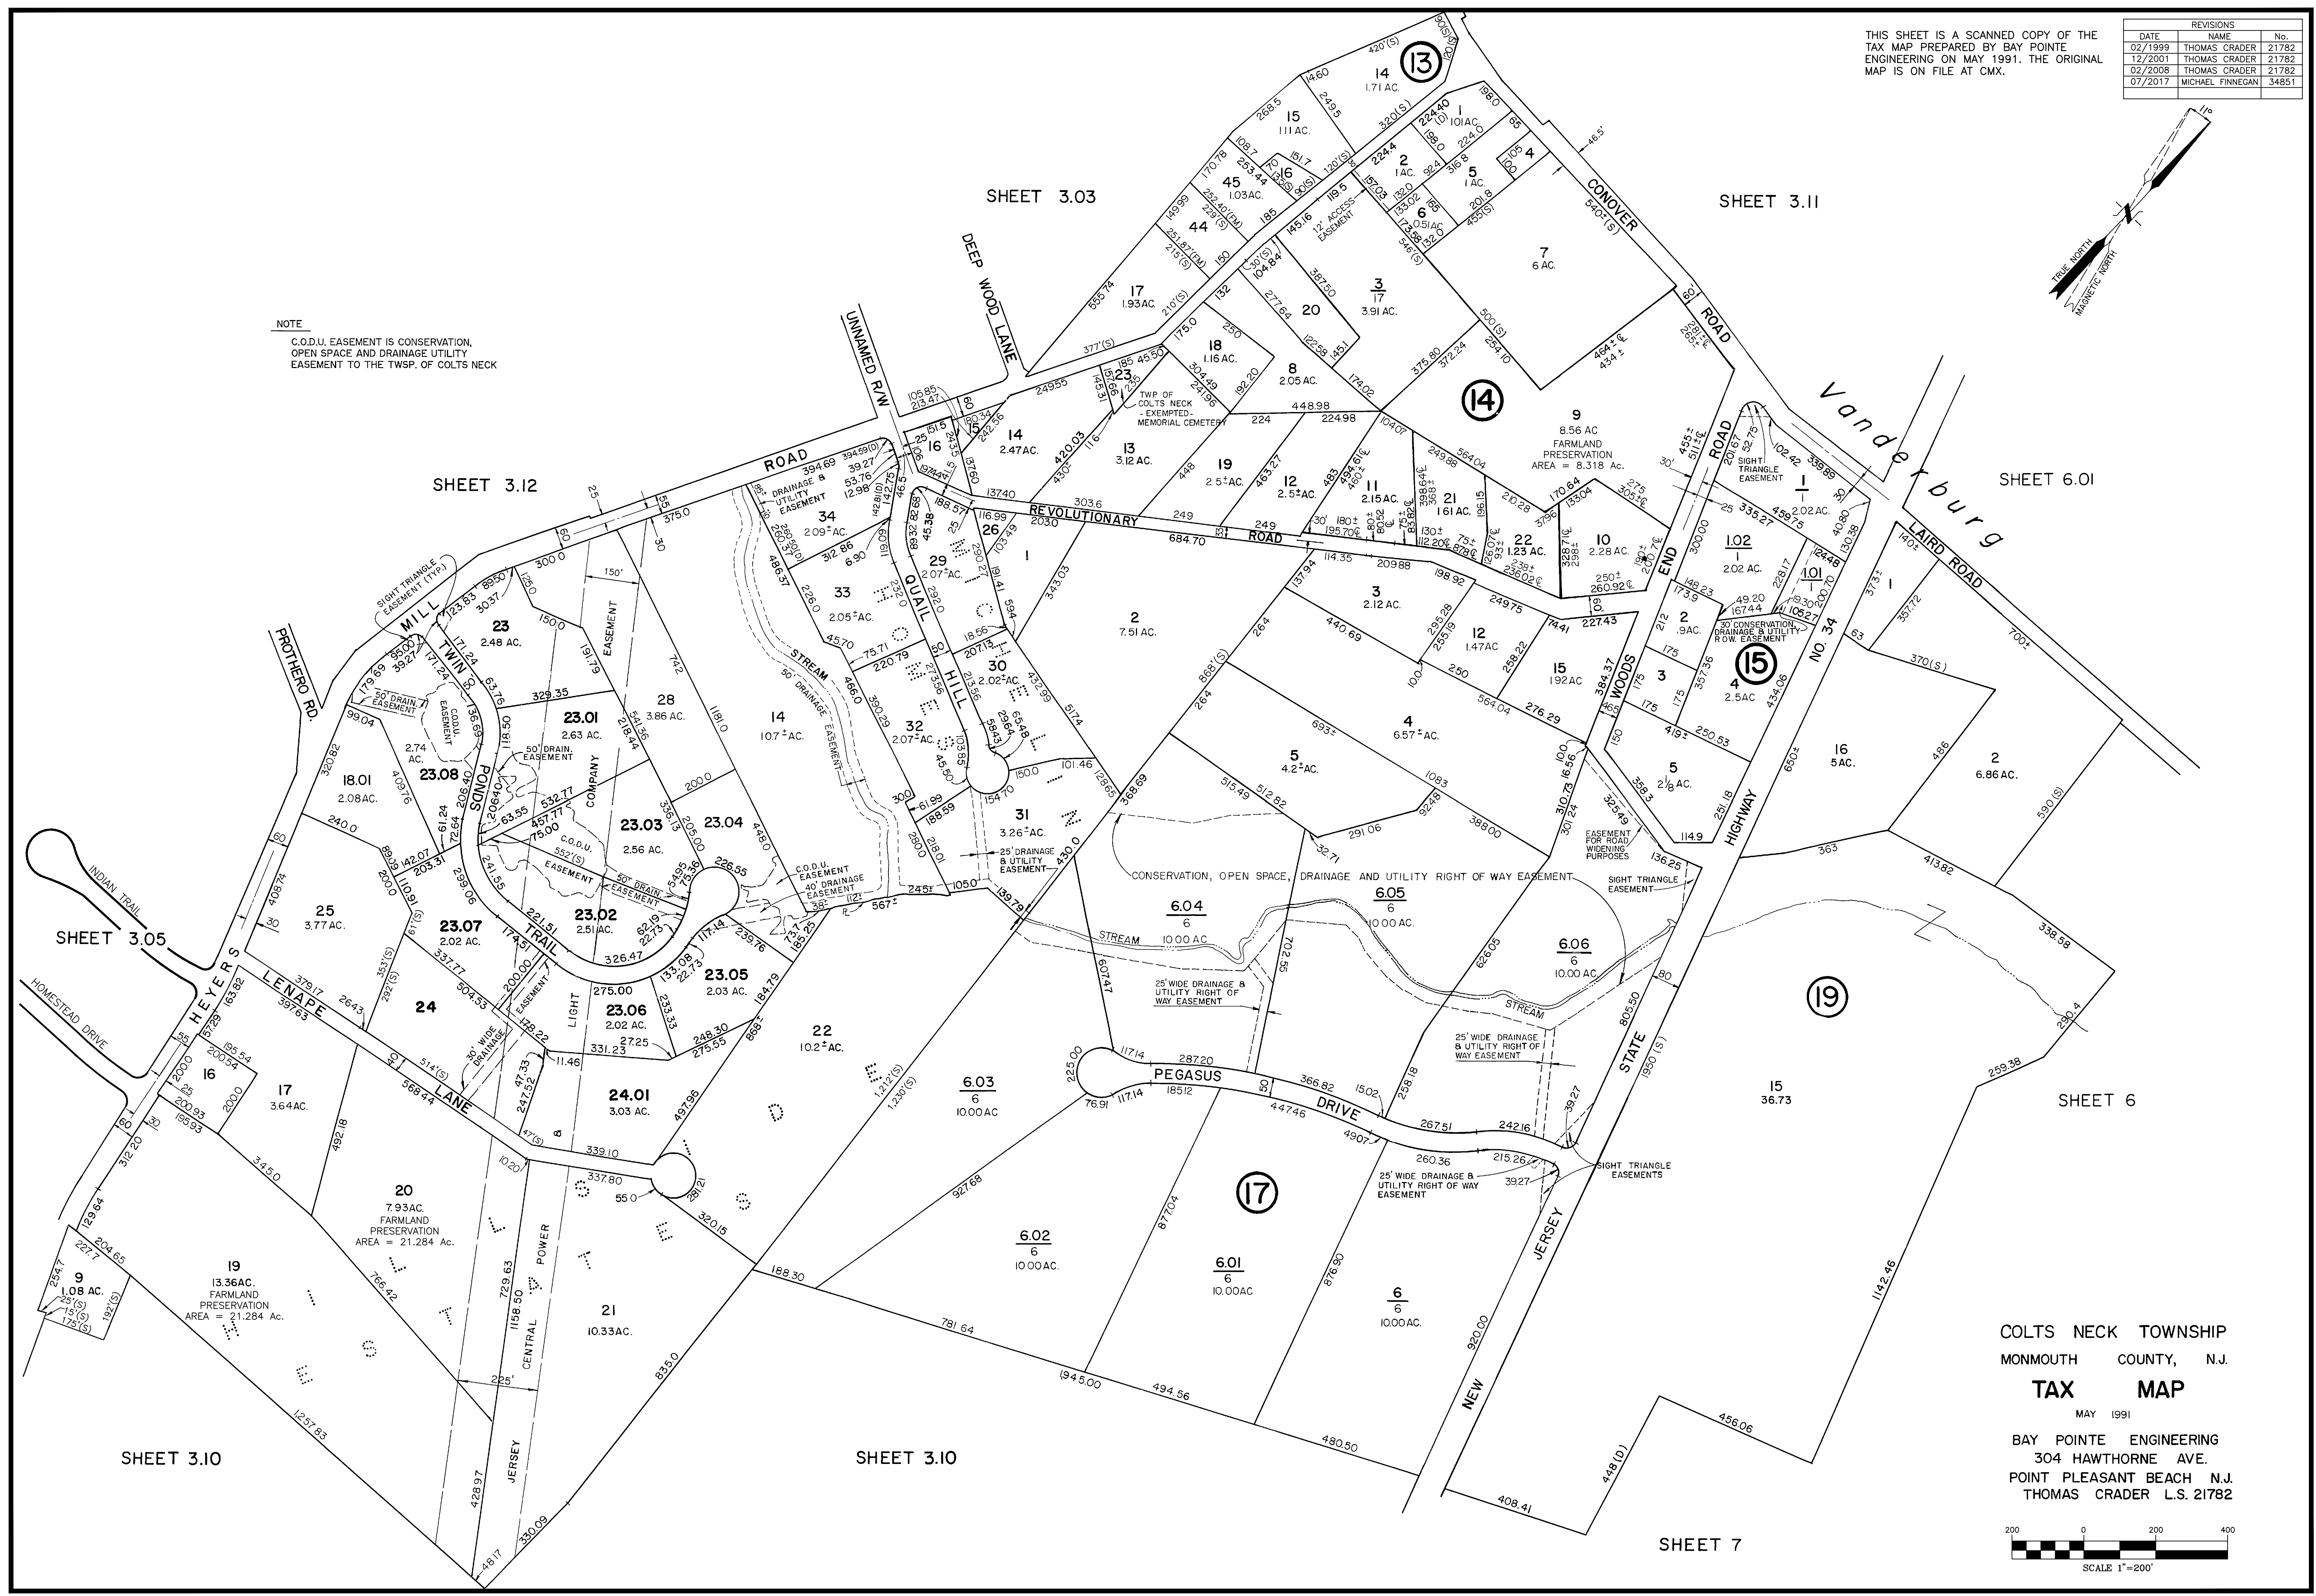

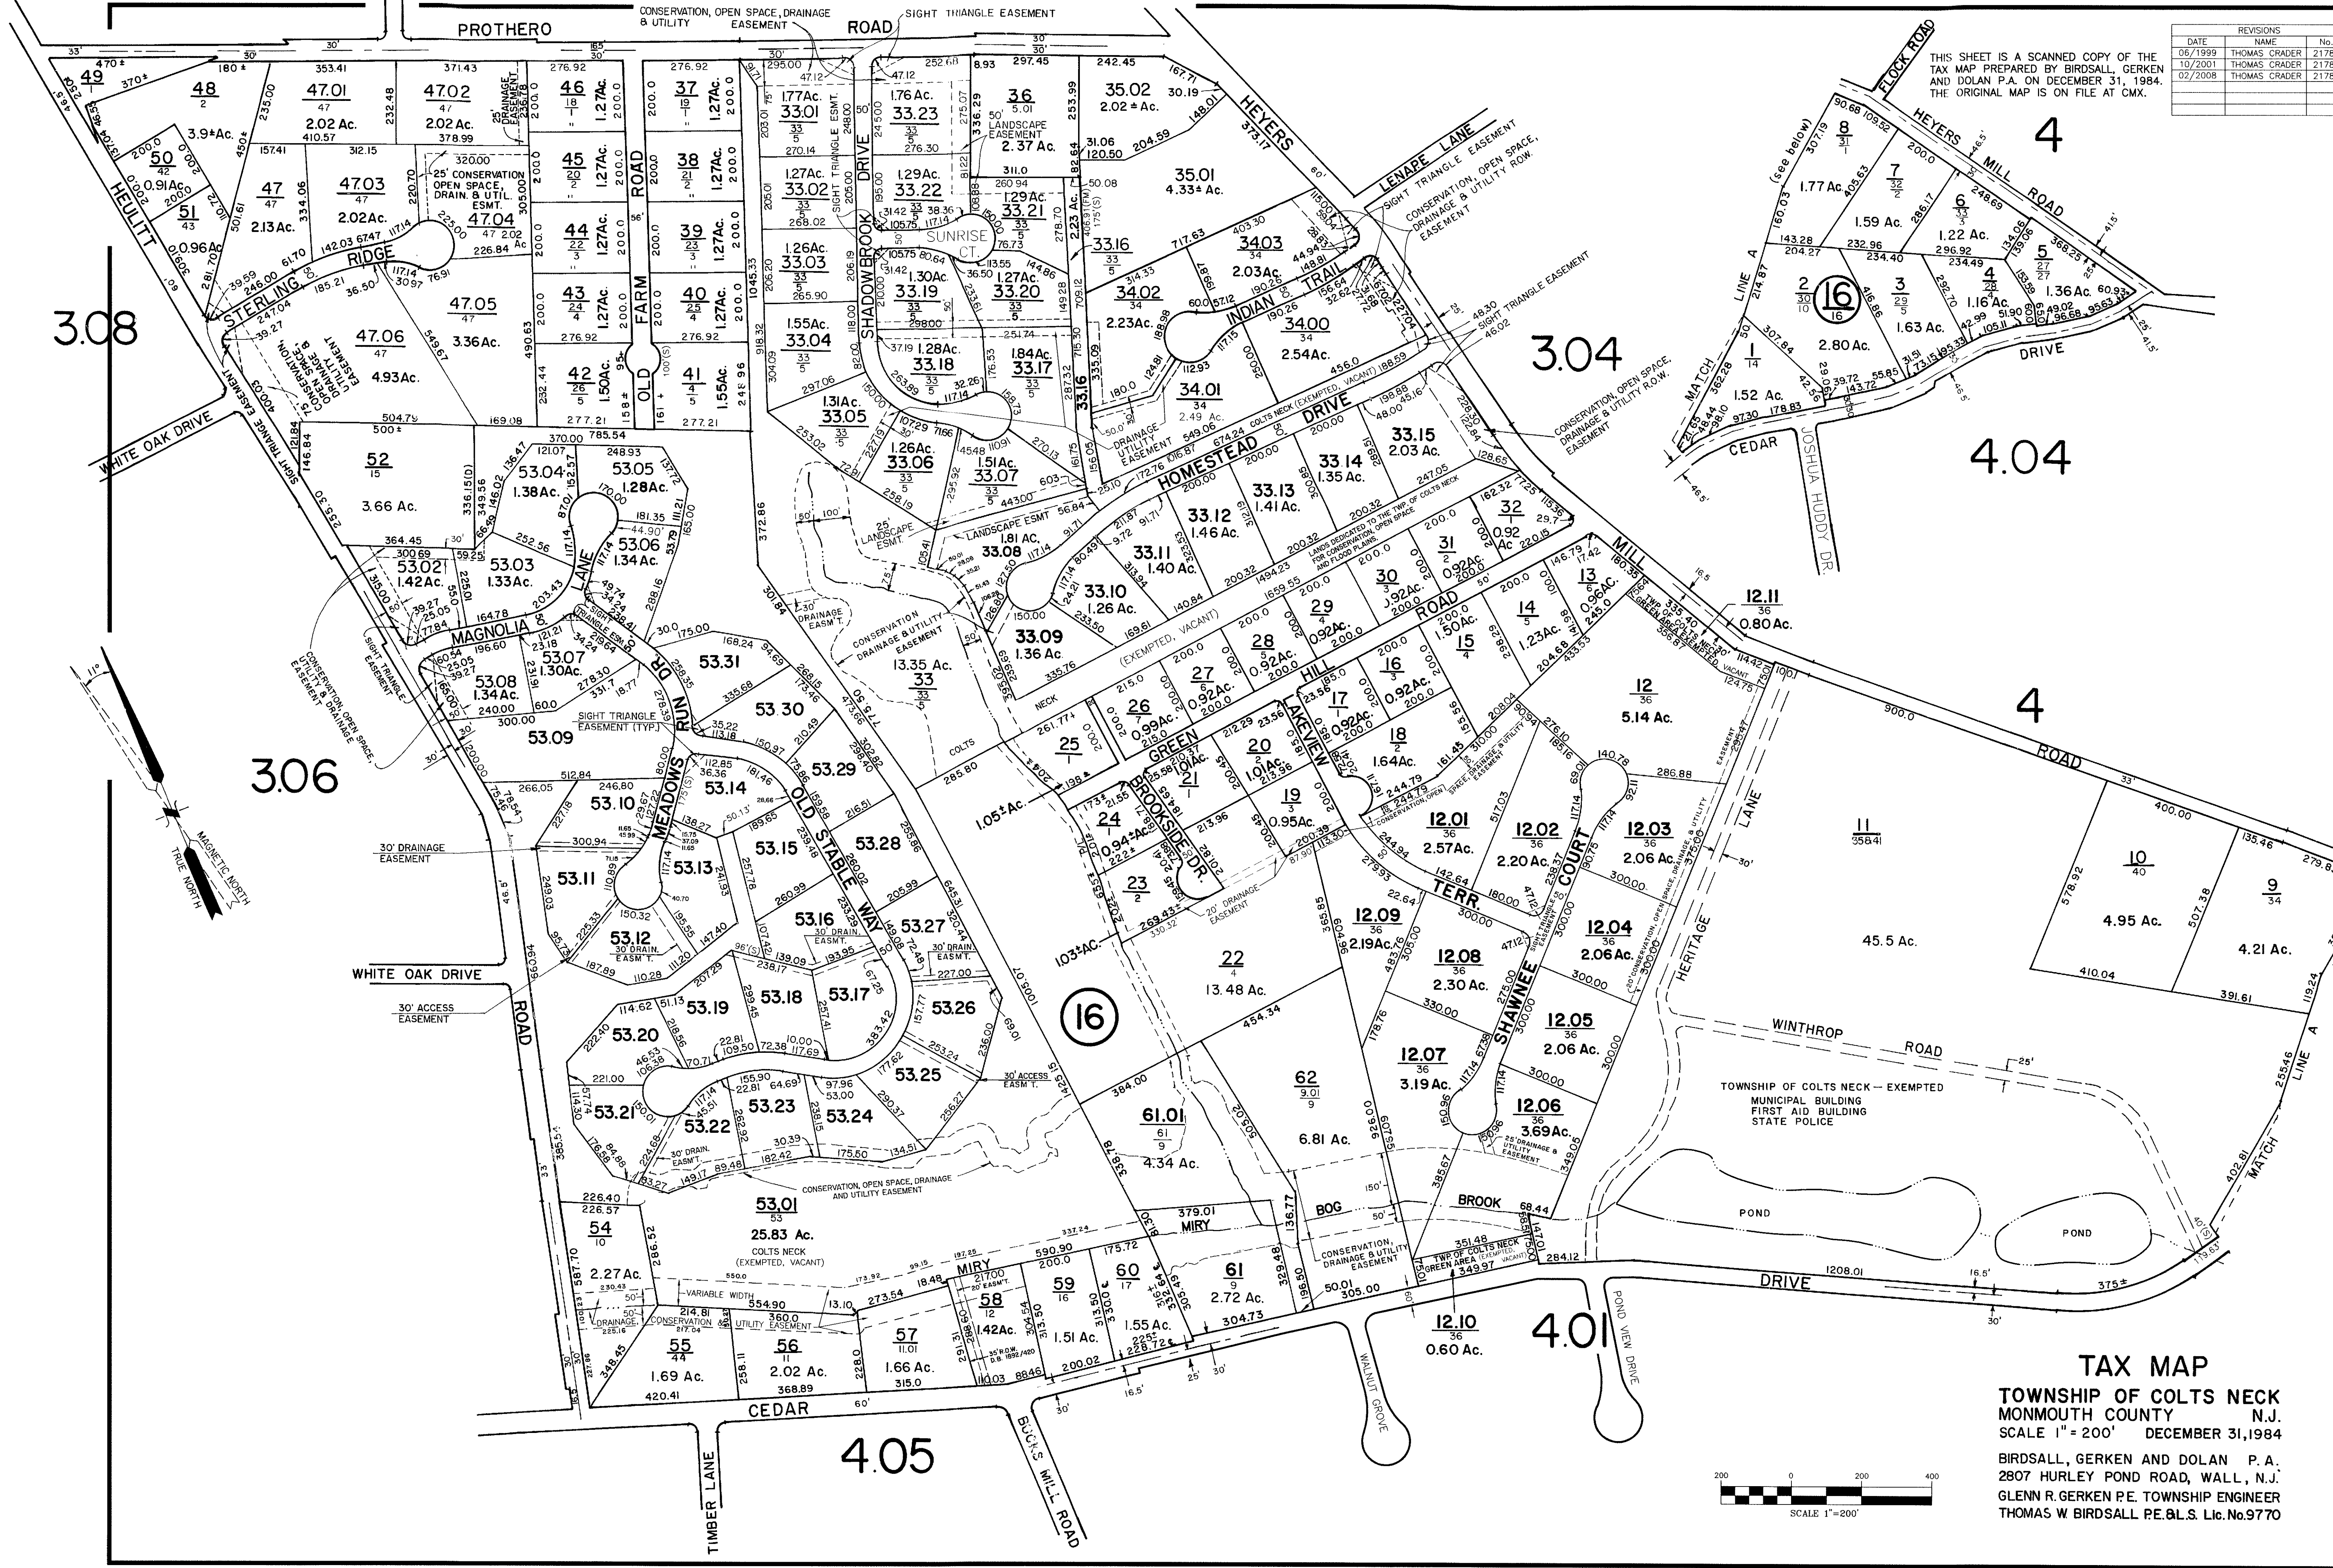


REVISIONS		
DATE	NAME	No.
06/1999	THOMAS CRADER	21782
10/2001	THOMAS CRADER	21782
02/2008	THOMAS CRADER	21782

THIS SHEET IS A SCANNED COPY OF THE TAX MAP PREPARED BY BIRDSALL, GERKEN AND DOLAN P.A. ON DECEMBER 31, 1984. THE ORIGINAL MAP IS ON FILE AT CMX.


TAX MAP

TOWNSHIP OF COLTS NECK
MONMOUTH COUNTY N.J.
SCALE 1" = 200' DECEMBER 31, 1984

BIRDSALL, GERKEN AND DOLAN P.A.
2807 HURLEY POND ROAD, WALL, N.J.
GLENN R. GERKEN P.E. TOWNSHIP ENGINEER
THOMAS W. BIRDSALL P.E. & L.S. Lic. No. 9770

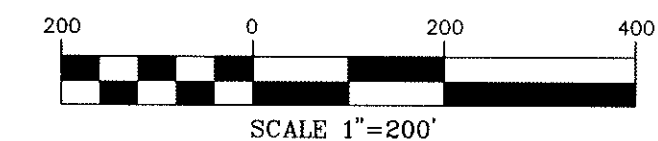

REVISIONS		
DATE	NAME	No.
02/2008	THOMAS CRADER	21782

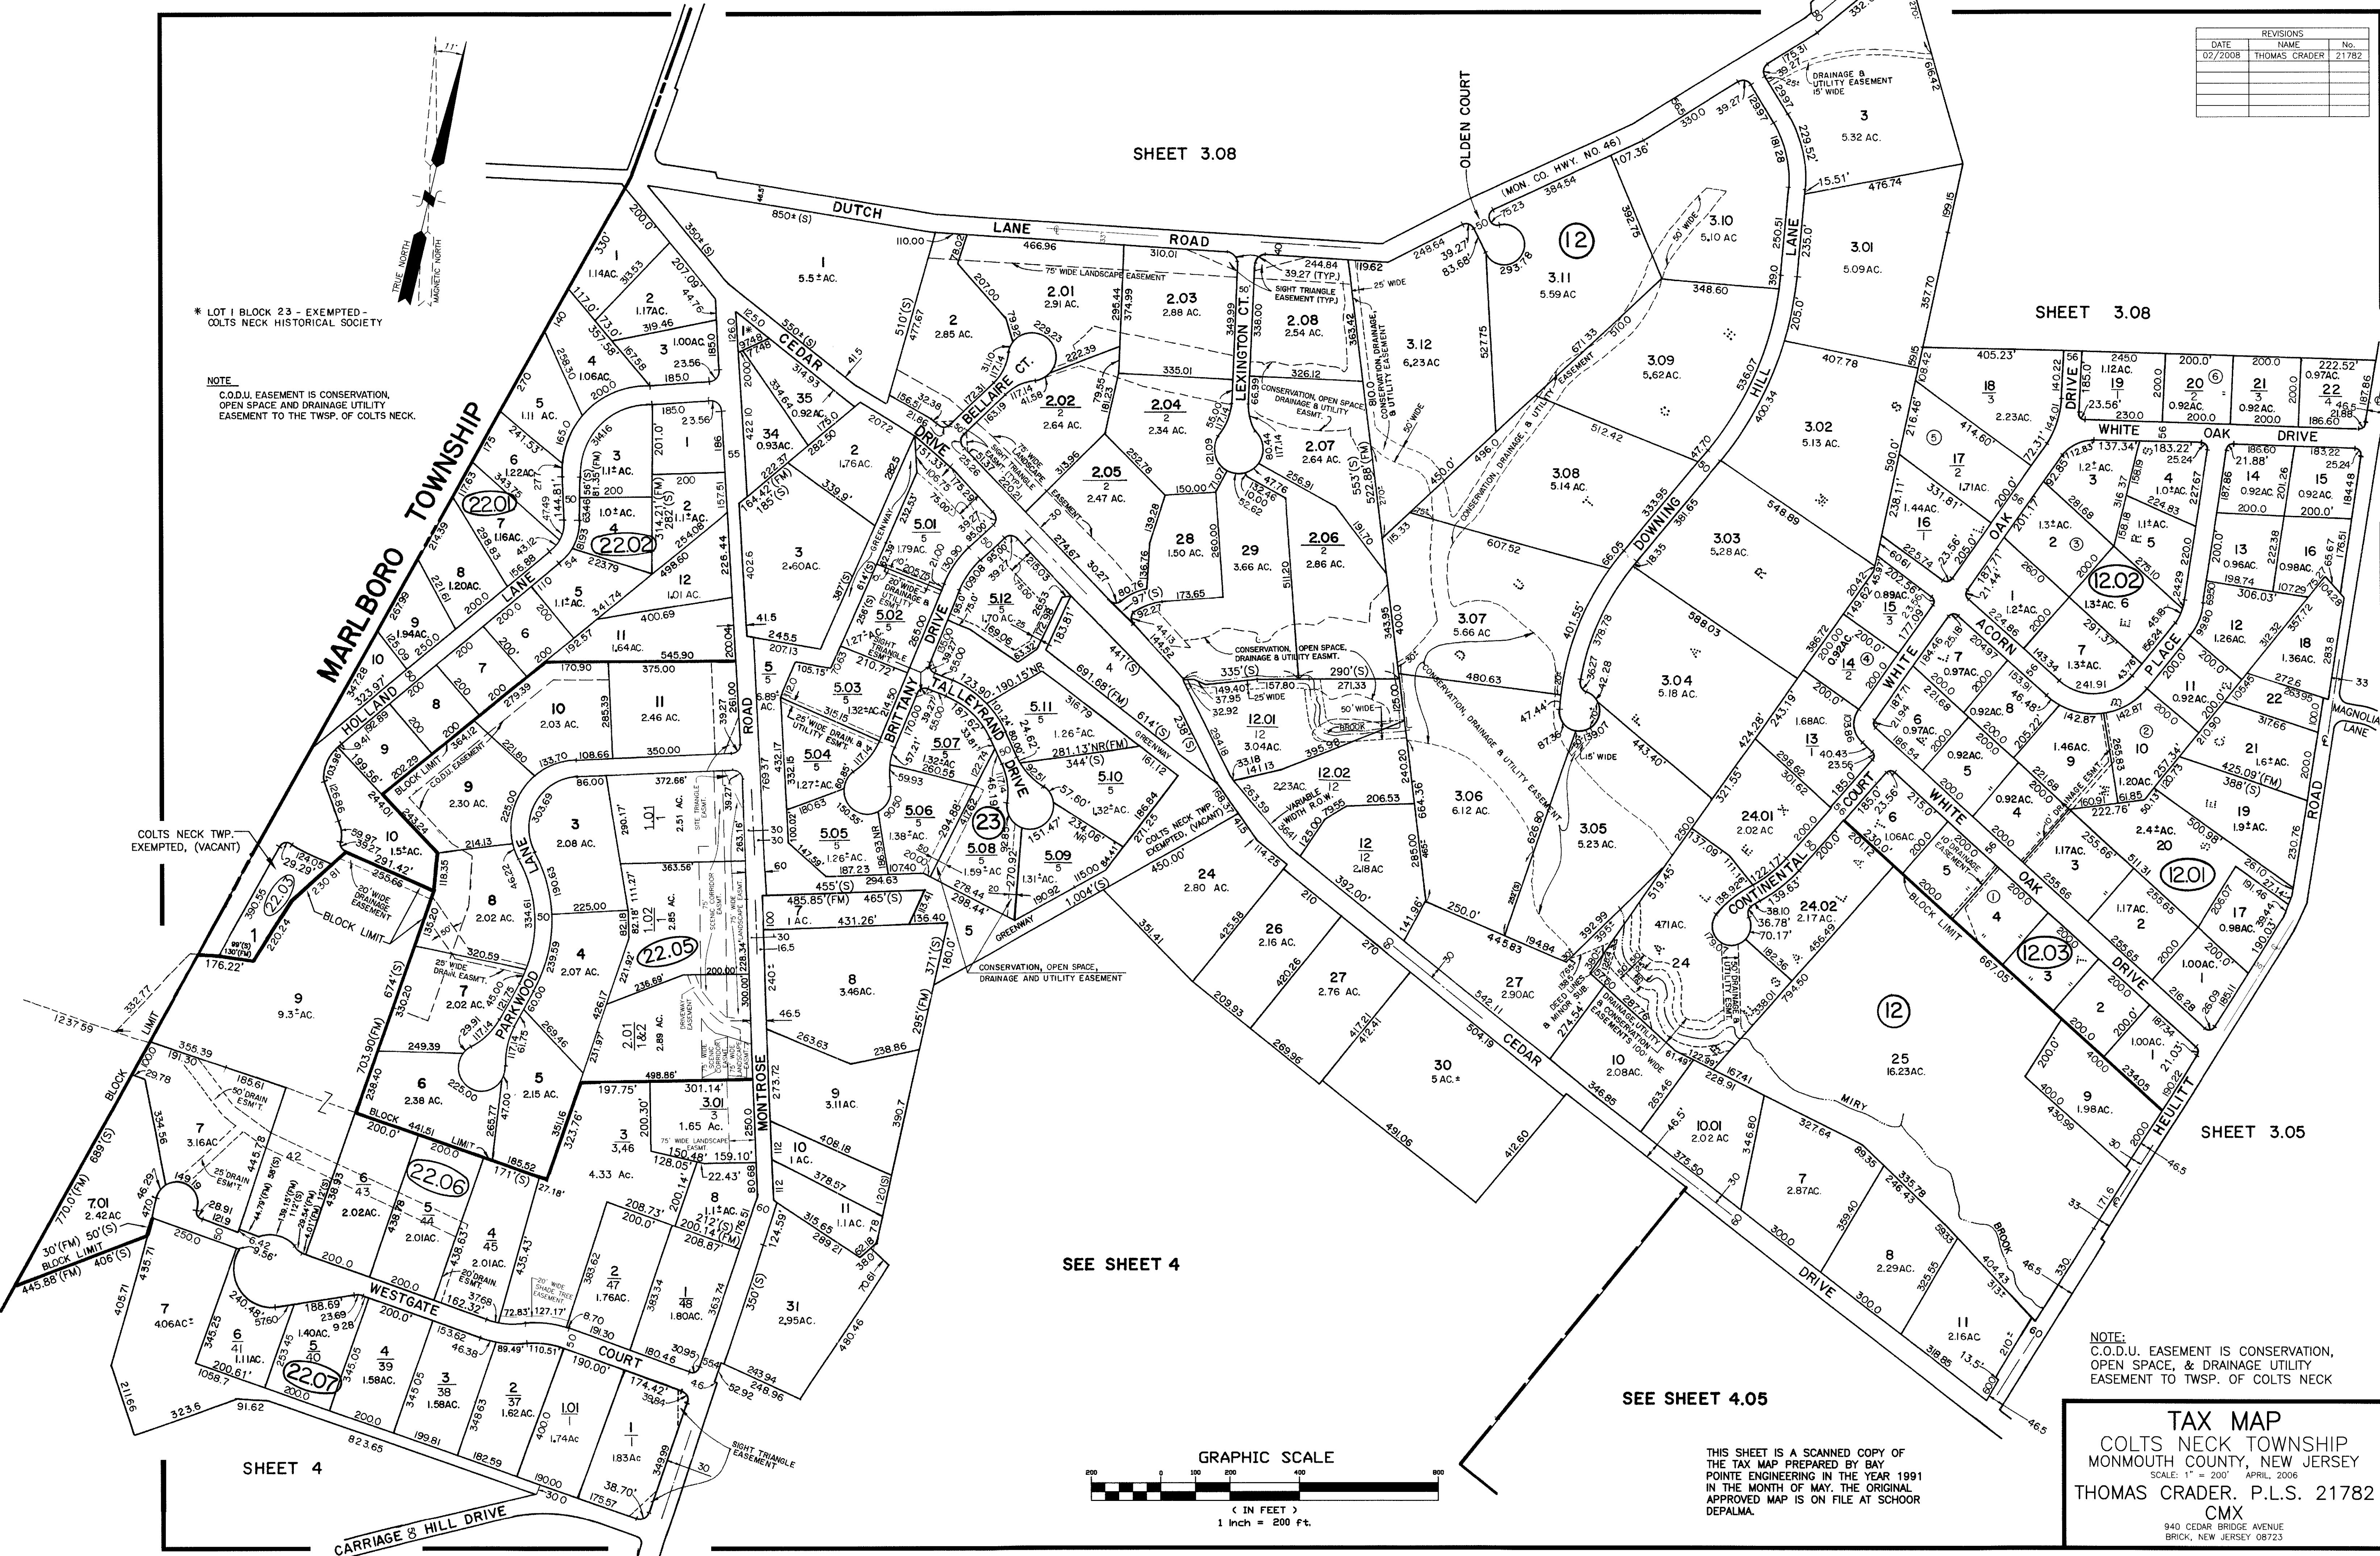


* LOT 1 BLOCK 23 - EXEMPTED - COLTS NECK HISTORICAL SOCIETY

NOTE:
C.O.D.U. EASEMENT IS CONSERVATION,
OPEN SPACE AND DRAINAGE UTILITY
EASEMENT TO THE TWSP. OF COLTS NECK.

COLTS NECK TWP.
EXEMPTED, (VACANT)

SEE SHEET 4

SEE SHEET 4.05

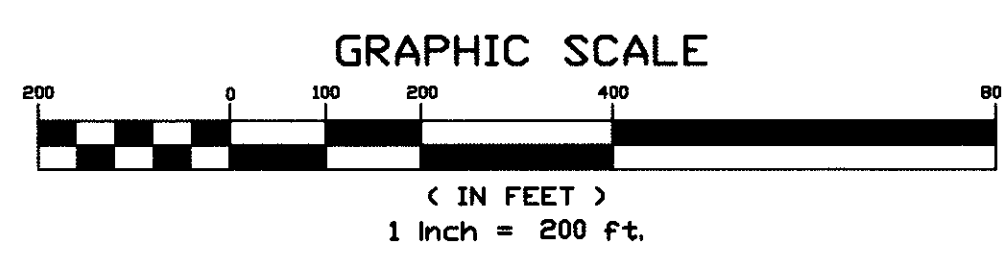

NOTE:
C.O.D.U. EASEMENT IS CONSERVATION,
OPEN SPACE, & DRAINAGE UTILITY
EASEMENT TO TWSP. OF COLTS NECK



TAX MAP
COLTS NECK TOWNSHIP
MONMOUTH COUNTY, NEW JERSEY
SCALE: 1" = 200' APRIL, 2006
THOMAS CRADER, P.L.S. 21782
CMX
940 CEDAR BRIDGE AVENUE
BRICK, NEW JERSEY 08723

A diagram of a compass rose. A vertical line is labeled "True North" at the bottom. A dashed line branches off to the right from the vertical line, labeled "Magnetic North" at its tip. The angle between the vertical line and the dashed line is labeled "110°".

REVISIONS		
DATE	NAME	No
03/1999	THOMAS CRADER	217
12/2001	THOMAS CRADER	217
02/2008	THOMAS CRADER	217

SHEET 3

BAY POINTE ENGINEERING
304 HAWTHORNE AVE.
POINT PLEASANT BEACH N.J.
THOMAS CRADER L.S. 21782

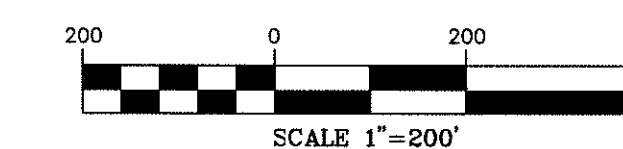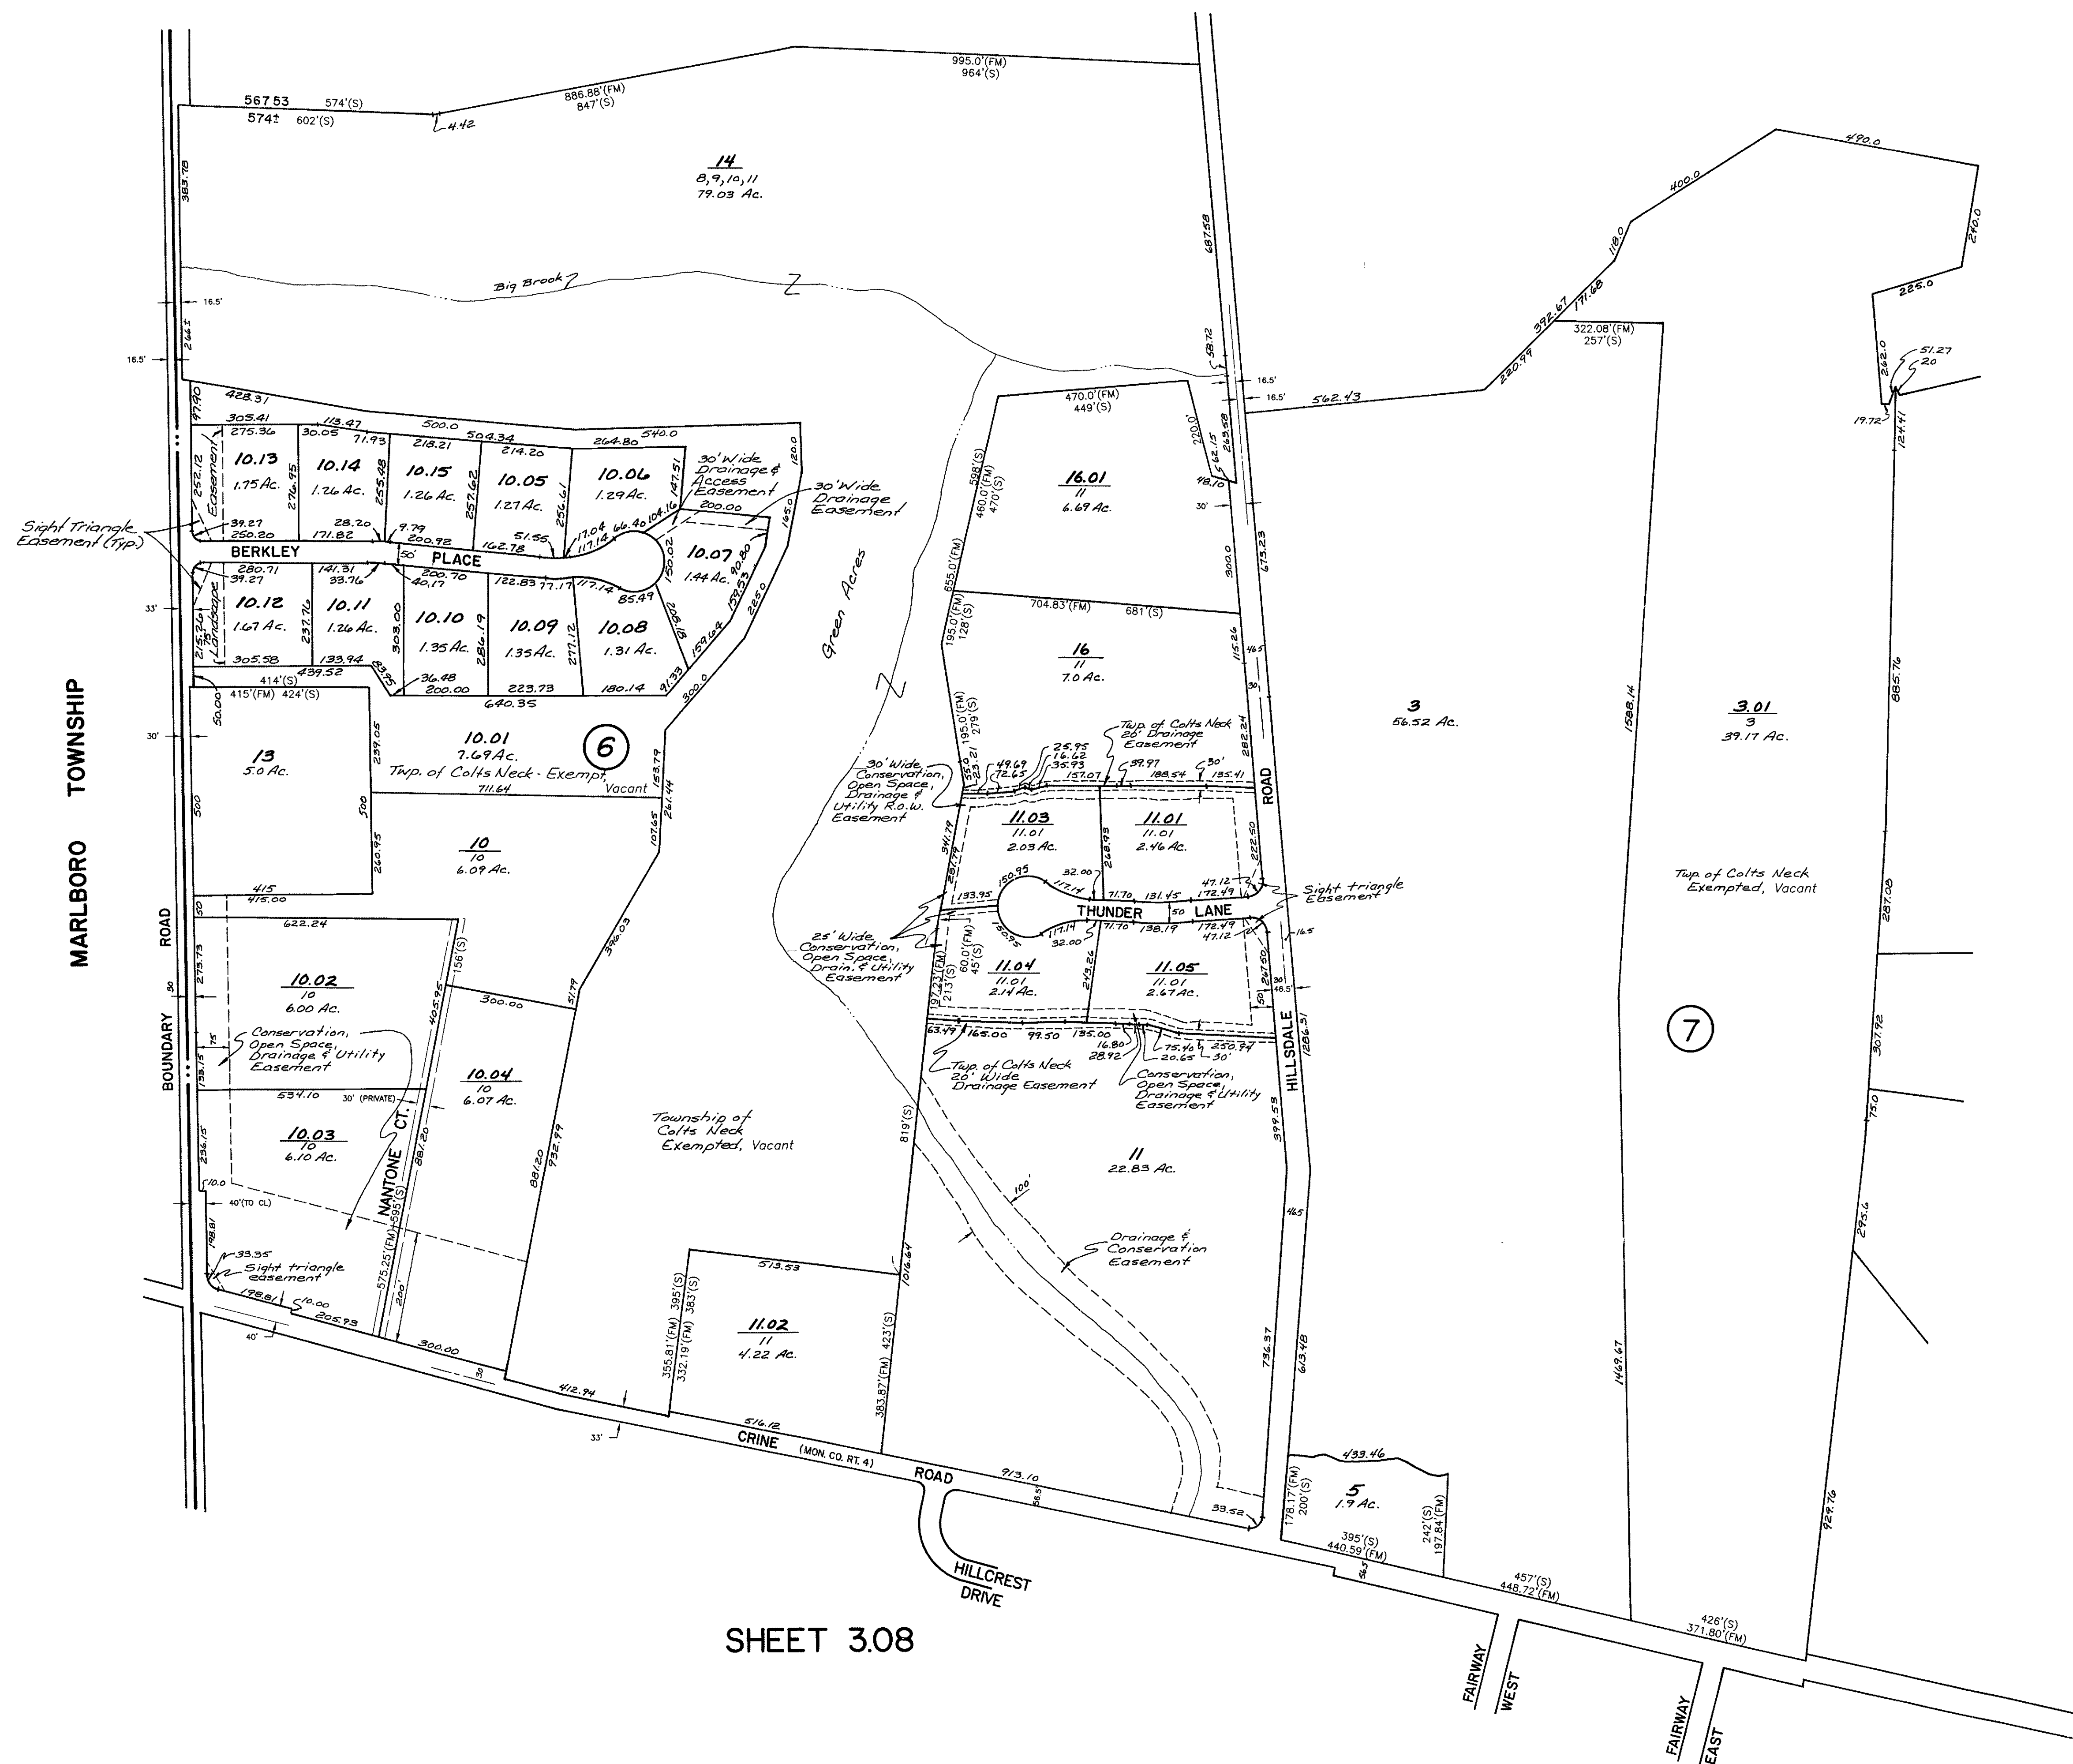


SHEET 3.07

SHEET 3

THIS SHEET IS A SCANNED COPY OF THE TAX MAP PREPARED BY BAY POINTE ENGINEERING ON DECEMBER 1989. THE ORIGINAL MAP IS ON FILE AT CMX.


REVISIONS		
DATE	NAME	No.
10/2005	THOMAS CRADER	21782
04/2008	THOMAS CRADER	21782
02/2008	THOMAS CRADER	21782
07/2017	MICHAEL FINNEGAN	34851
12/2018	MICHAEL FINNEGAN	34851

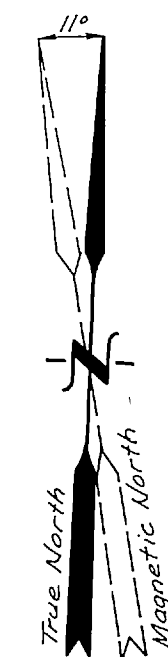

NOTE

C.O.D.U. EASEMENT IS CONSERVATION, OPEN SPACE AND DRAINAGE UTILITY EASEMENT TO THE TWP. OF COLTS NECK

MARLBORO TOWNSHIP

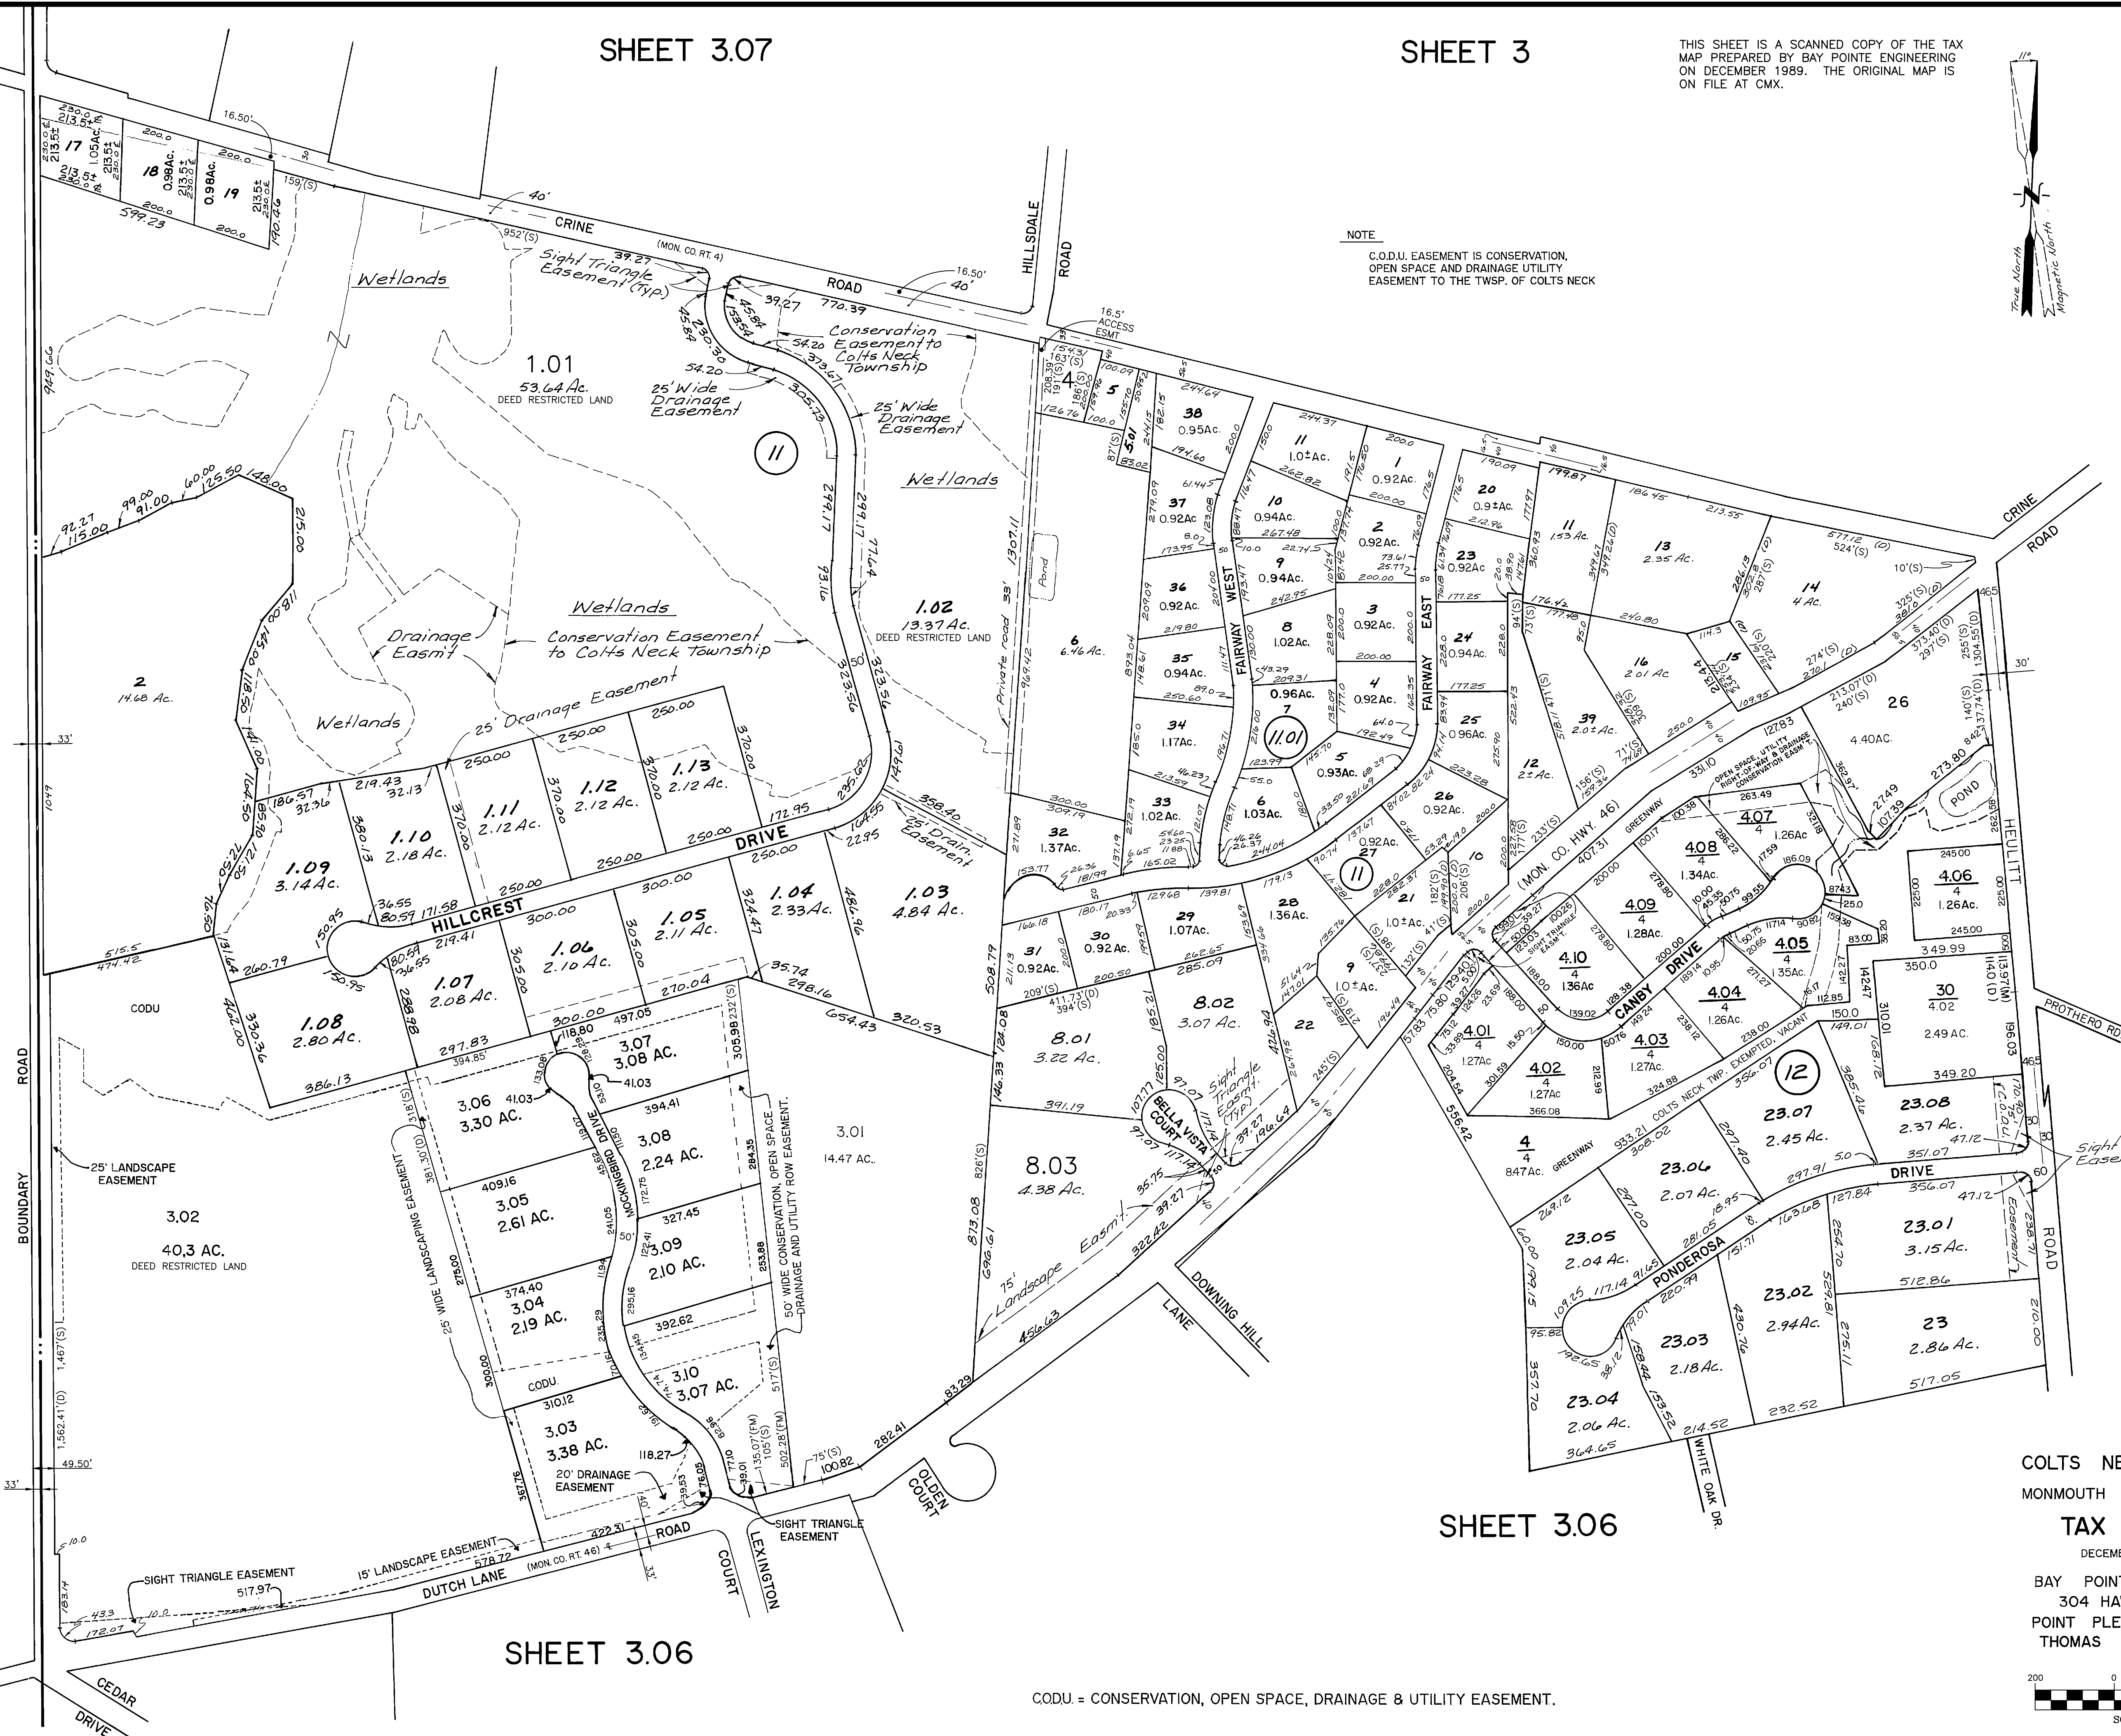


COLTS NECK TOWNSHIP
MONMOUTH COUNTY, N.J.

TAX MAP


DECEMBER 1989

BAY POINTE ENGINEERING
304 HAWTHORNE AVE.
POINT PLEASANT BEACH, N.J.
THOMAS CRADER L.S. 21782

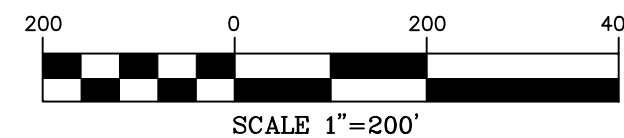


C.O.D.U. = CONSERVATION, OPEN SPACE, DRAINAGE & UTILITY EASEMENT.

REVISIONS		
DATE	NAME	No.
12/2001	THOMAS CRADER	21782
04/2006	THOMAS CRADER	21782
02/2008	THOMAS CRADER	21782
07/2017	MICHAEL FINNEGAN	34851

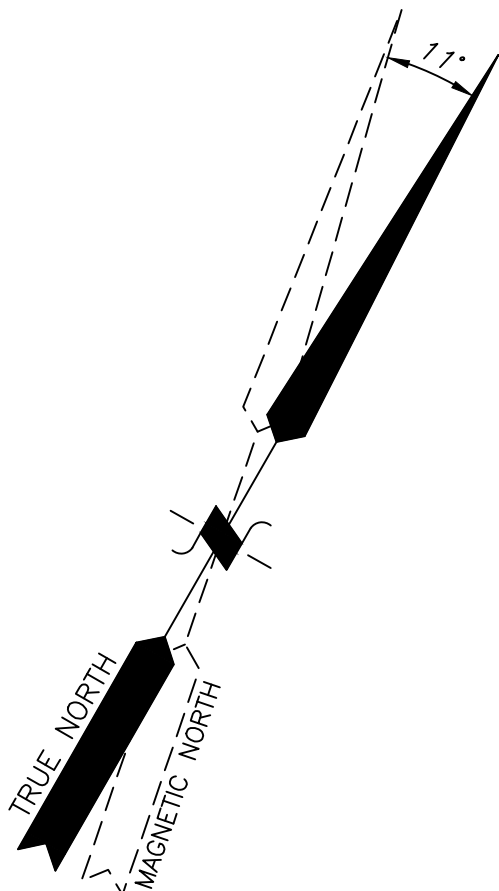

TAX MAP
TOWNSHIP OF COLTS NECK
MONMOUTH COUNTY, N.J.
SCALE: 1"=200' JULY 1999
BAY POINTE ENGINEERING ASSOC., INC.
304 HAWTHORNE AVENUE
POINT PLEASANT BEACH, N.J. 08742
THOMAS CRADER L.S. LIC. NO. 21782

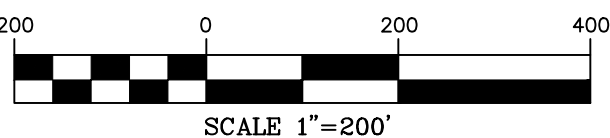


NOTE
C.O.D.U. EASEMENT IS CONSERVATION,
OPEN SPACE AND DRAINAGE UTILITY
EASEMENT TO THE TWP. OF COLTS NECK



THIS SHEET IS A SCANNED COPY OF THE TAX MAP PREPARED BY THOMAS W. BIRDSALL ON OCTOBER 1978. THE ORIGINAL MAP IS ON FILE AT CMX.

REVISIONS		
DATE	NAME	No.
02/2002	THOMAS CRADER	21782
10/2005	THOMAS CRADER	21782
02/2008	THOMAS CRADER	21782

THOMAS W. BIRDSALL
Township Engineer

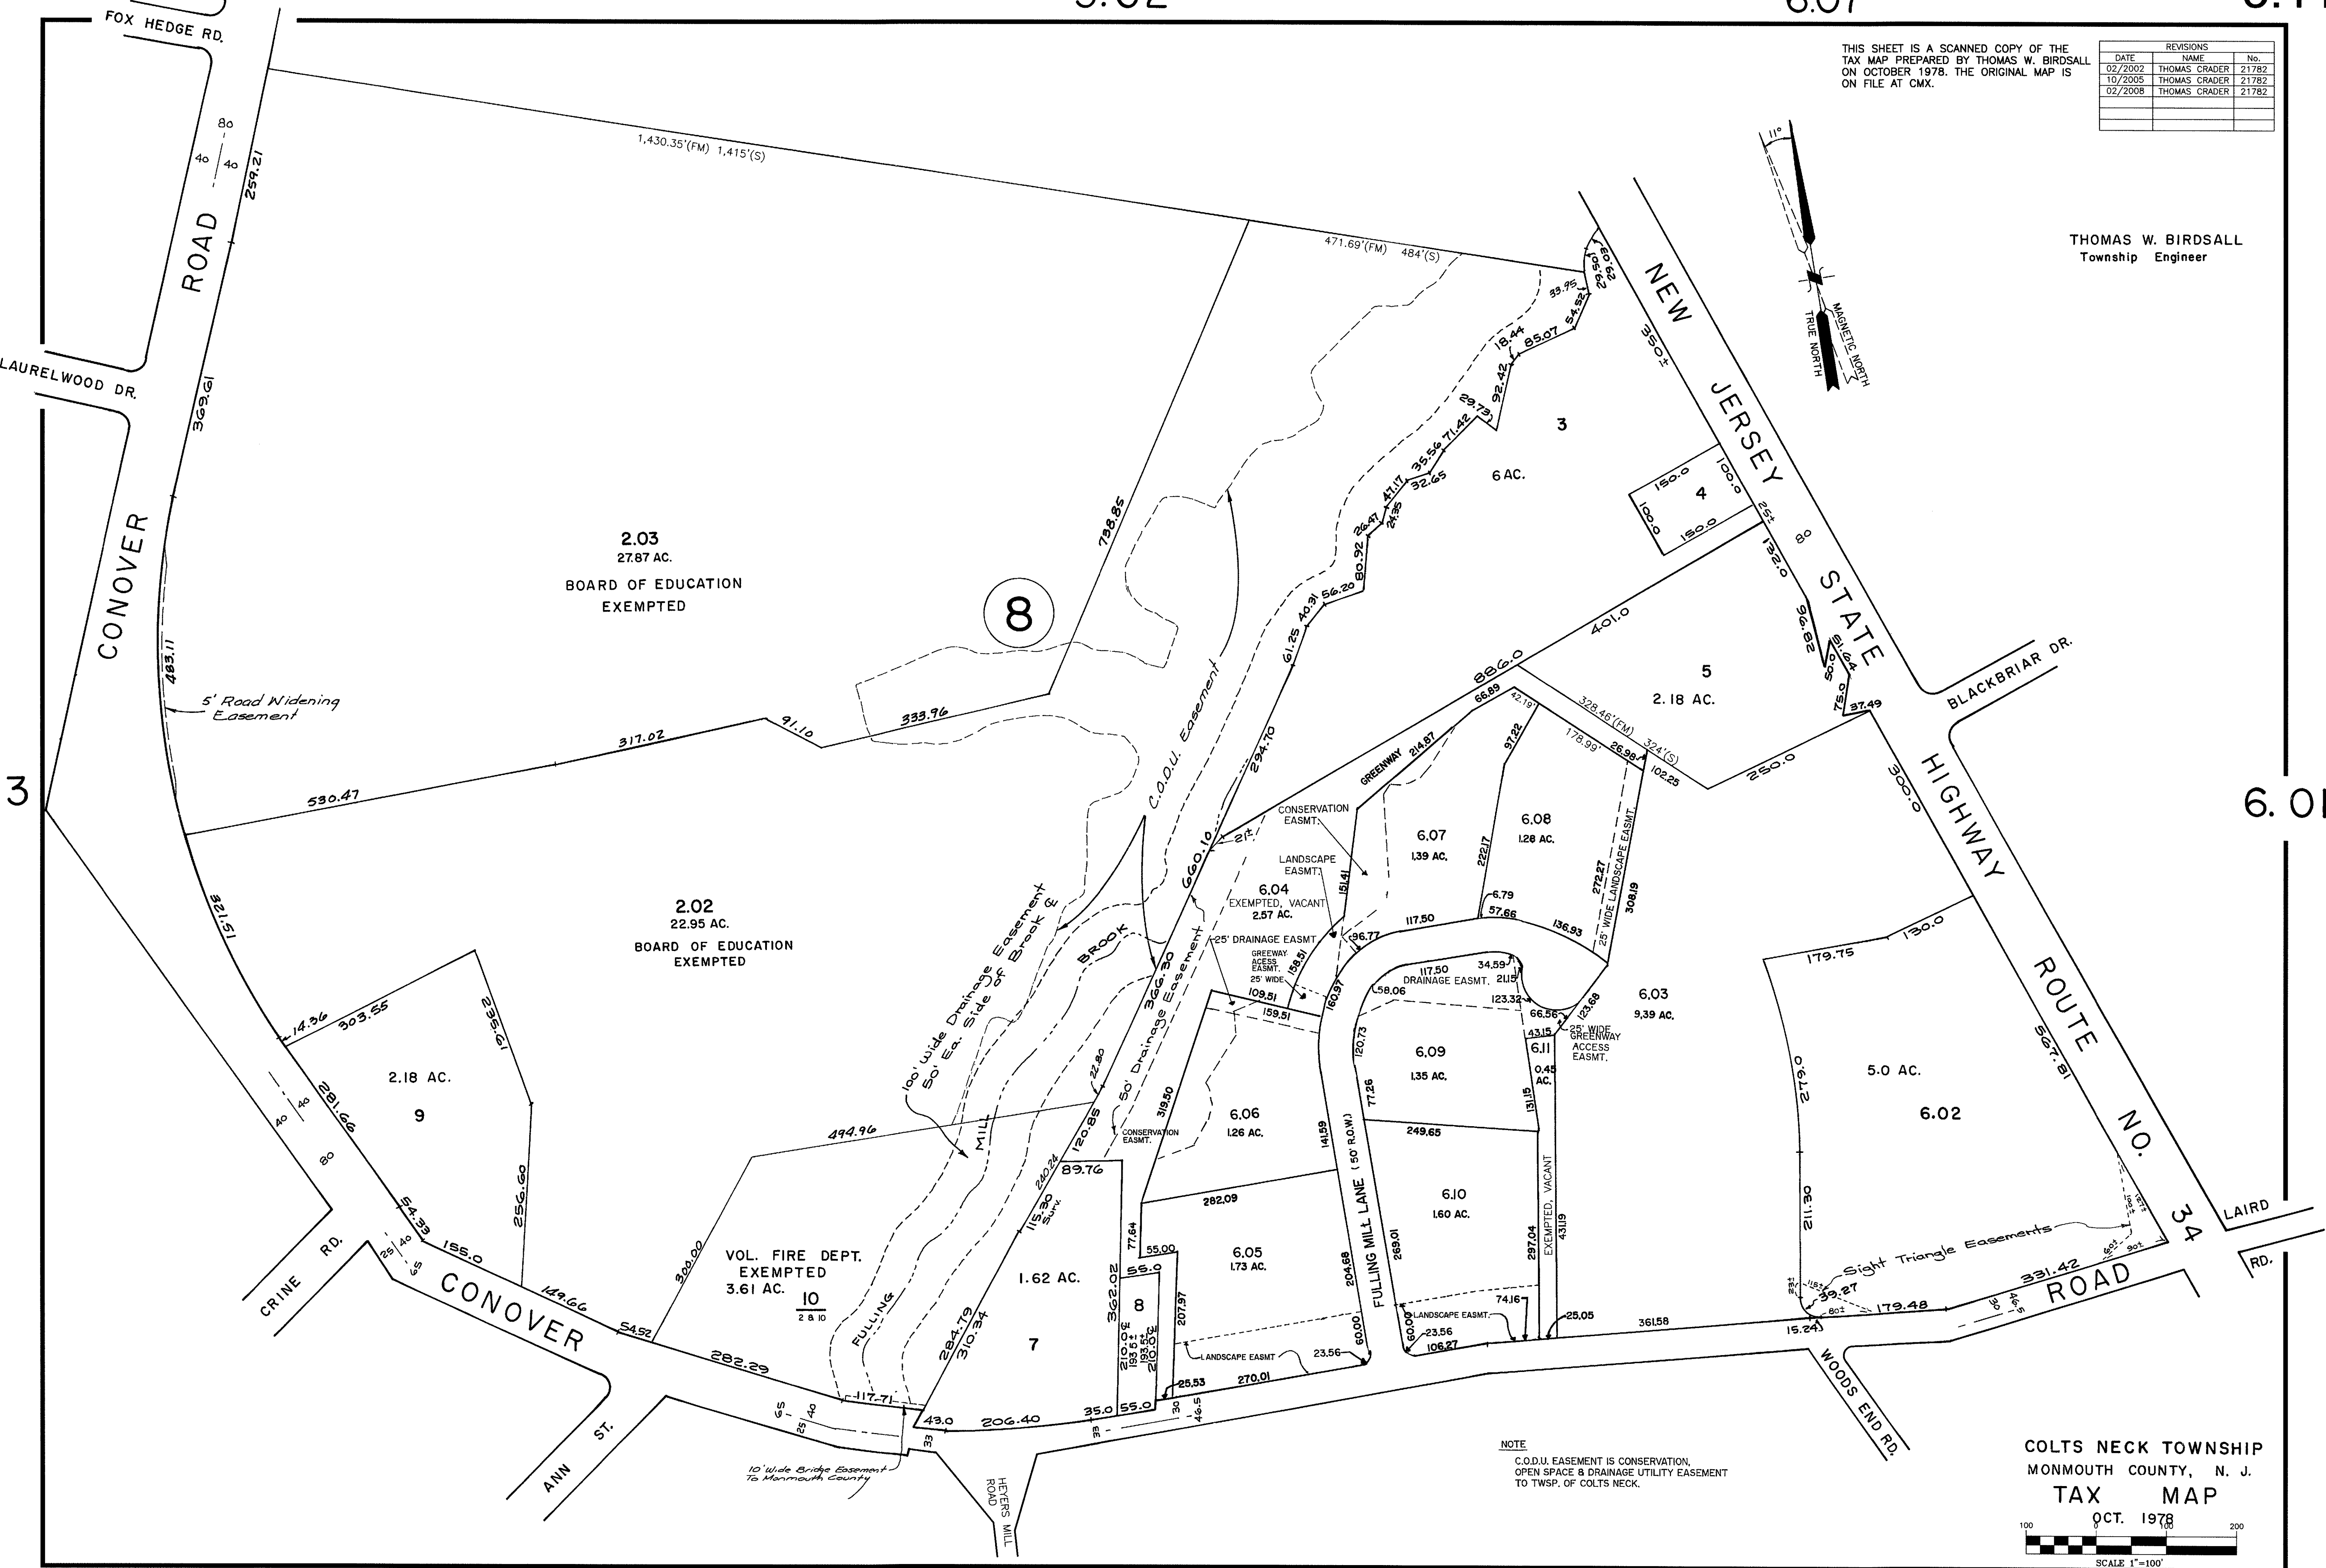


COLTS NECK TOWNSHIP
MONMOUTH COUNTY, N. J.
TAX MAP
OCT. 1978
SCALE 1"=100'

THIS SHEET IS A SCANNED COPY OF THE
TAX MAP PREPARED BY THOMAS W. BIRDSALL
ON OCTOBER 1979. THE ORIGINAL MAP IS
ON FILE AT CMX.

REVISIONS		
DATE	NAME	No
03/1994	THOMAS CRADER	217
02/2008	THOMAS CRADER	217


THOMAS W. BIRDSALL
Township Engineer

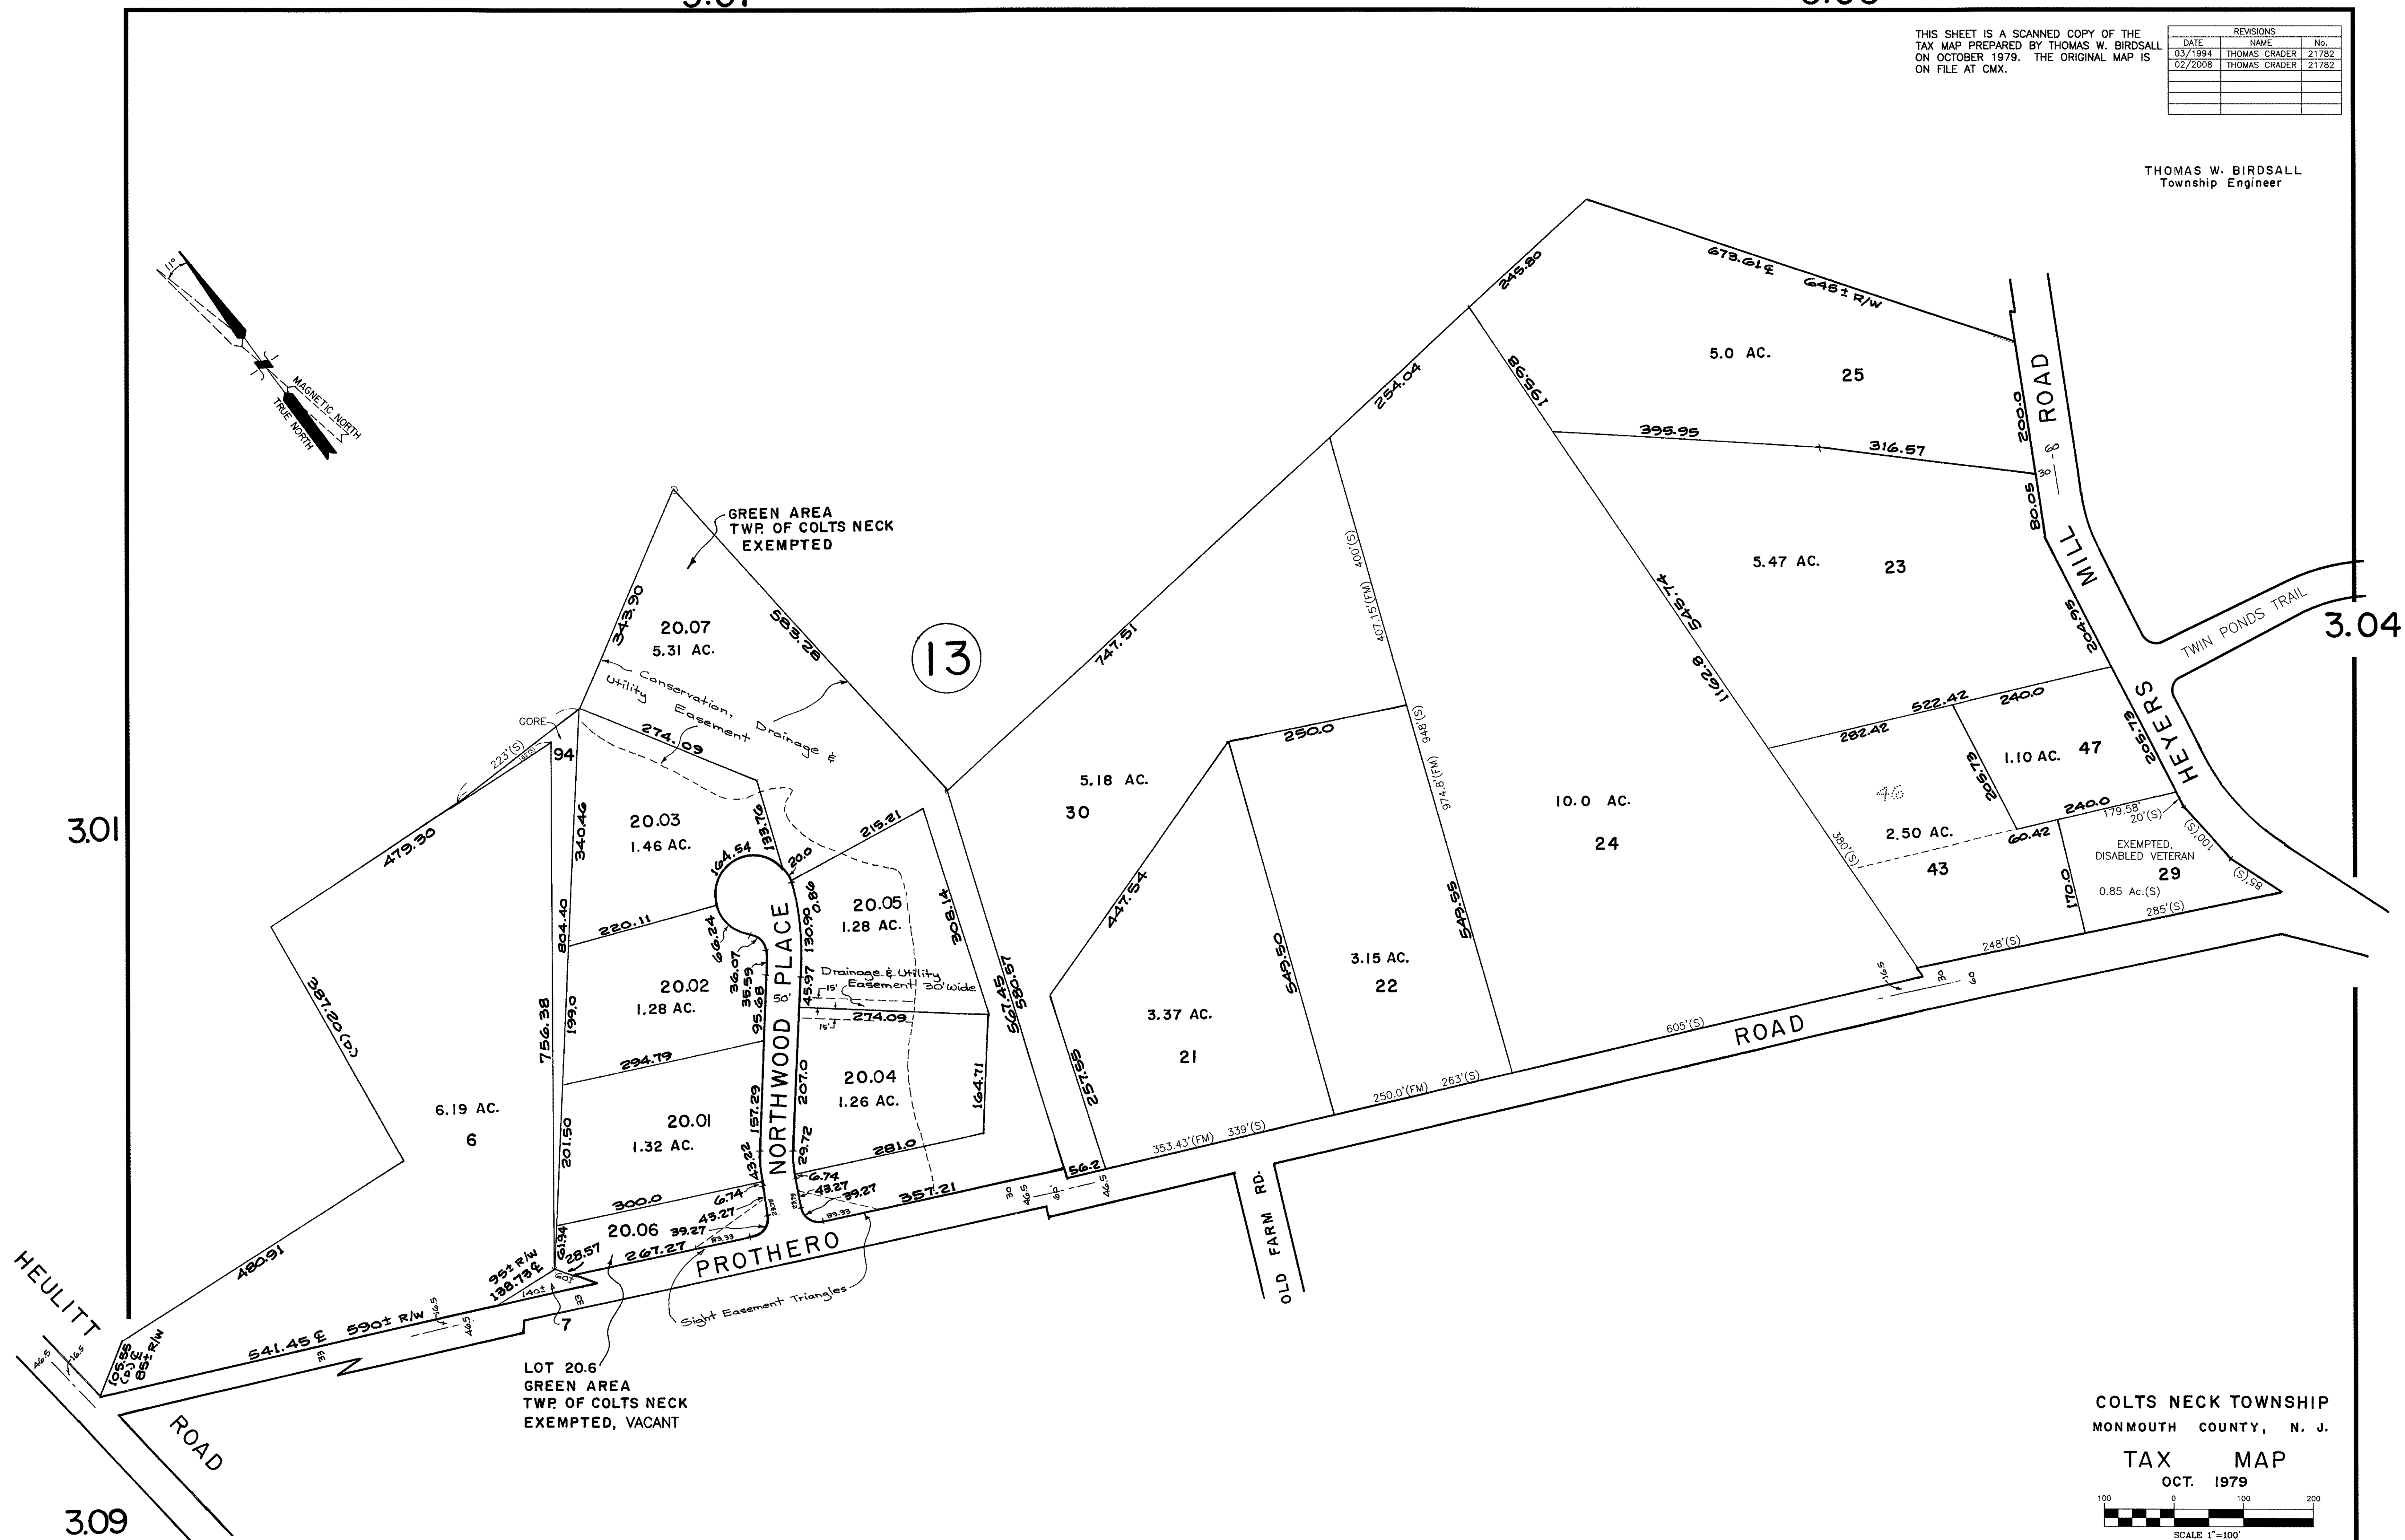

COLTS NECK TOWNSHIP
MONMOUTH COUNTY, N. J.

TAX MAP

OCT. 1979

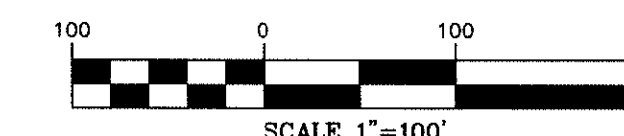

SCALE 1"=10'


NOTE
C.O.D.U. EASEMENT IS
CONSERVATION, OPEN SPACE AND
DRAINAGE UTILITY EASEMENT TO
THE TWP. OF COLTS NECK.



APPROVED BY:
C.E. BARNES
12/5/55 SERIAL NO. 177

REVISIONS		
DATE	NAME	No.
05/1995	THOMAS CRADER	21782
02/1999	THOMAS CRADER	21782
02/2008	THOMAS CRADER	21782
07/2017	MICHAEL FINNEGAN	34851


THIS SHEET IS A SCANNED COPY OF THE
TAX MAP PREPARED BY TRENTON
ENGINEERING ON OCTOBER 1956. THE
ORIGINAL MAP IS ON FILE AT CMX.

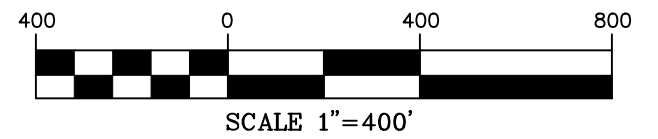


COLTS NECK TOWNSHIP
MONMOUTH COUNTY, N.J.
SCALE: 1"=400' NOV 1955
TRENTON ENGINEERING CO
TRENTON, N.J.
REVISED 1956


THIS SHEET IS A SCANNED COPY OF THE TAX MAP PREPARED BY BAY POINTE ENGINEERING ON MAY 1991. THE ORIGINAL MAP IS ON FILE AT CMX.

REVISIONS		
DATE	NAME	No.
03/1994	THOMAS CRADER	21782
03/1999	THOMAS CRADER	21782
02/2008	THOMAS CRADER	21782

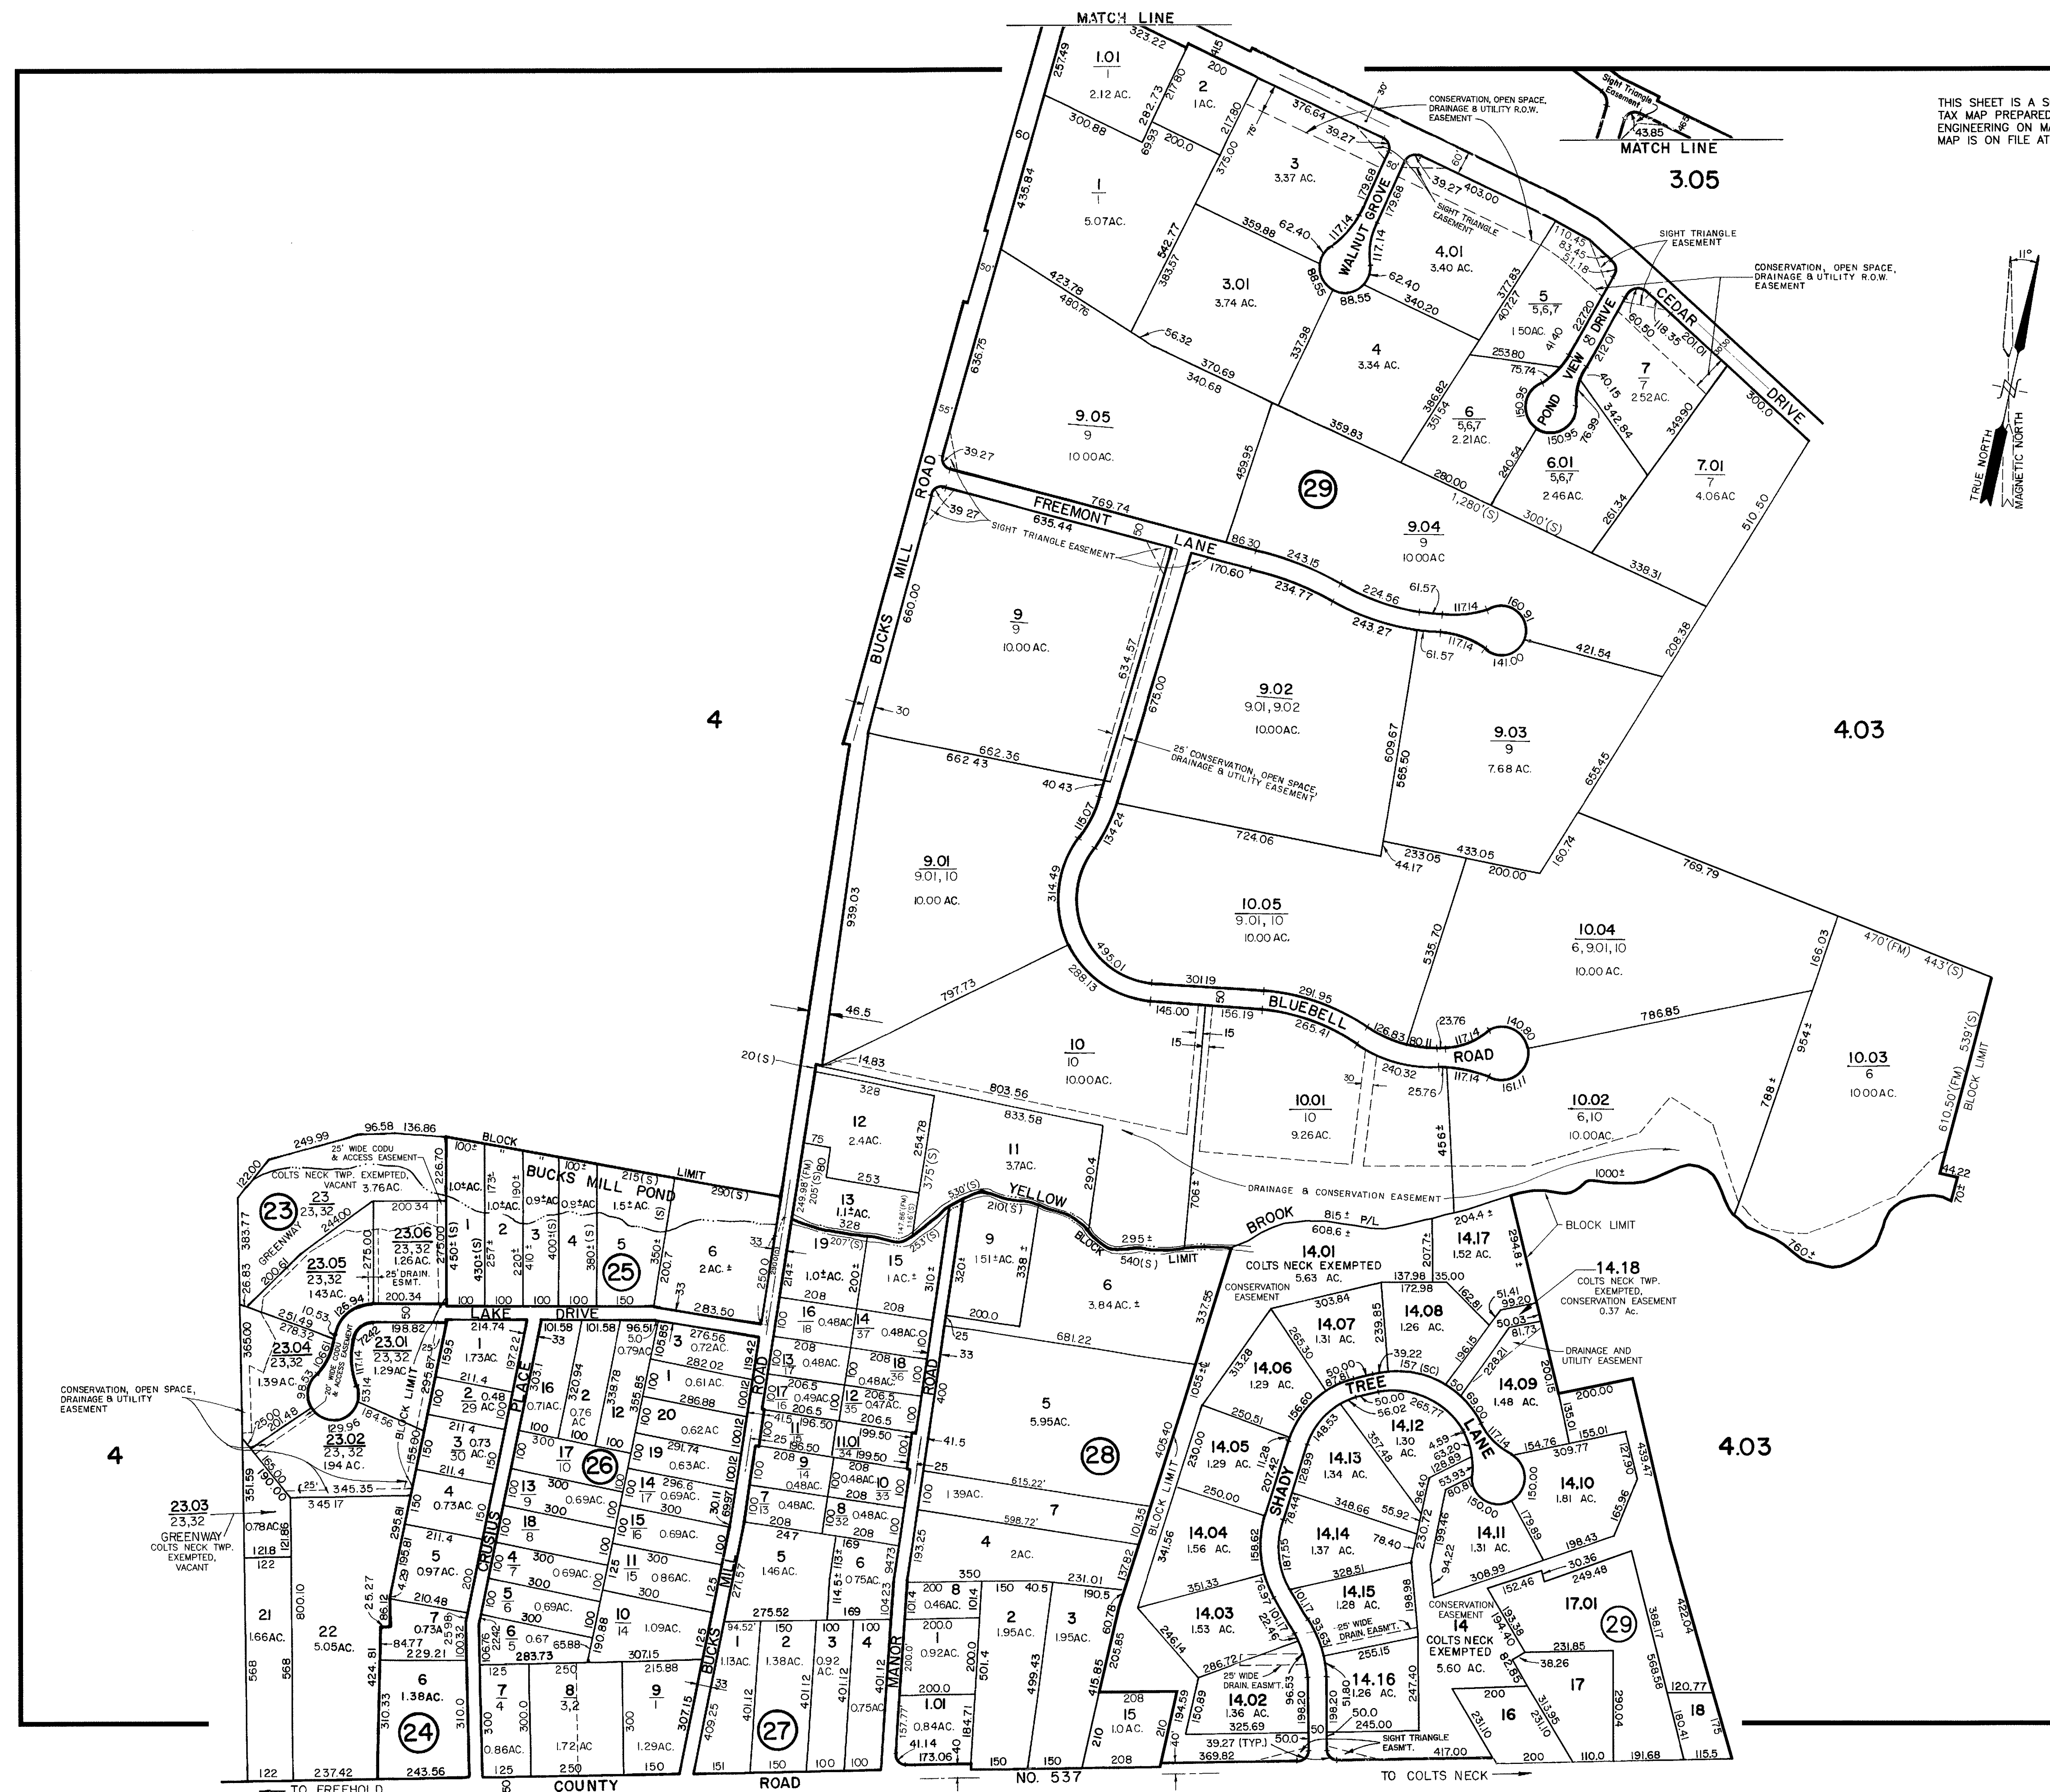

COLTS NECK TOWNSHIP
MONMOUTH COUNTY, N.J.
TAX MAP
MAY 1991
BAY POINTE ENGINEERING
304 HAWTHORNE AVE.
POINT PLEASANT, BEACH, N.J.
THOMAS CRADER L.S. 21782

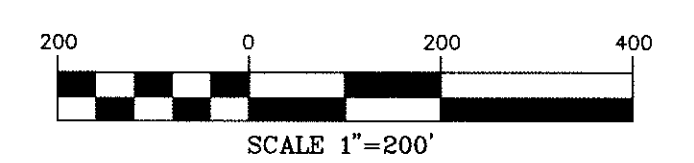

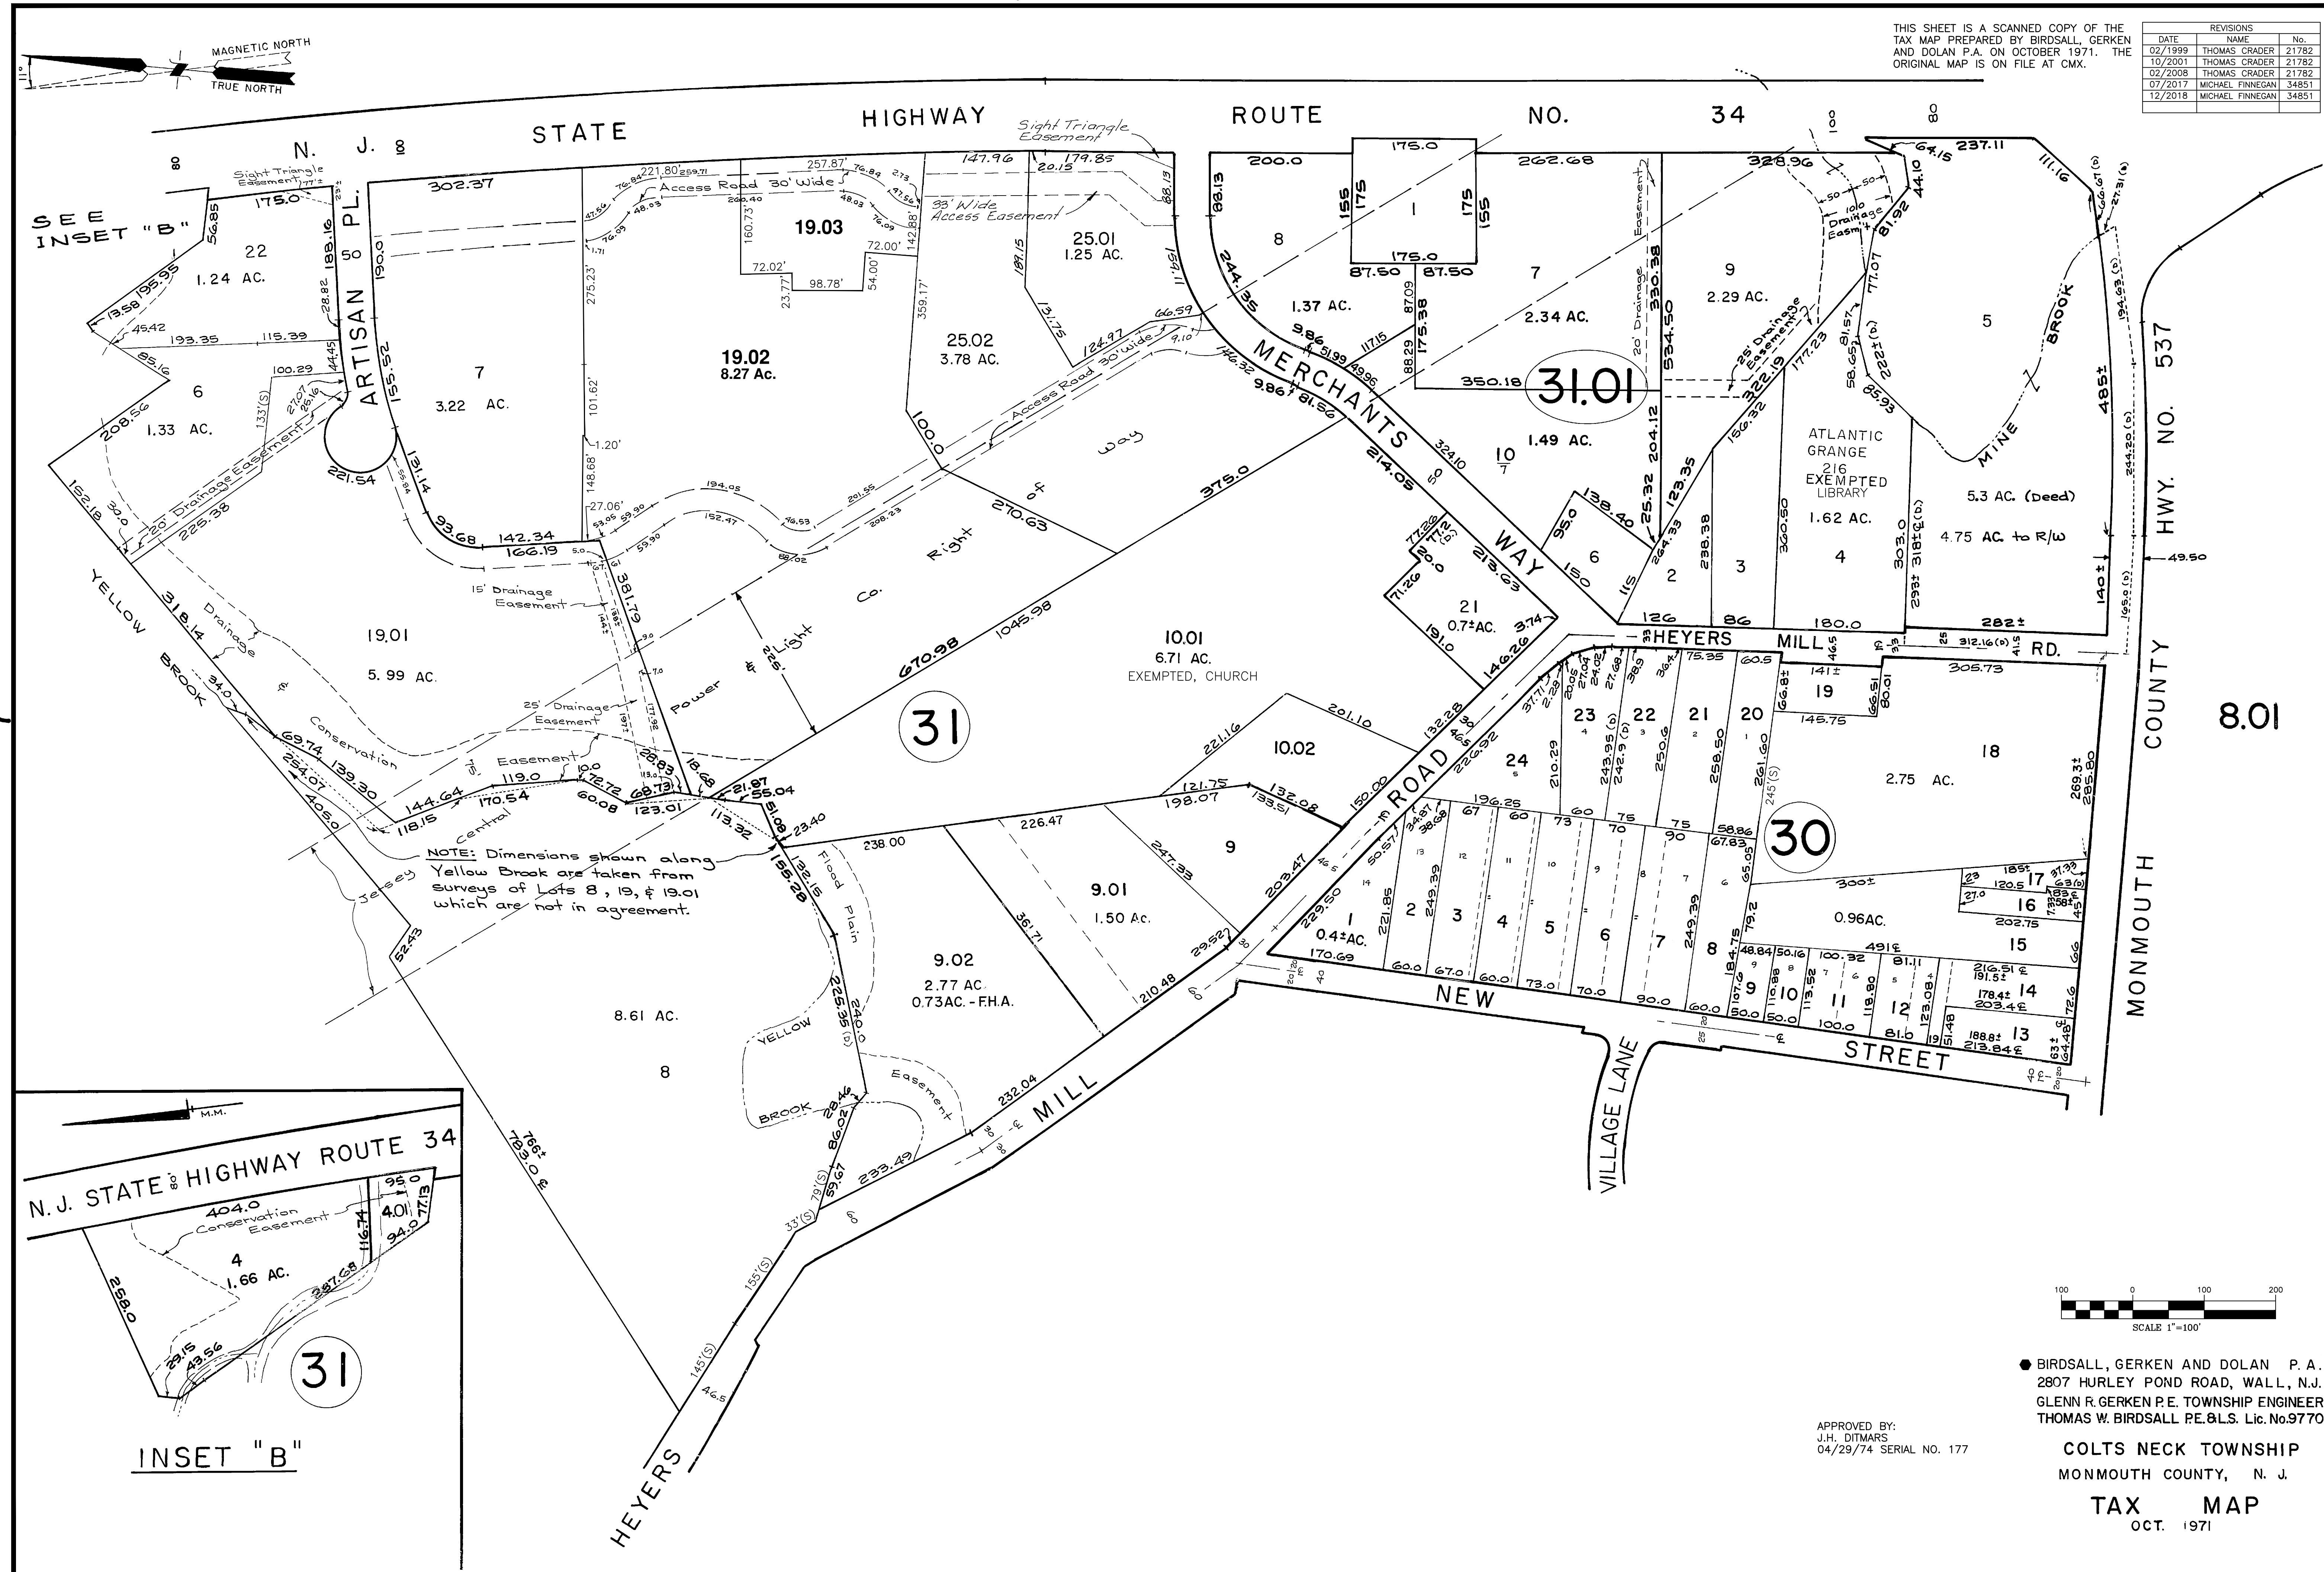

REVISIONS		
DATE	NAME	No.
02/1999	THOMAS CRADER	21782
10/2001	THOMAS CRADER	21782
02/2008	THOMAS CRADER	21782
07/2017	MICHAEL FINNEGAN	34851
12/2018	MICHAEL FINNEGAN	34851

BIRDSALL, GERKEN AND DOLAN P. A.
 2807 HURLEY POND ROAD, WALL, N.J.
 GLENN R. GERKEN P.E. TOWNSHIP ENGINEER
 THOMAS W. BIRDSALL P.E. & L.S. Lic. No. 9770



COLTS NECK TOWNSHIP
MONMOUTH COUNTY, N. J.

TAX MAP
OCT. 1971


OCT. 197


THIS SHEET IS A SCANNED COPY OF THE TAX MAP PREPARED BY BAY POINTE ENGINEERING ON MAY 1991. THE ORIGINAL MAP IS ON FILE AT CMX.

REVISIONS		
DATE	NAME	No.
02/1999	THOMAS CRADER	21782
10/2001	THOMAS CRADER	21782
02/2008	THOMAS CRADER	21782

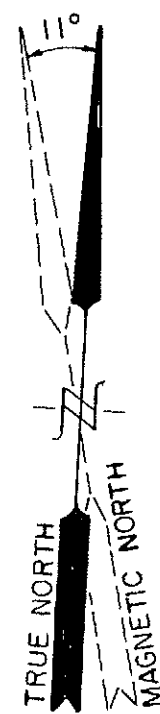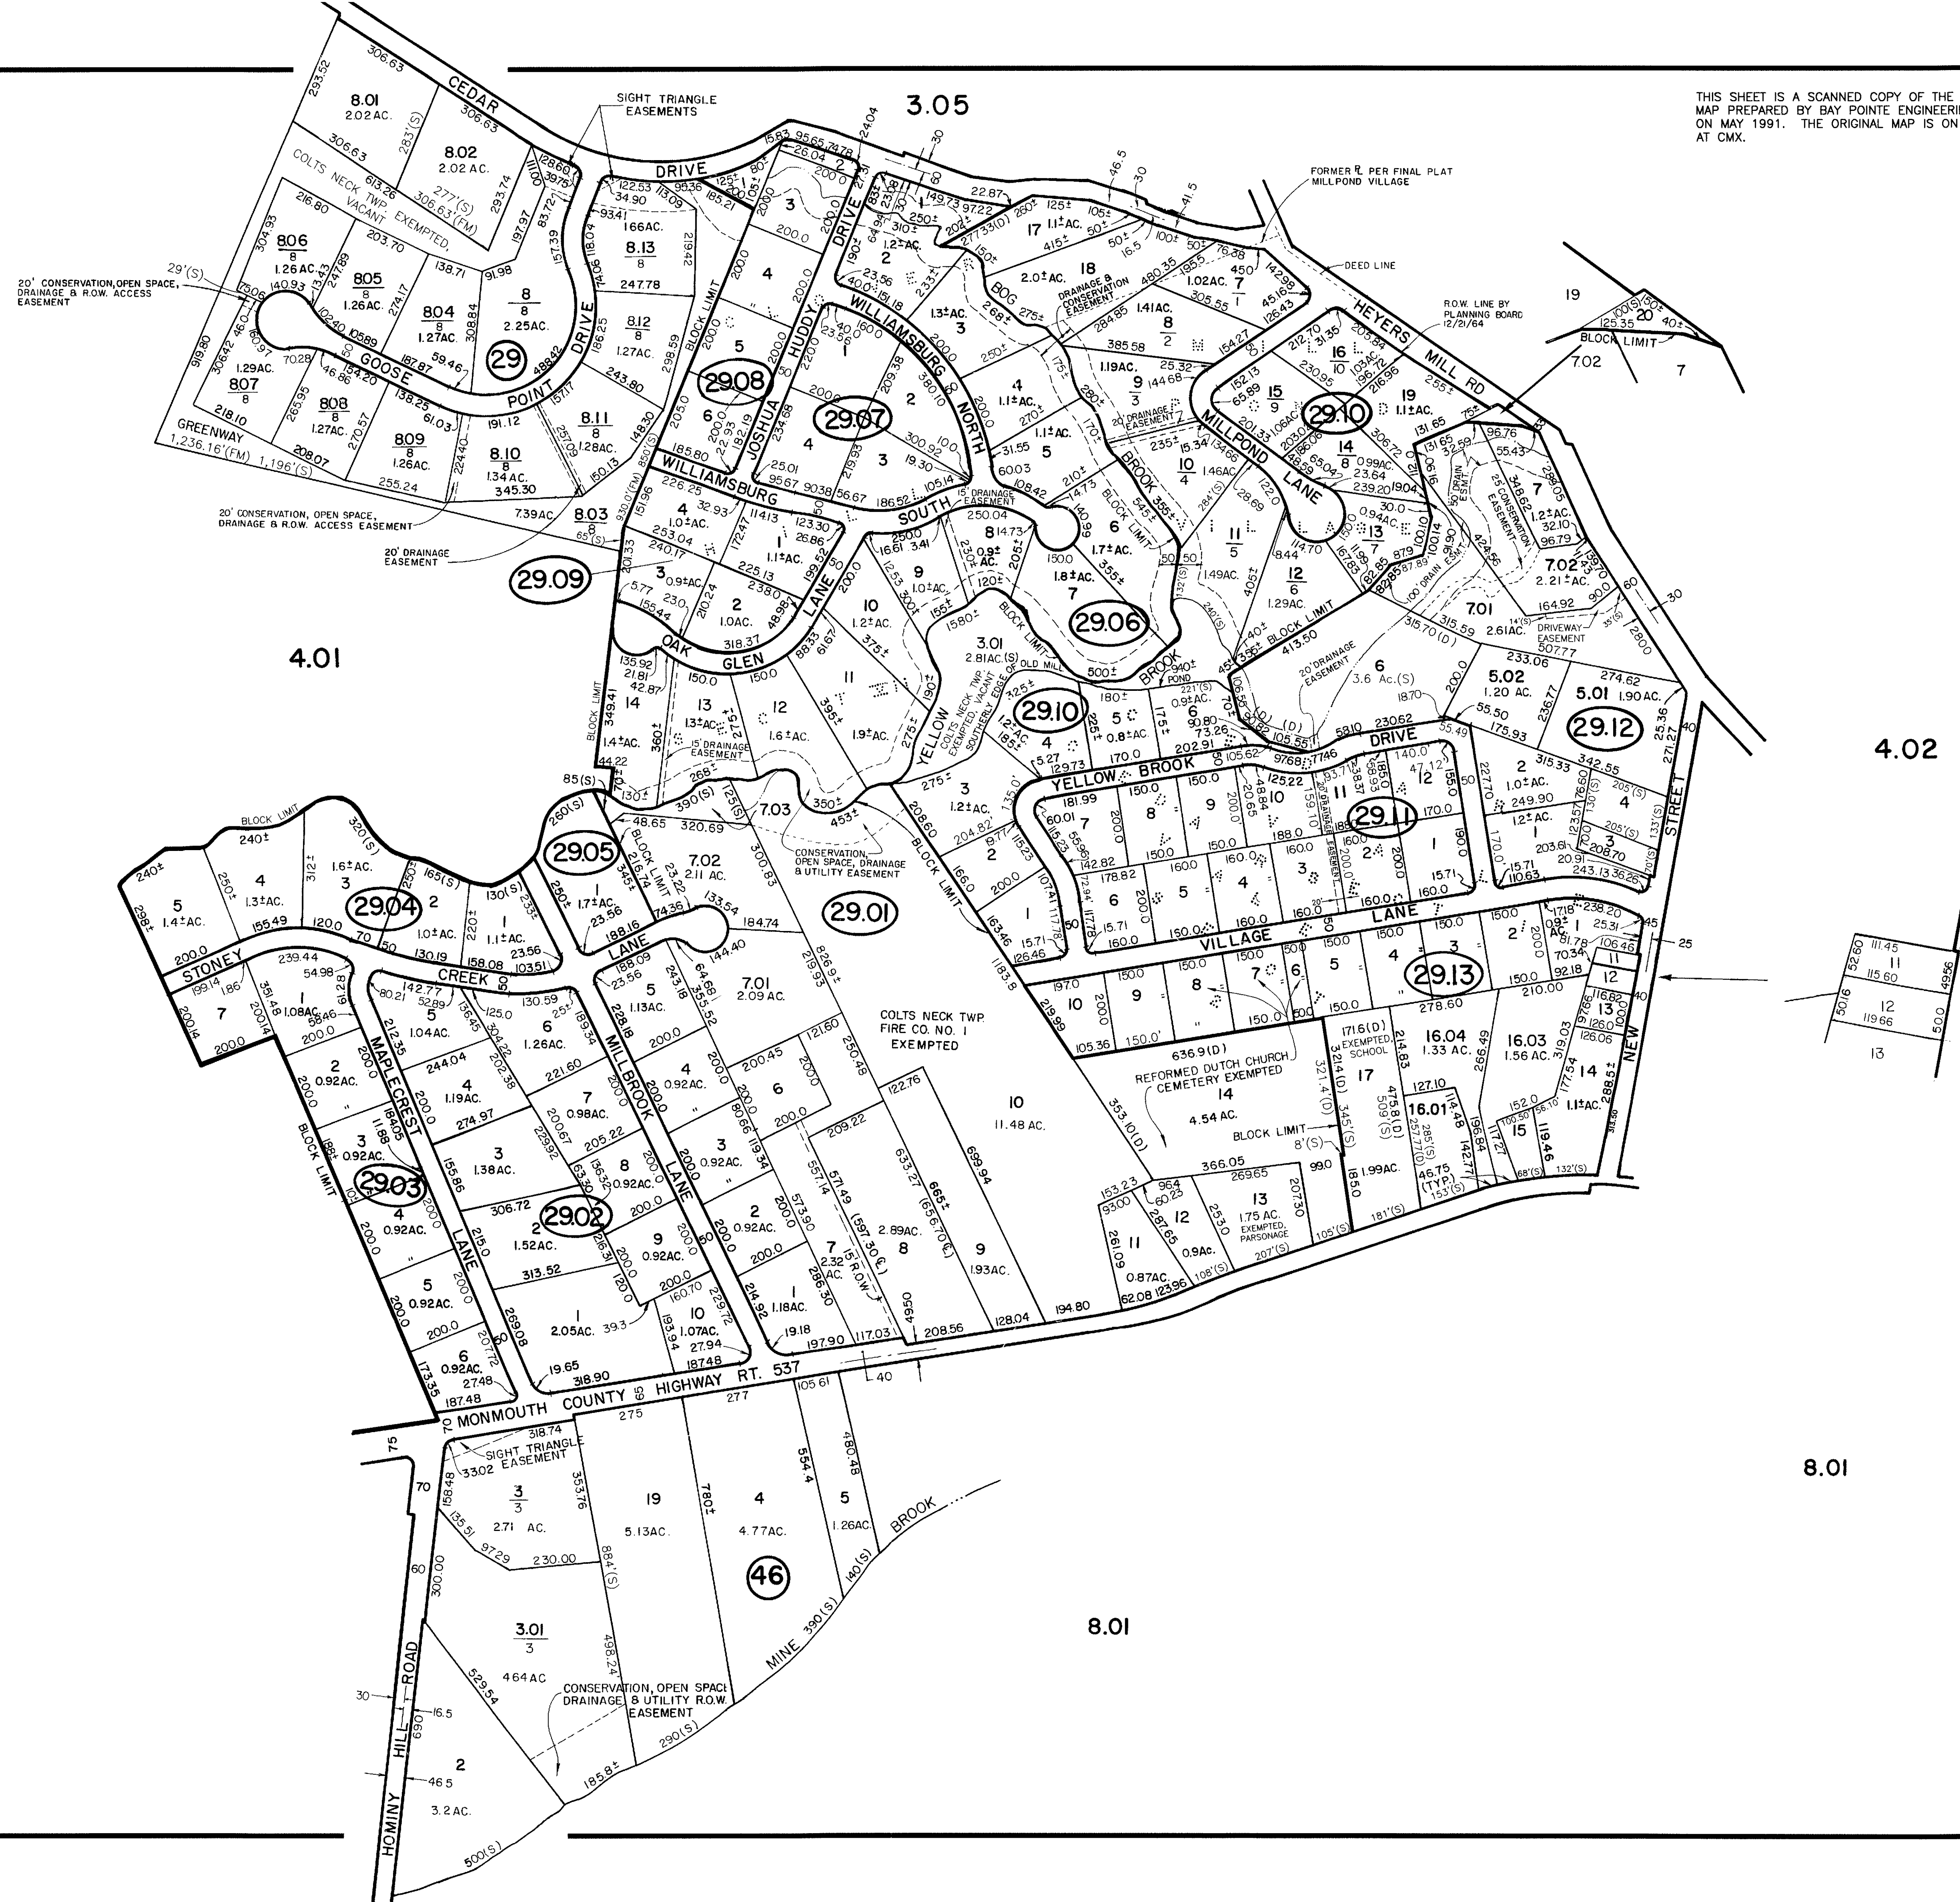

COLTS NECK TOWNSHIP
MONMOUTH COUNTY, N.J.
TAX MAP
MAY 1991
BAY POINTE ENGINEERING
304 HAWTHORNE AVE.
POINT PLEASANT BEACH N.J.
THOMAS CRADER L.S.21782

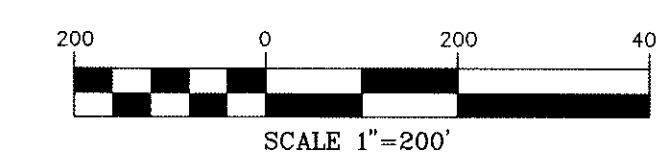

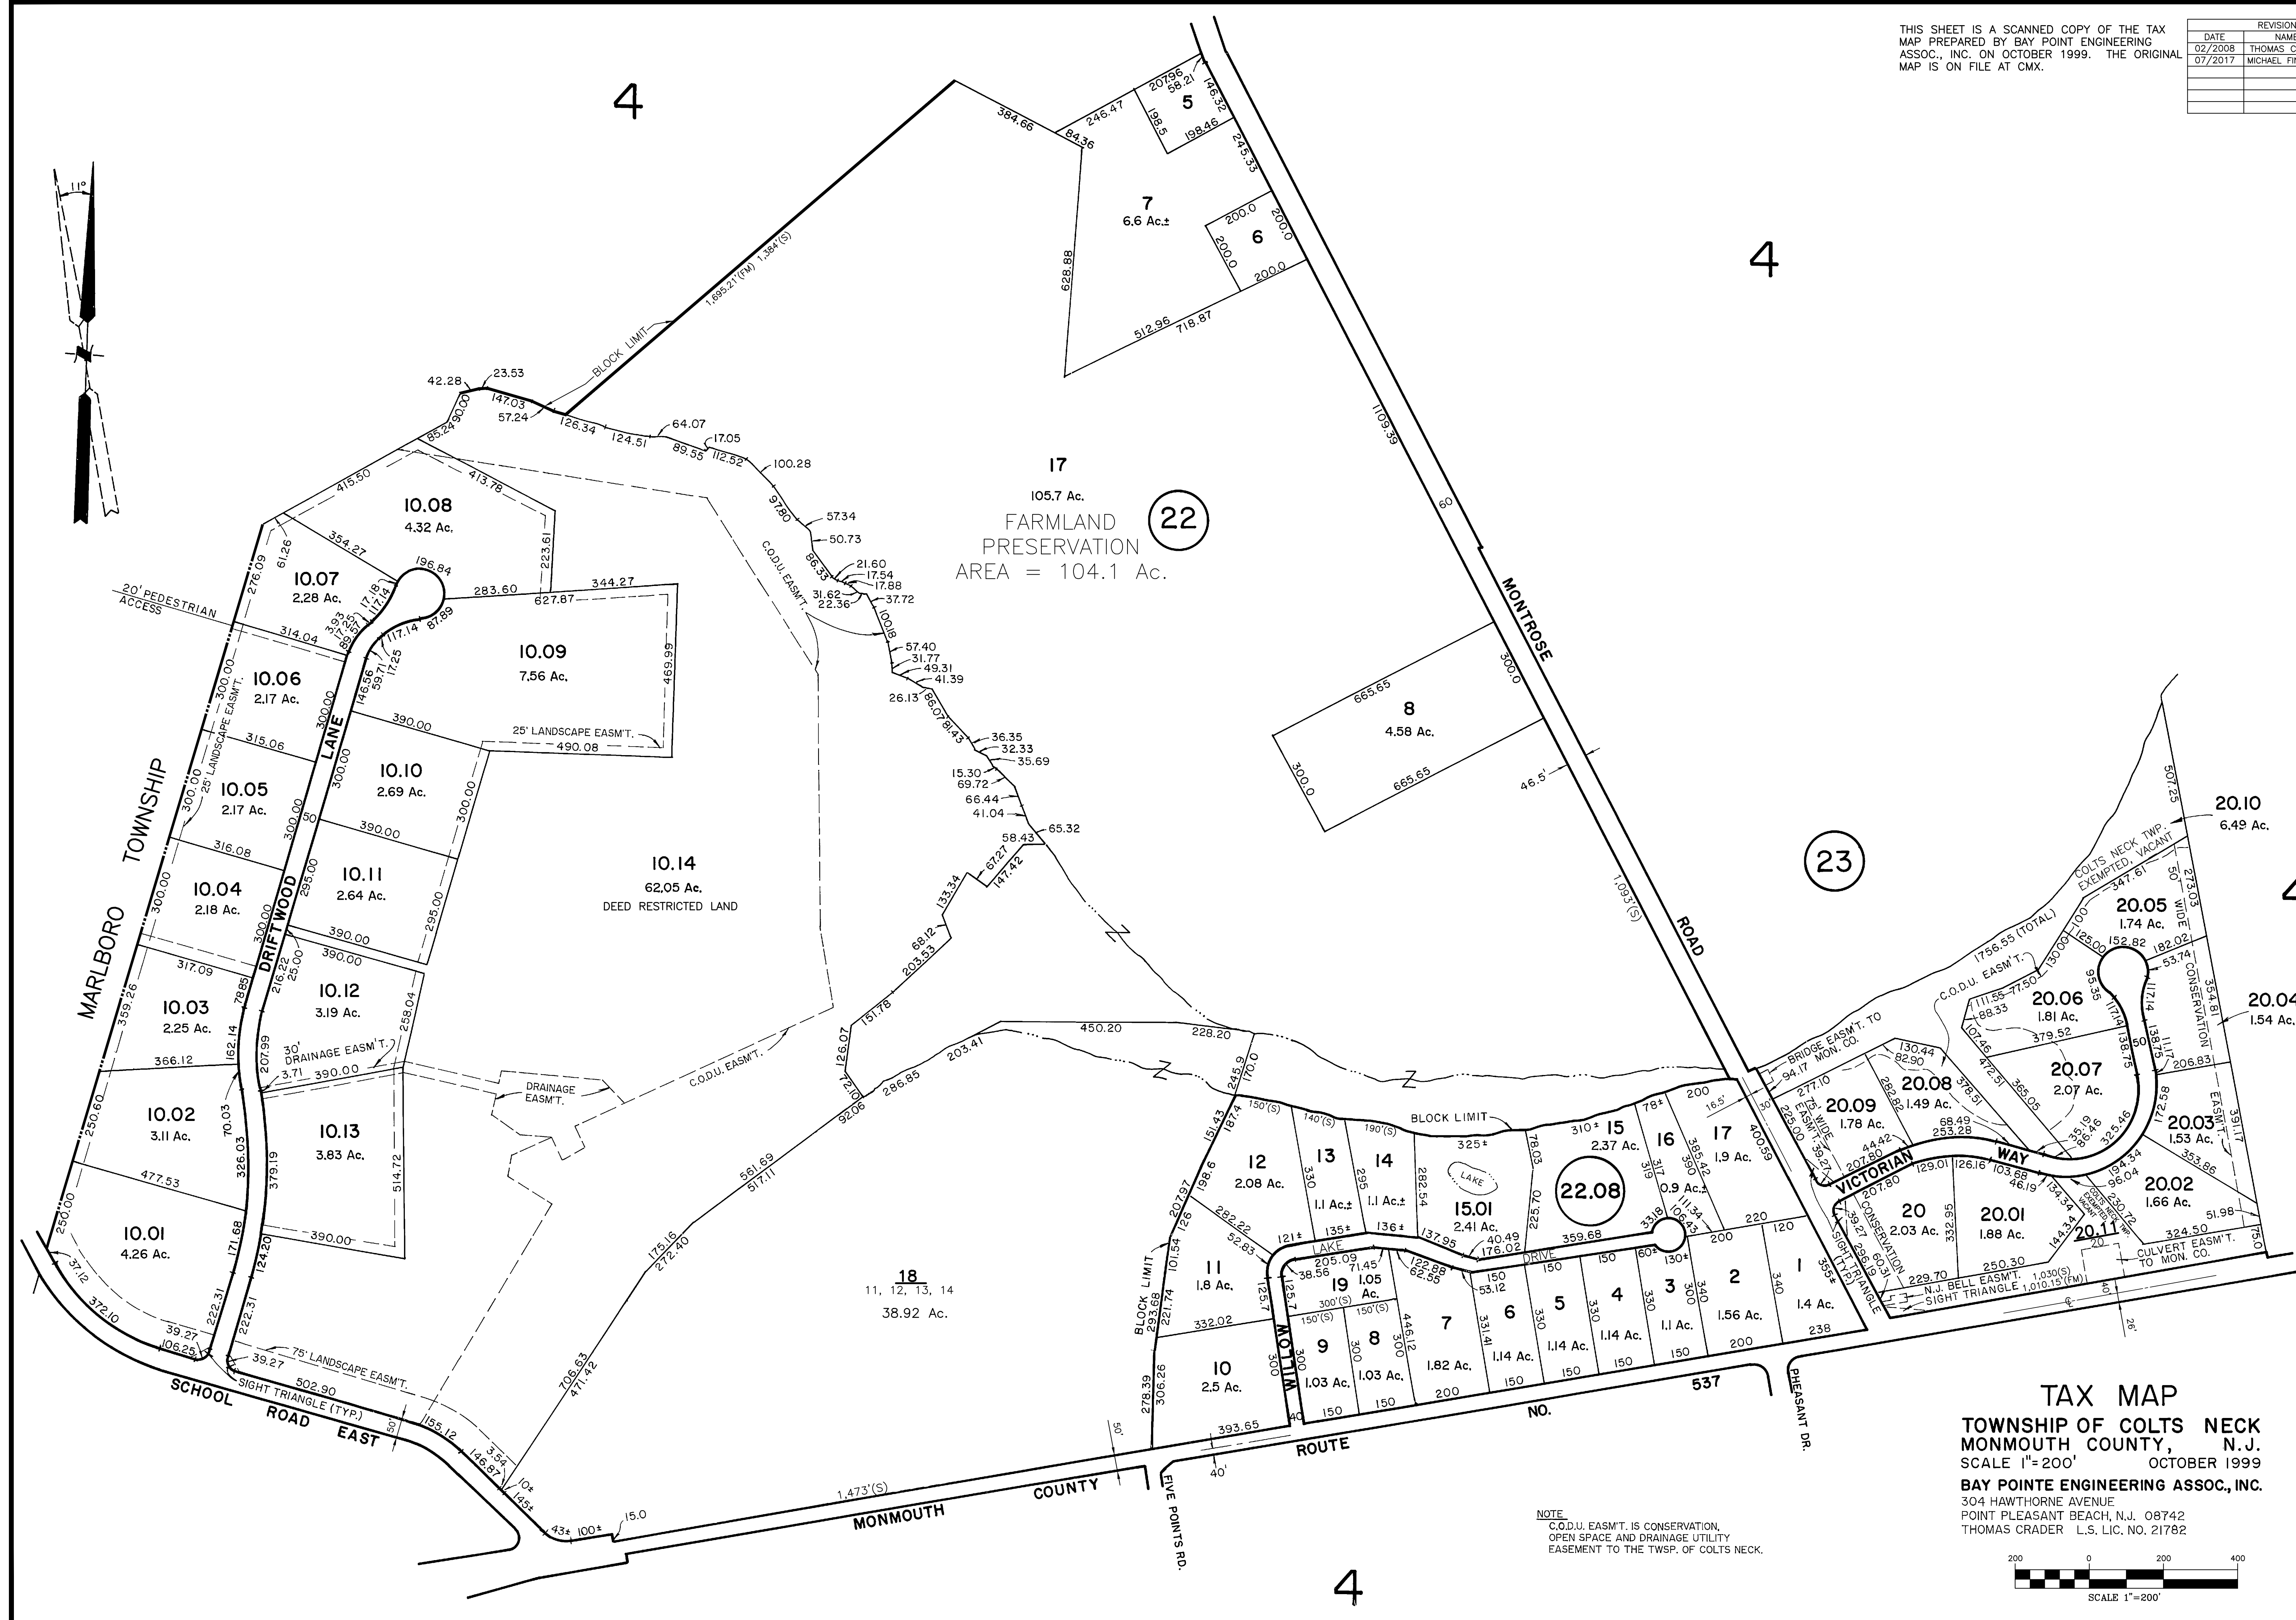


THIS SHEET IS A SCANNED COPY OF THE TAX MAP PREPARED BY BAY POINT ENGINEERING ASSOC., INC. ON OCTOBER 1999. THE ORIGINAL MAP IS ON FILE AT CMX.

REVISIONS		
DATE	NAME	No.
02/2008	THOMAS CRADER	21782
07/2017	MICHAEL FINNEGAN	34851

NOTE:
C.O.D.U. EASMT. IS CONSERVATION,
OPEN SPACE AND DRAINAGE UTILITY
EASEMENT TO THE TWP. OF COLTS NECK.

TAX MAP
TOWNSHIP OF COLTS NECK
MONMOUTH COUNTY, N.J.
SCALE 1"=200' OCTOBER 1999
BAY POINT ENGINEERING ASSOC., INC.
304 HAWTHORNE AVENUE
POINT PLEASANT BEACH, N.J. 08742
THOMAS CRADER L.S. LIC. NO. 21782

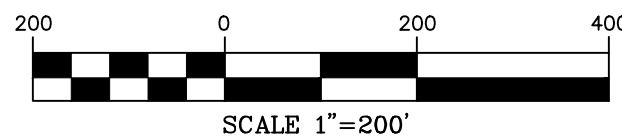


REVISIONS		
DATE	NAME	No.
12/1983	THOMAS CRADER	21782
03/1994	THOMAS CRADER	21782
02/2008	THOMAS CRADER	21782

THIS SHEET IS A SCANNED COPY OF THE TAX MAP PREPARED BY BIRDSALL, GERKEN AND DOLAN P.A. ON OCTOBER 1978. THE ORIGINAL MAP IS ON FILE AT CMX.


4

4.01

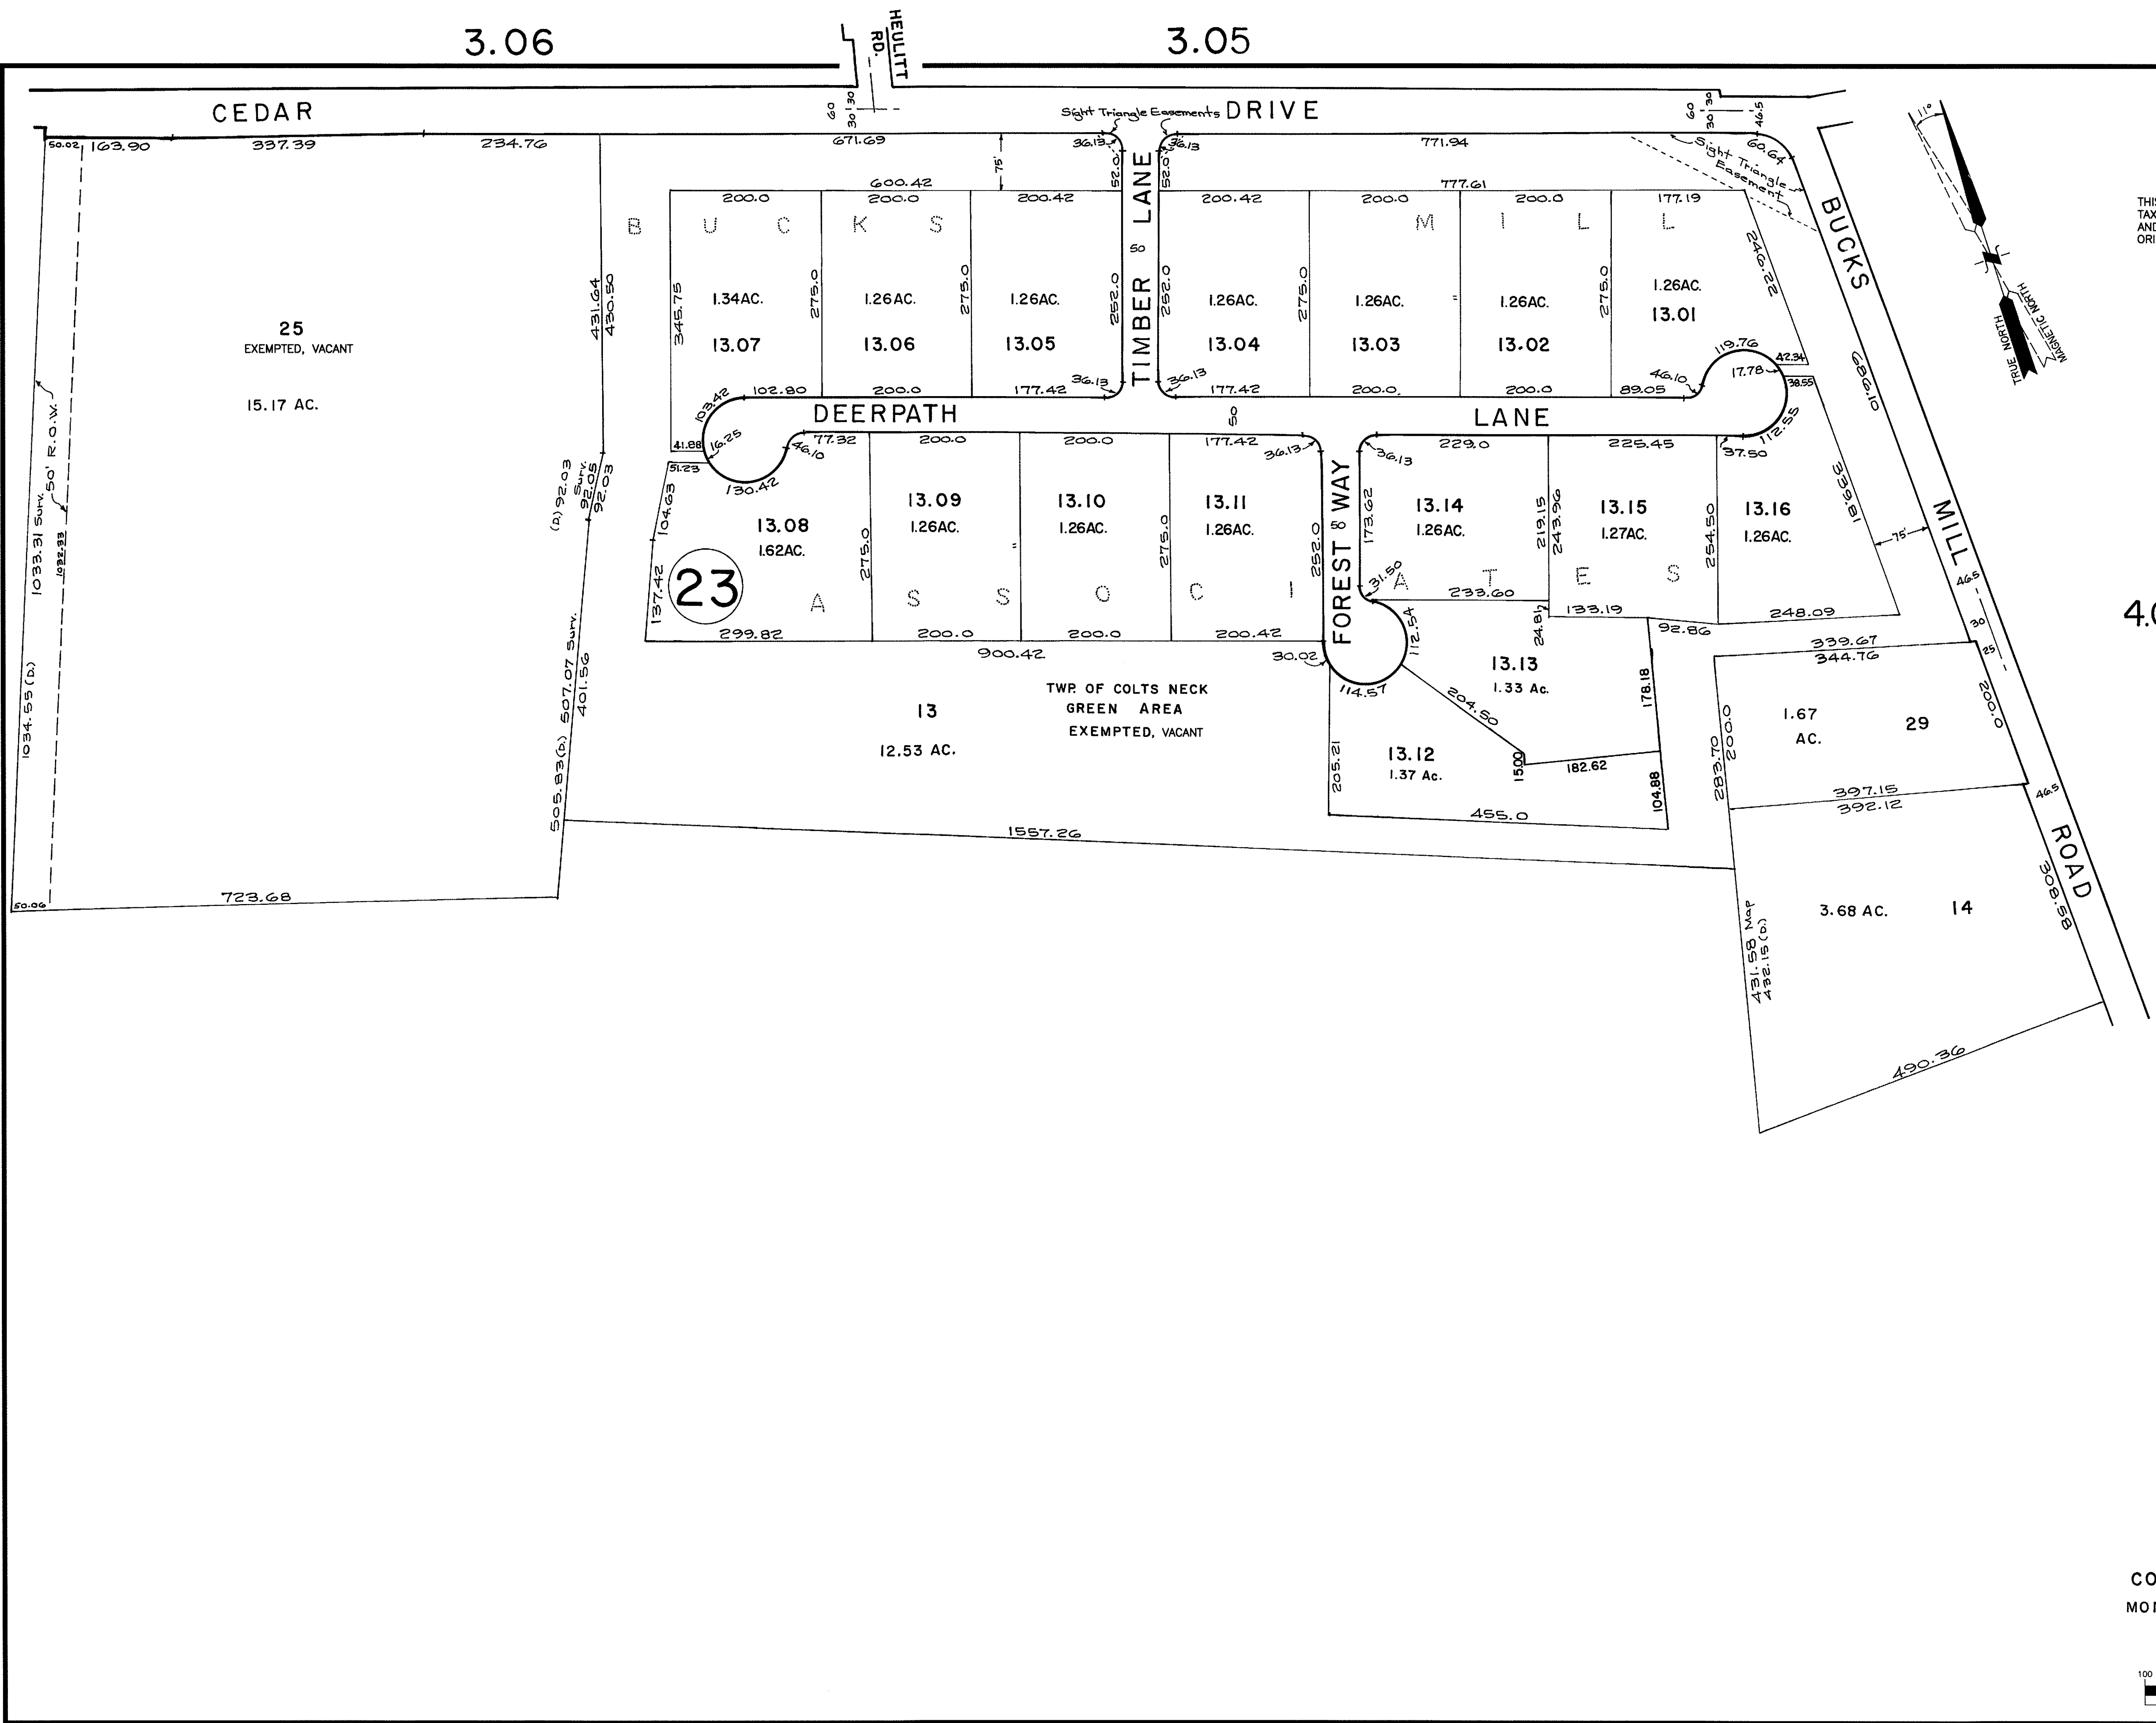


THIS SHEET IS A SCANNED COPY OF THE TAX MAP PREPARED BY BAY POINTE ENGINEERING ASSOC., INC. ON JULY, 1999. THE ORIGINAL MAP IS ON FILE AT CMX.

REVISIONS		
DATE	NAME	No.
10/1999	THOMAS CRADER	21782
10/2001	THOMAS CRADER	21782
02/2008	THOMAS CRADER	21782
12/2018	MICHAEL FINNEGAN	34851

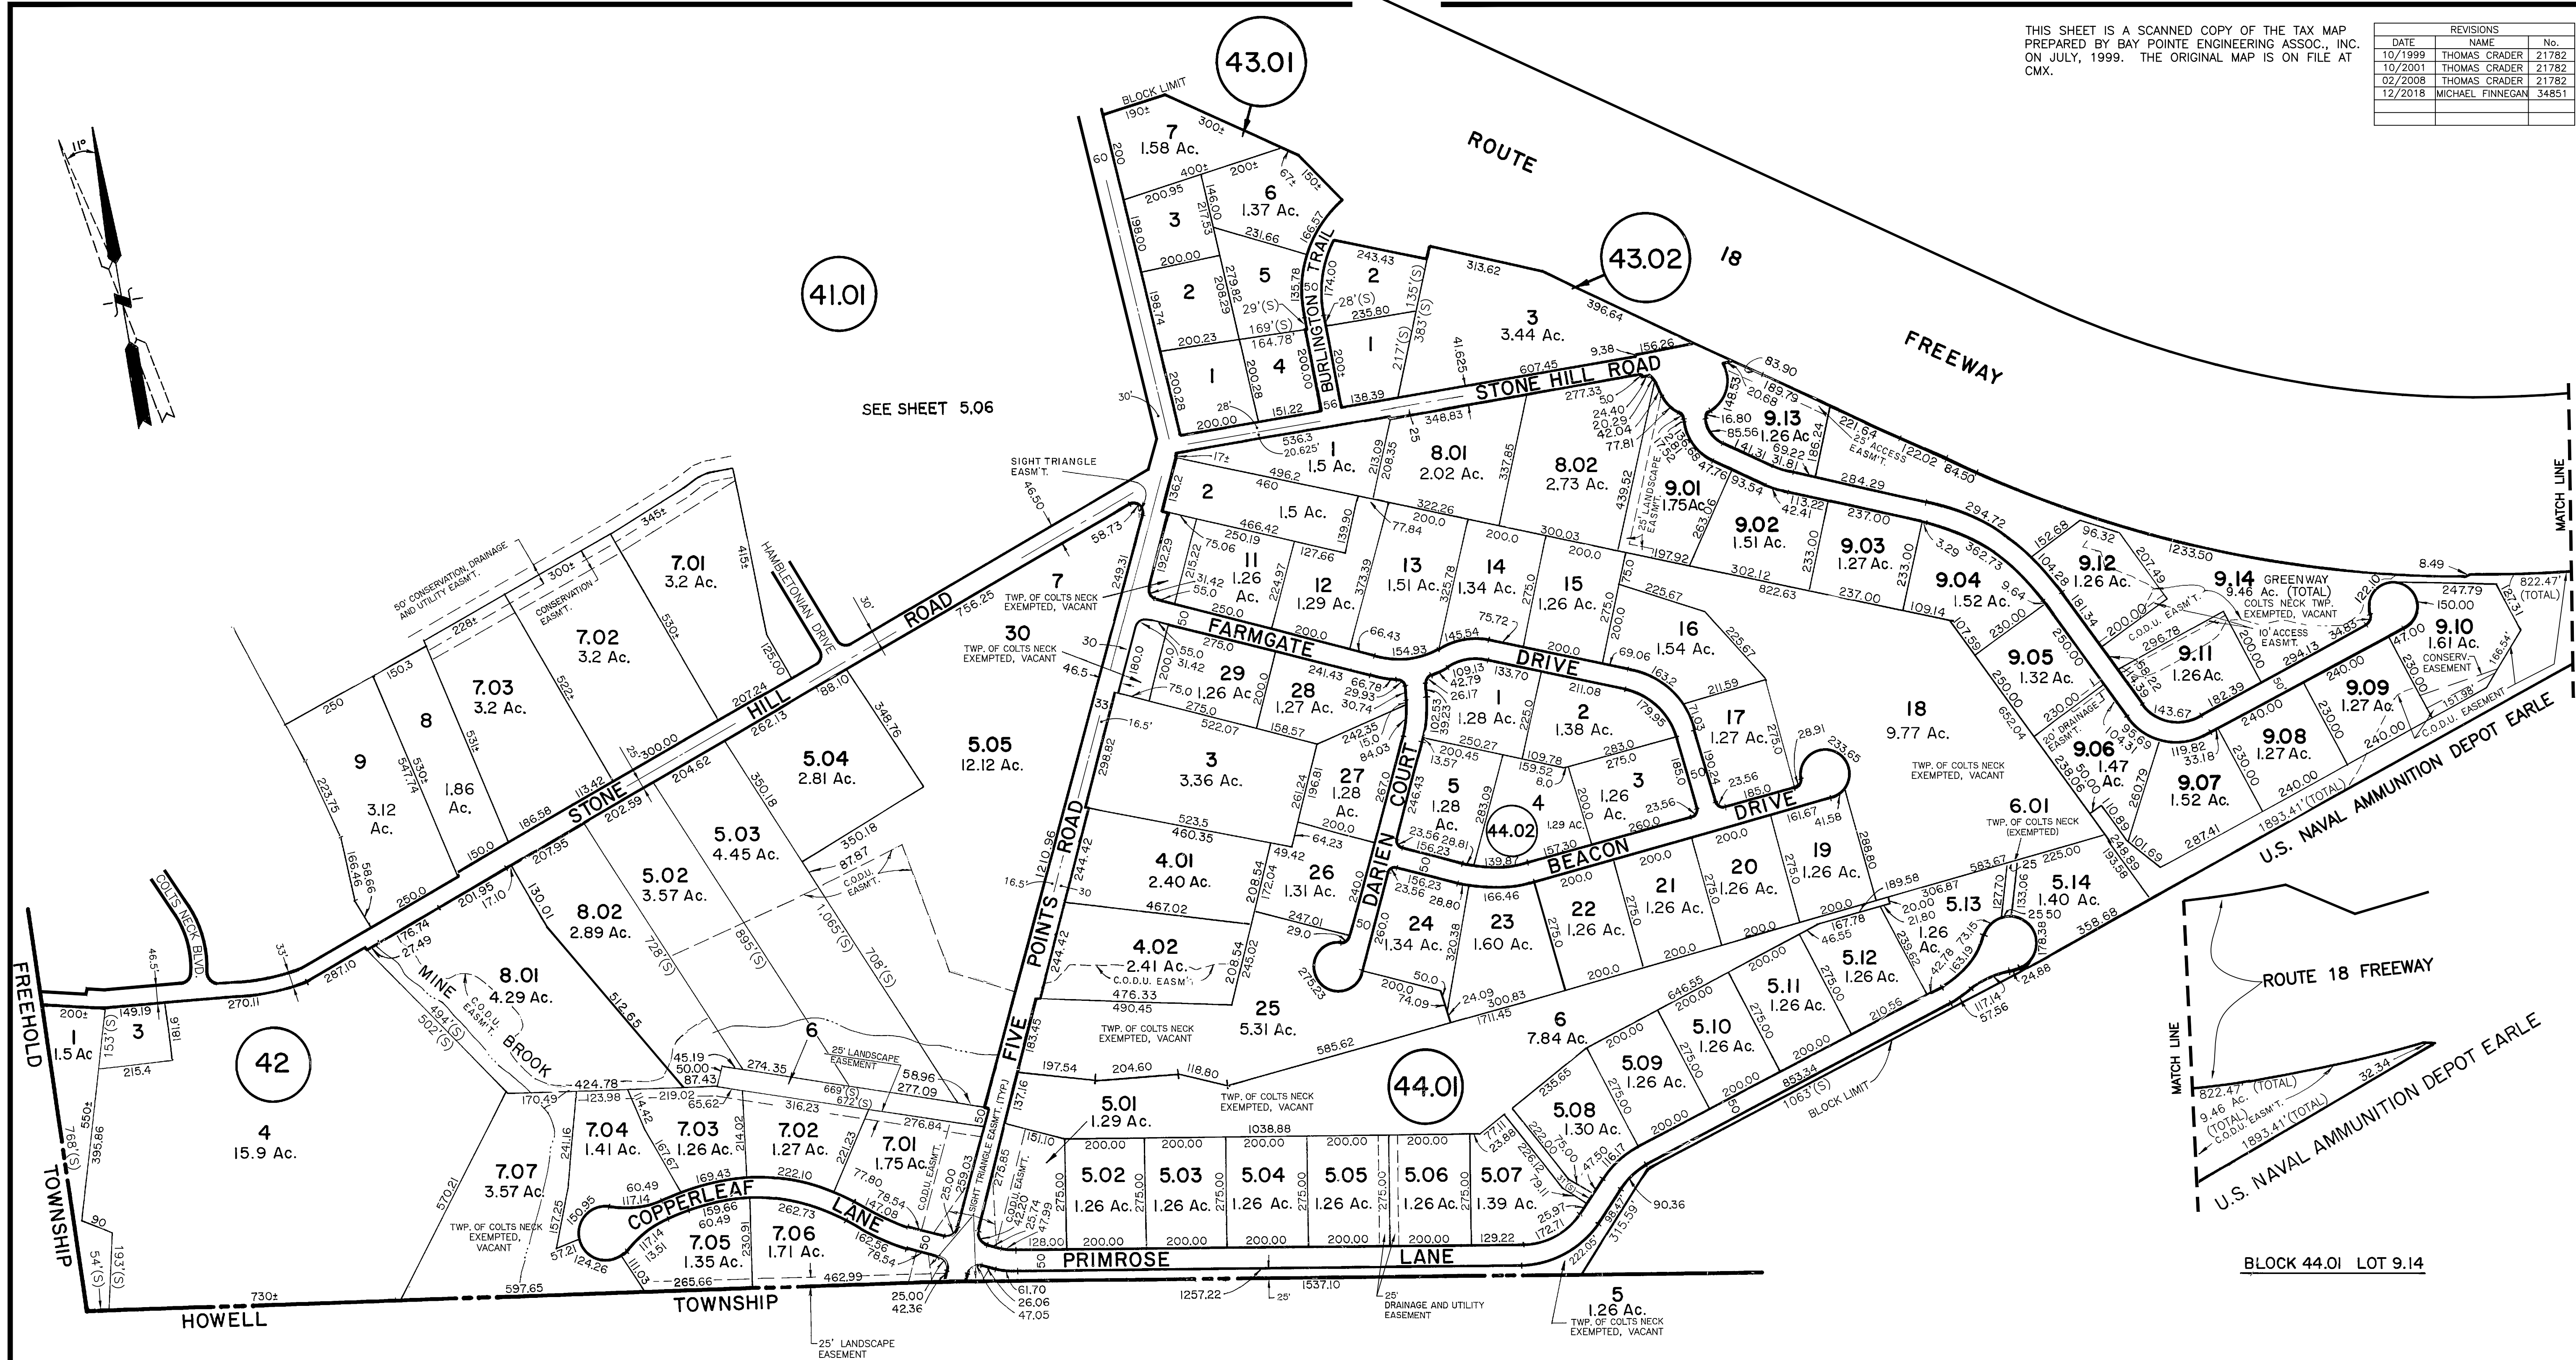


NOTE:
C.O.D.U. EASMT. IS CONSERVATION,
OPEN SPACE AND DRAINAGE UTILITY
EASEMENT TO THE TWP. OF COLTS NECK

TAX MAP
TOWNSHIP OF COLTS NECK
MONMOUTH COUNTY, N.J.
SCALE 1"= 200' JULY 1, 1999
BAY POINTE ENGINEERING ASSOC., INC.
304 HAWTHORNE AVENUE
POINT PLEASANT BEACH, N.J. 08742
THOMAS CRADER L.S. LIC. NO. 21782

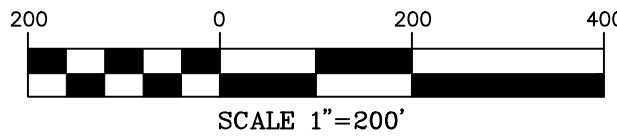

REVISIONS		
DATE	NAME	No.
02/2008	THOMAS CRADER	21782

THIS SHEET IS A SCANNED COPY OF THE TAX MAP PREPARED BY BAY POINT ENGINEERING ON APRIL 1995. THE ORIGINAL MAP IS ON FILE AT CMX.

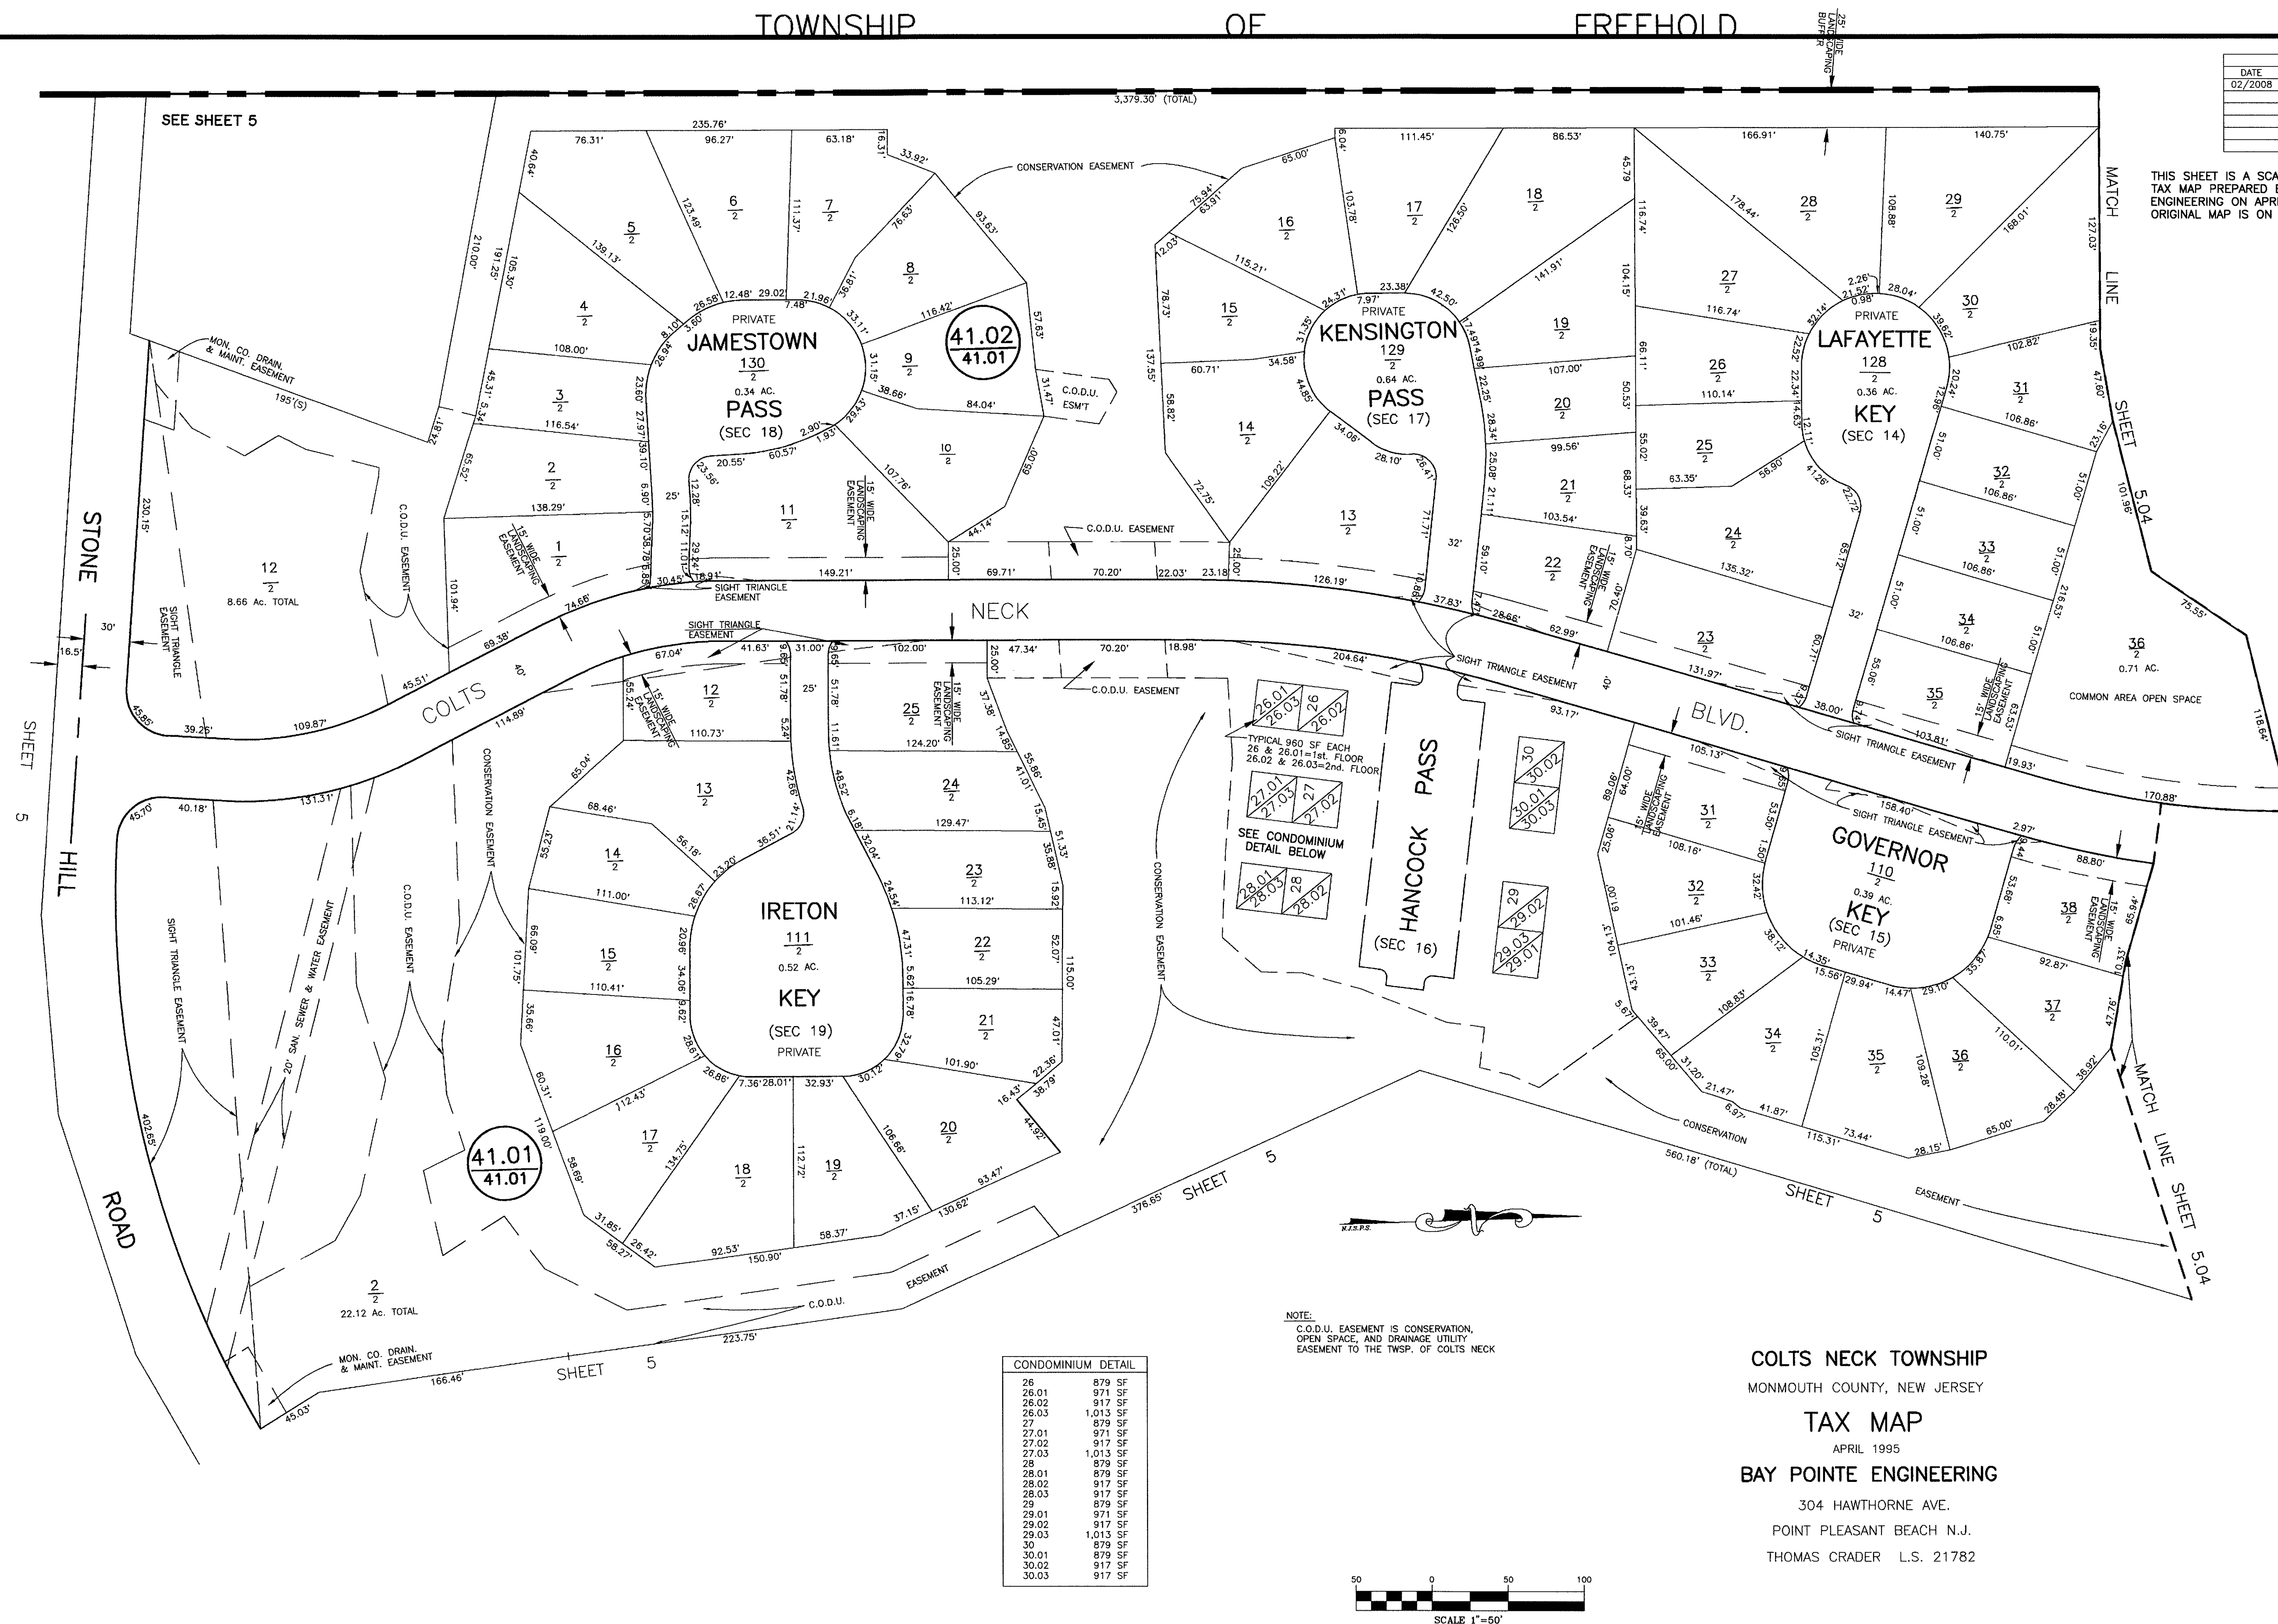



COLTS NECK TOWNSHIP
MONMOUTH COUNTY, NEW JERSEY

TAX MAP
APRIL 1995
BAY POINTE ENGINEERING

304 HAWTHORNE AVE.
POINT PLEASANT BEACH N.J.
THOMAS CRADER L.S. 21782

THIS SHEET IS A SCANNED COPY OF THE TAX MAP PREPARED BY BAY POINT ENGINEERING ON APRIL 1995. THE ORIGINAL MAP IS ON FILE AT CMX.

REVISIONS		
DATE	NAME	No.
02/2008	THOMAS CRADER	21782

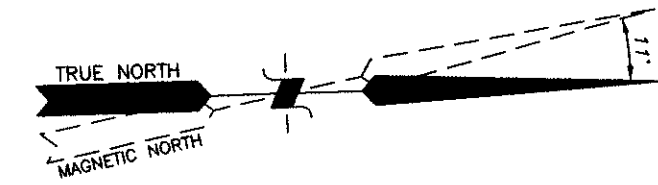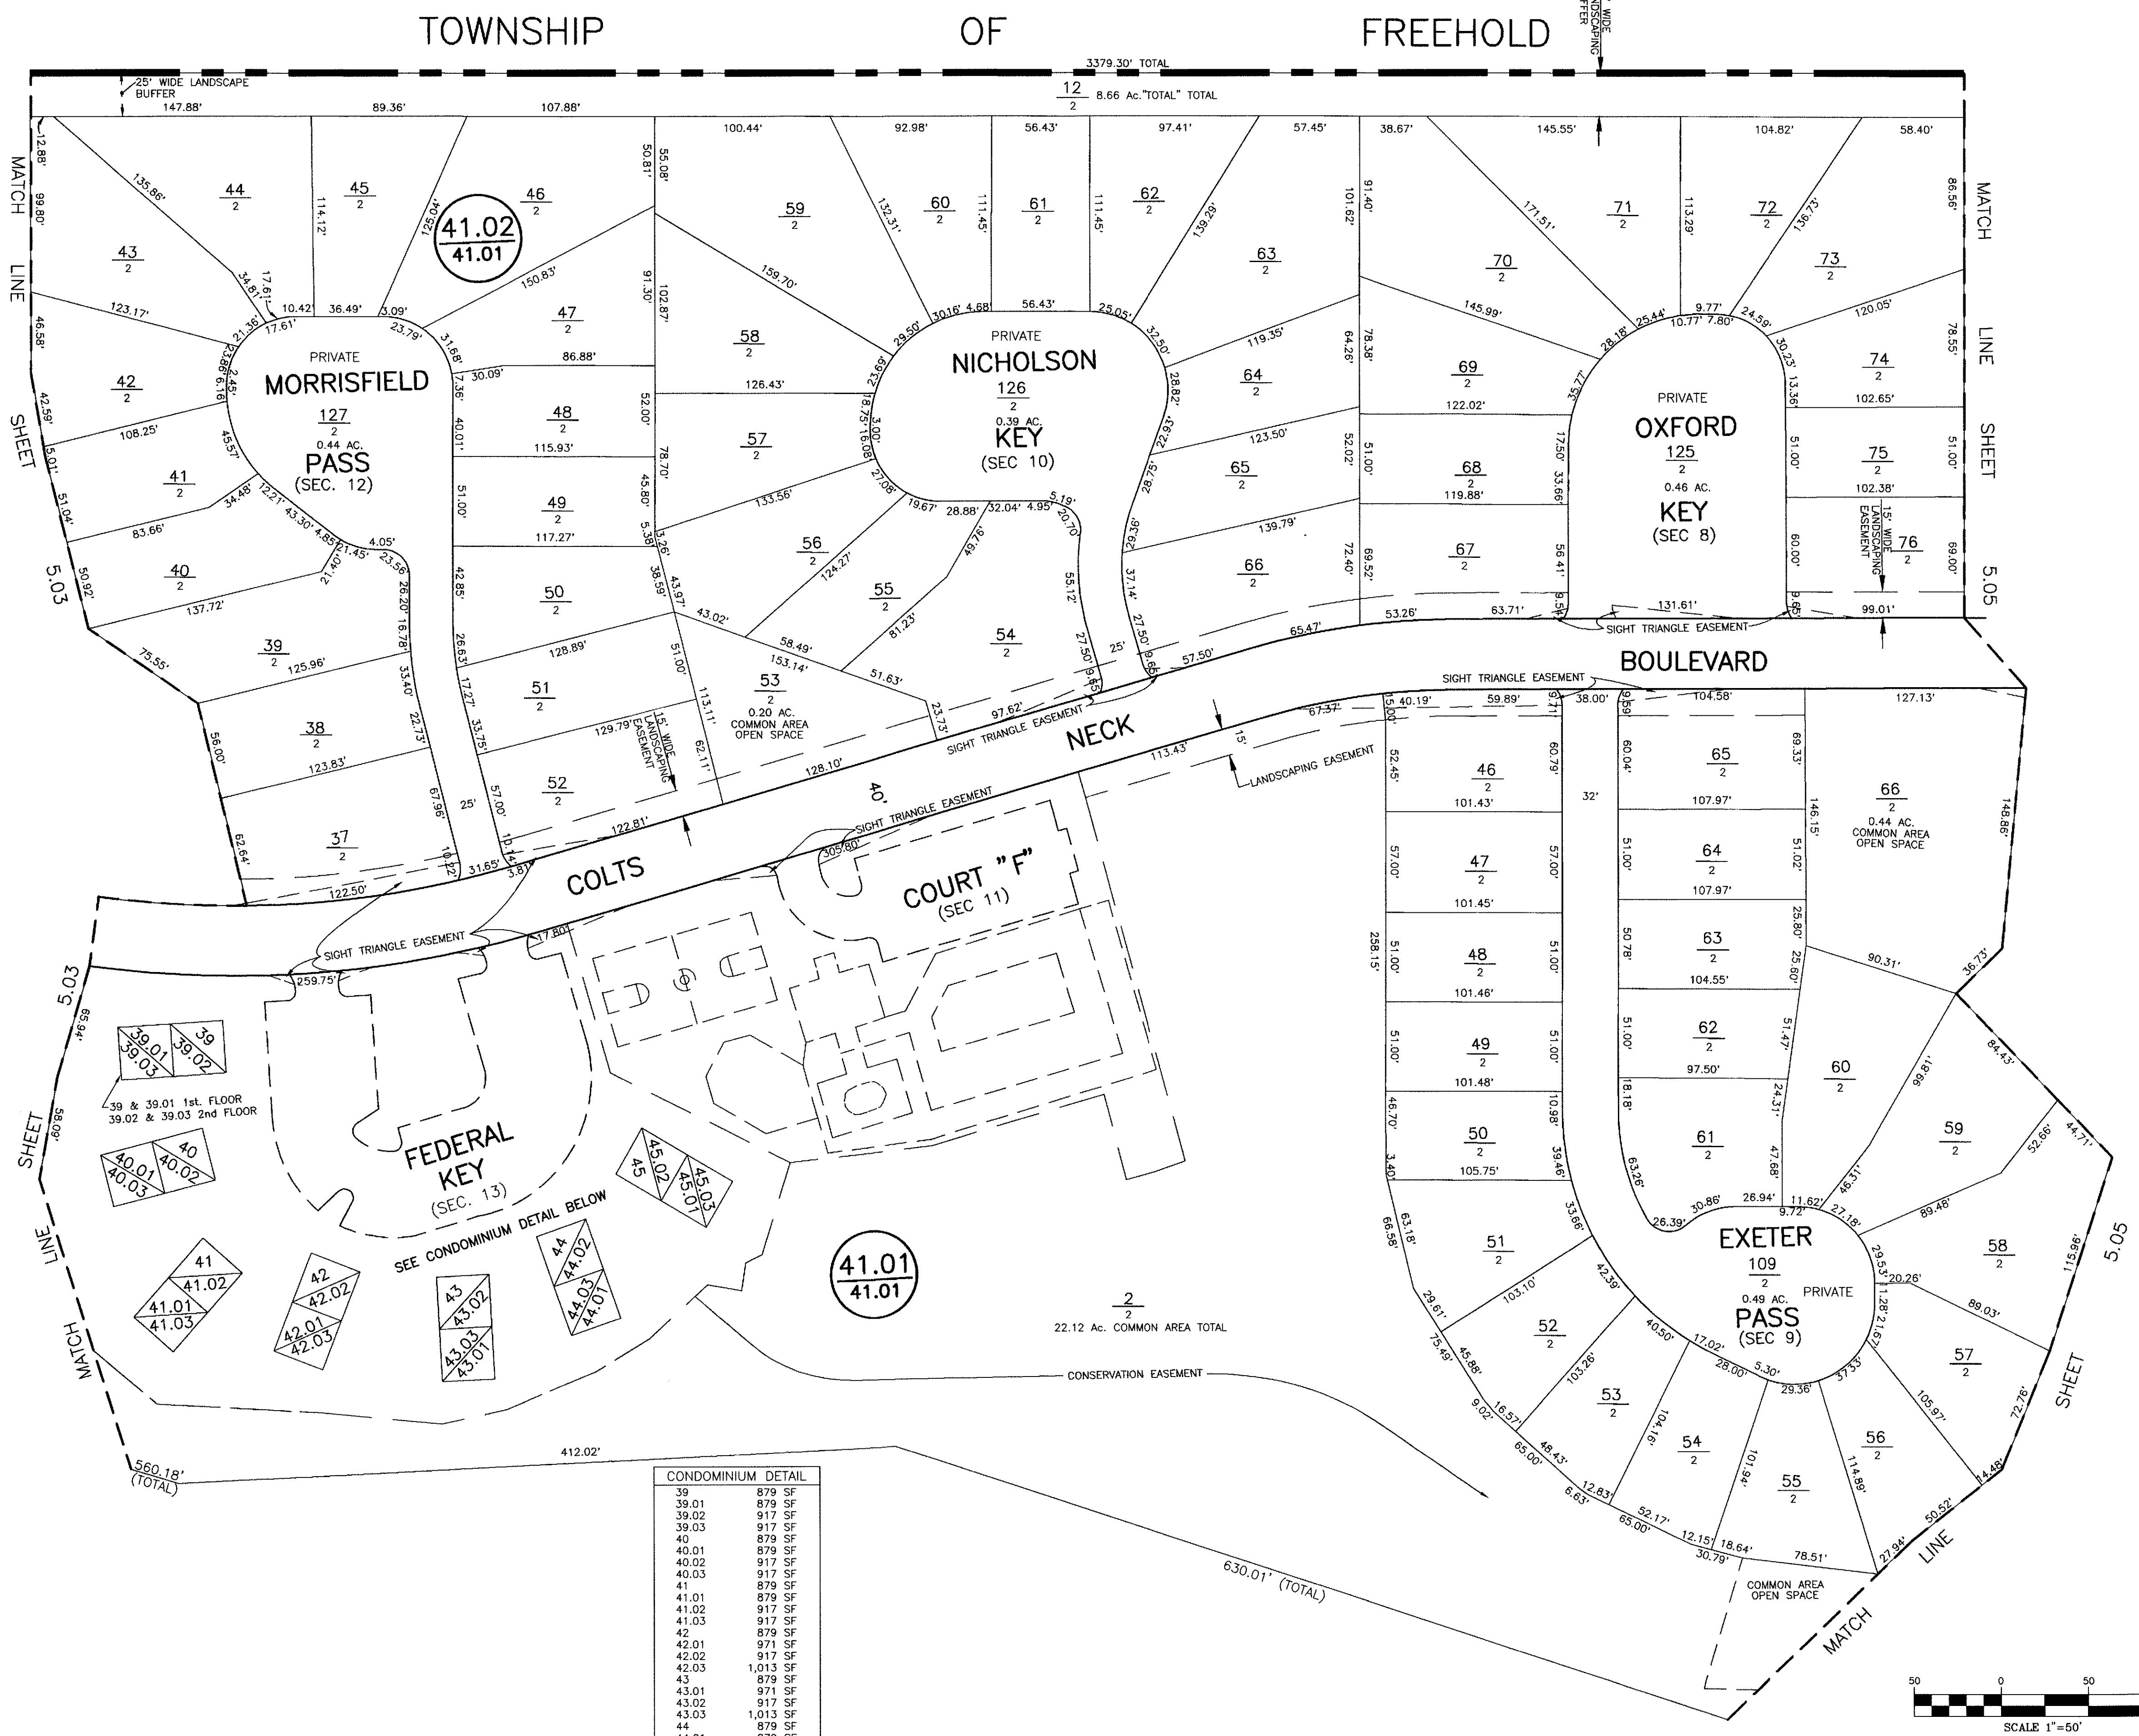



CONDOMINIUM DETAIL

39	879 SF
39.01	879 SF
39.02	917 SF
39.03	917 SF
40	879 SF
40.01	879 SF
40.02	917 SF
40.03	917 SF
41	879 SF
41.01	879 SF
41.02	917 SF
41.03	917 SF
42	879 SF
42.01	971 SF
42.02	917 SF
42.03	1,013 SF
43	879 SF
43.01	971 SF
43.02	917 SF
43.03	1,013 SF
44	879 SF
44.01	879 SF
44.02	917 SF
44.03	917 SF
45	879 SF
45.01	971 SF
45.02	917 SF
45.03	1,013 SF

NOTE:
C.O.D.U. EASEMENT IS CONSERVATION,
OPEN SPACE, AND DRAINAGE UTILITY

COLTS NECK TOWNSHIP
MONMOUTH COUNTY, NEW JERSEY
TAX MAP
APRIL 1995
BAY POINT ENGINEERING
304 HAWTHORNE AVE.
POINT PLEASANT BEACH N.J.
THOMAS CRADER L.S. 21782

TOWNSHIP OF FREEHOLD

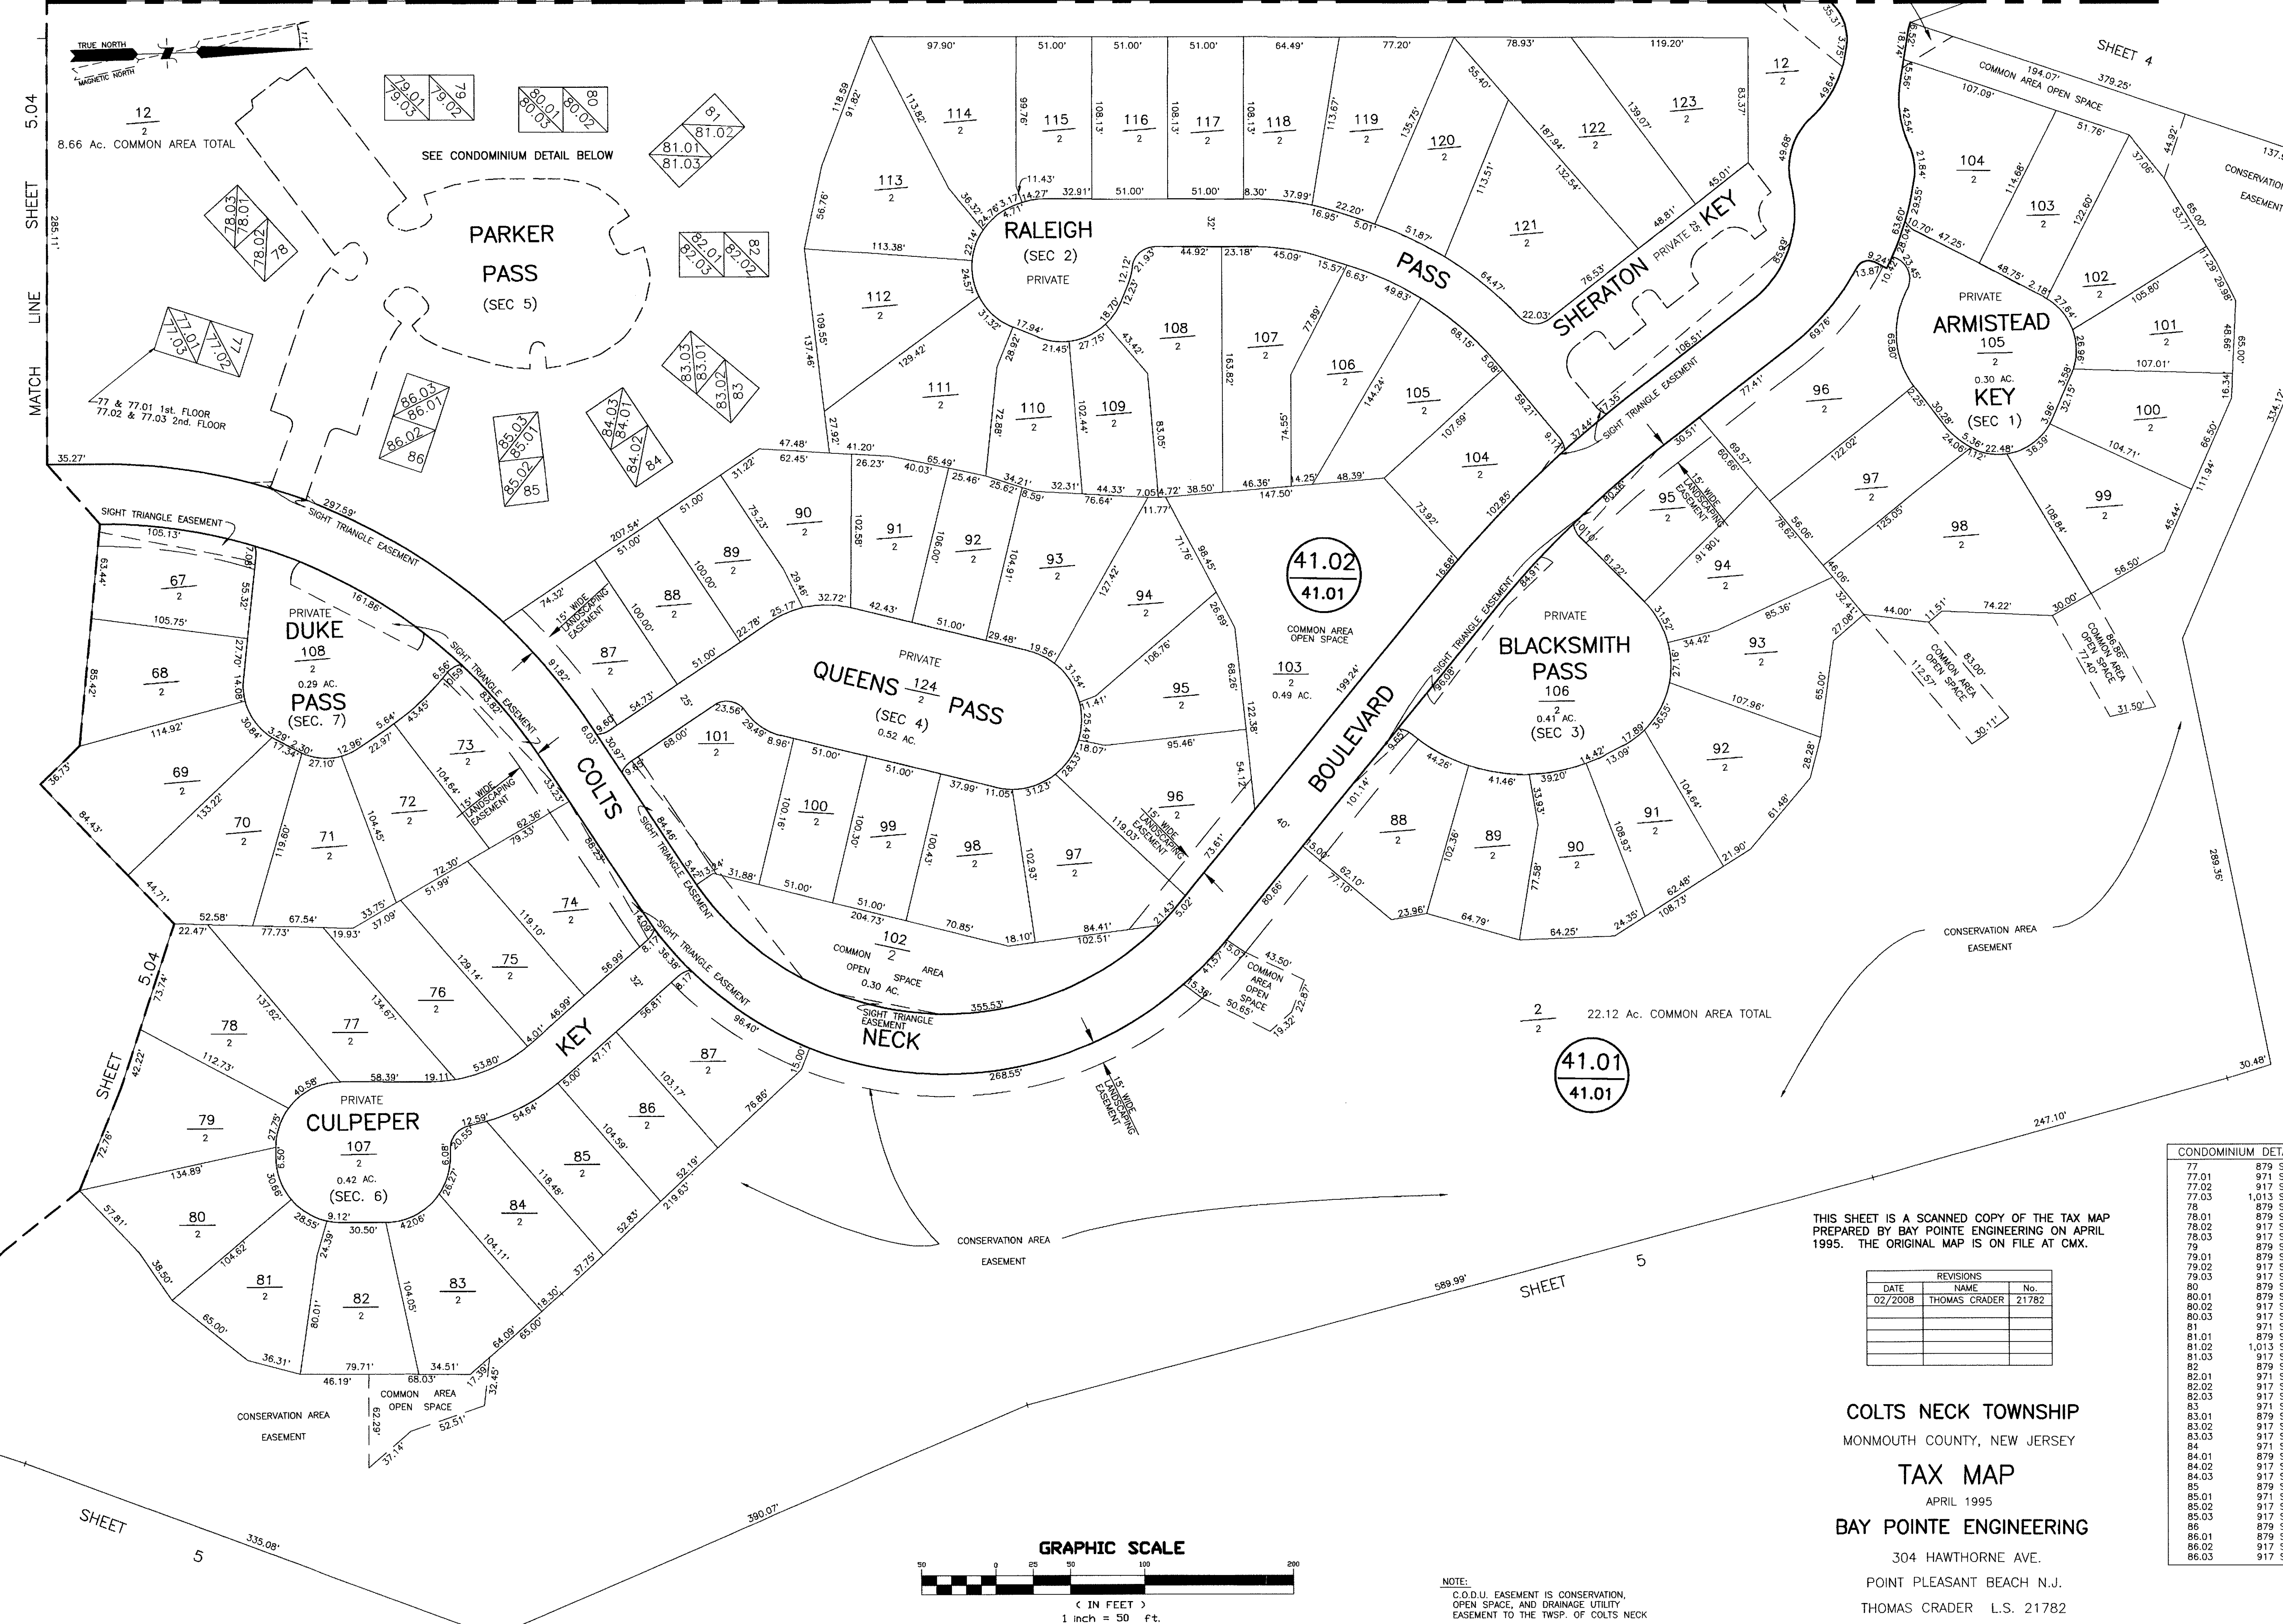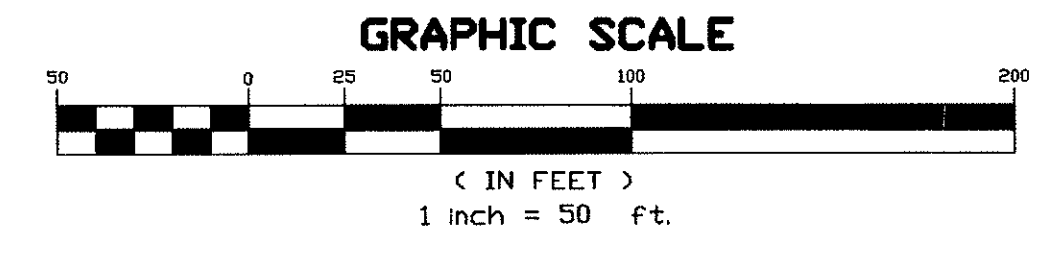

NOTE:
C.O.D.U. EASEMENT IS CONSERVATION,
OPEN SPACE, AND DRAINAGE UTILITY
EASEMENT TO THE TWP. OF COLTS NECK


THIS SHEET IS A SCANNED COPY OF THE TAX MAP
PREPARED BY BAY POINTE ENGINEERING ON APRIL
1995. THE ORIGINAL MAP IS ON FILE AT CMX.


REVISIONS		
DATE	NAME	No.
02/2008	THOMAS CRADER	21782

COLTS NECK TOWNSHIP
MONMOUTH COUNTY, NEW JERSEY
TAX MAP
APRIL 1995
BAY POINTE ENGINEERING
304 HAWTHORNE AVE.
POINT PLEASANT BEACH N.J.
THOMAS CRADER L.S. 21782

CONDOMINIUM DETAIL	
77	879 SF
77.01	971 SF
77.02	917 SF
77.03	1,013 SF
78	879 SF
78.01	879 SF
78.02	917 SF
78.03	917 SF
79	879 SF
79.01	879 SF
79.02	917 SF
79.03	917 SF
80	879 SF
80.01	879 SF
80.02	917 SF
80.03	917 SF
81	971 SF
81.01	879 SF
81.02	1,013 SF
81.03	917 SF
82	879 SF
82.01	917 SF
82.02	917 SF
82.03	917 SF
83	971 SF
83.01	879 SF
83.02	917 SF
83.03	917 SF
84	879 SF
84.01	879 SF
84.02	917 SF
84.03	917 SF
85	879 SF
85.01	971 SF
85.02	917 SF
85.03	917 SF
86	879 SF
86.01	879 SF
86.02	917 SF
86.03	917 SF



REVISIONS		
DATE	NAME	No
07/2017	MICHAEL FINNEGAN	348

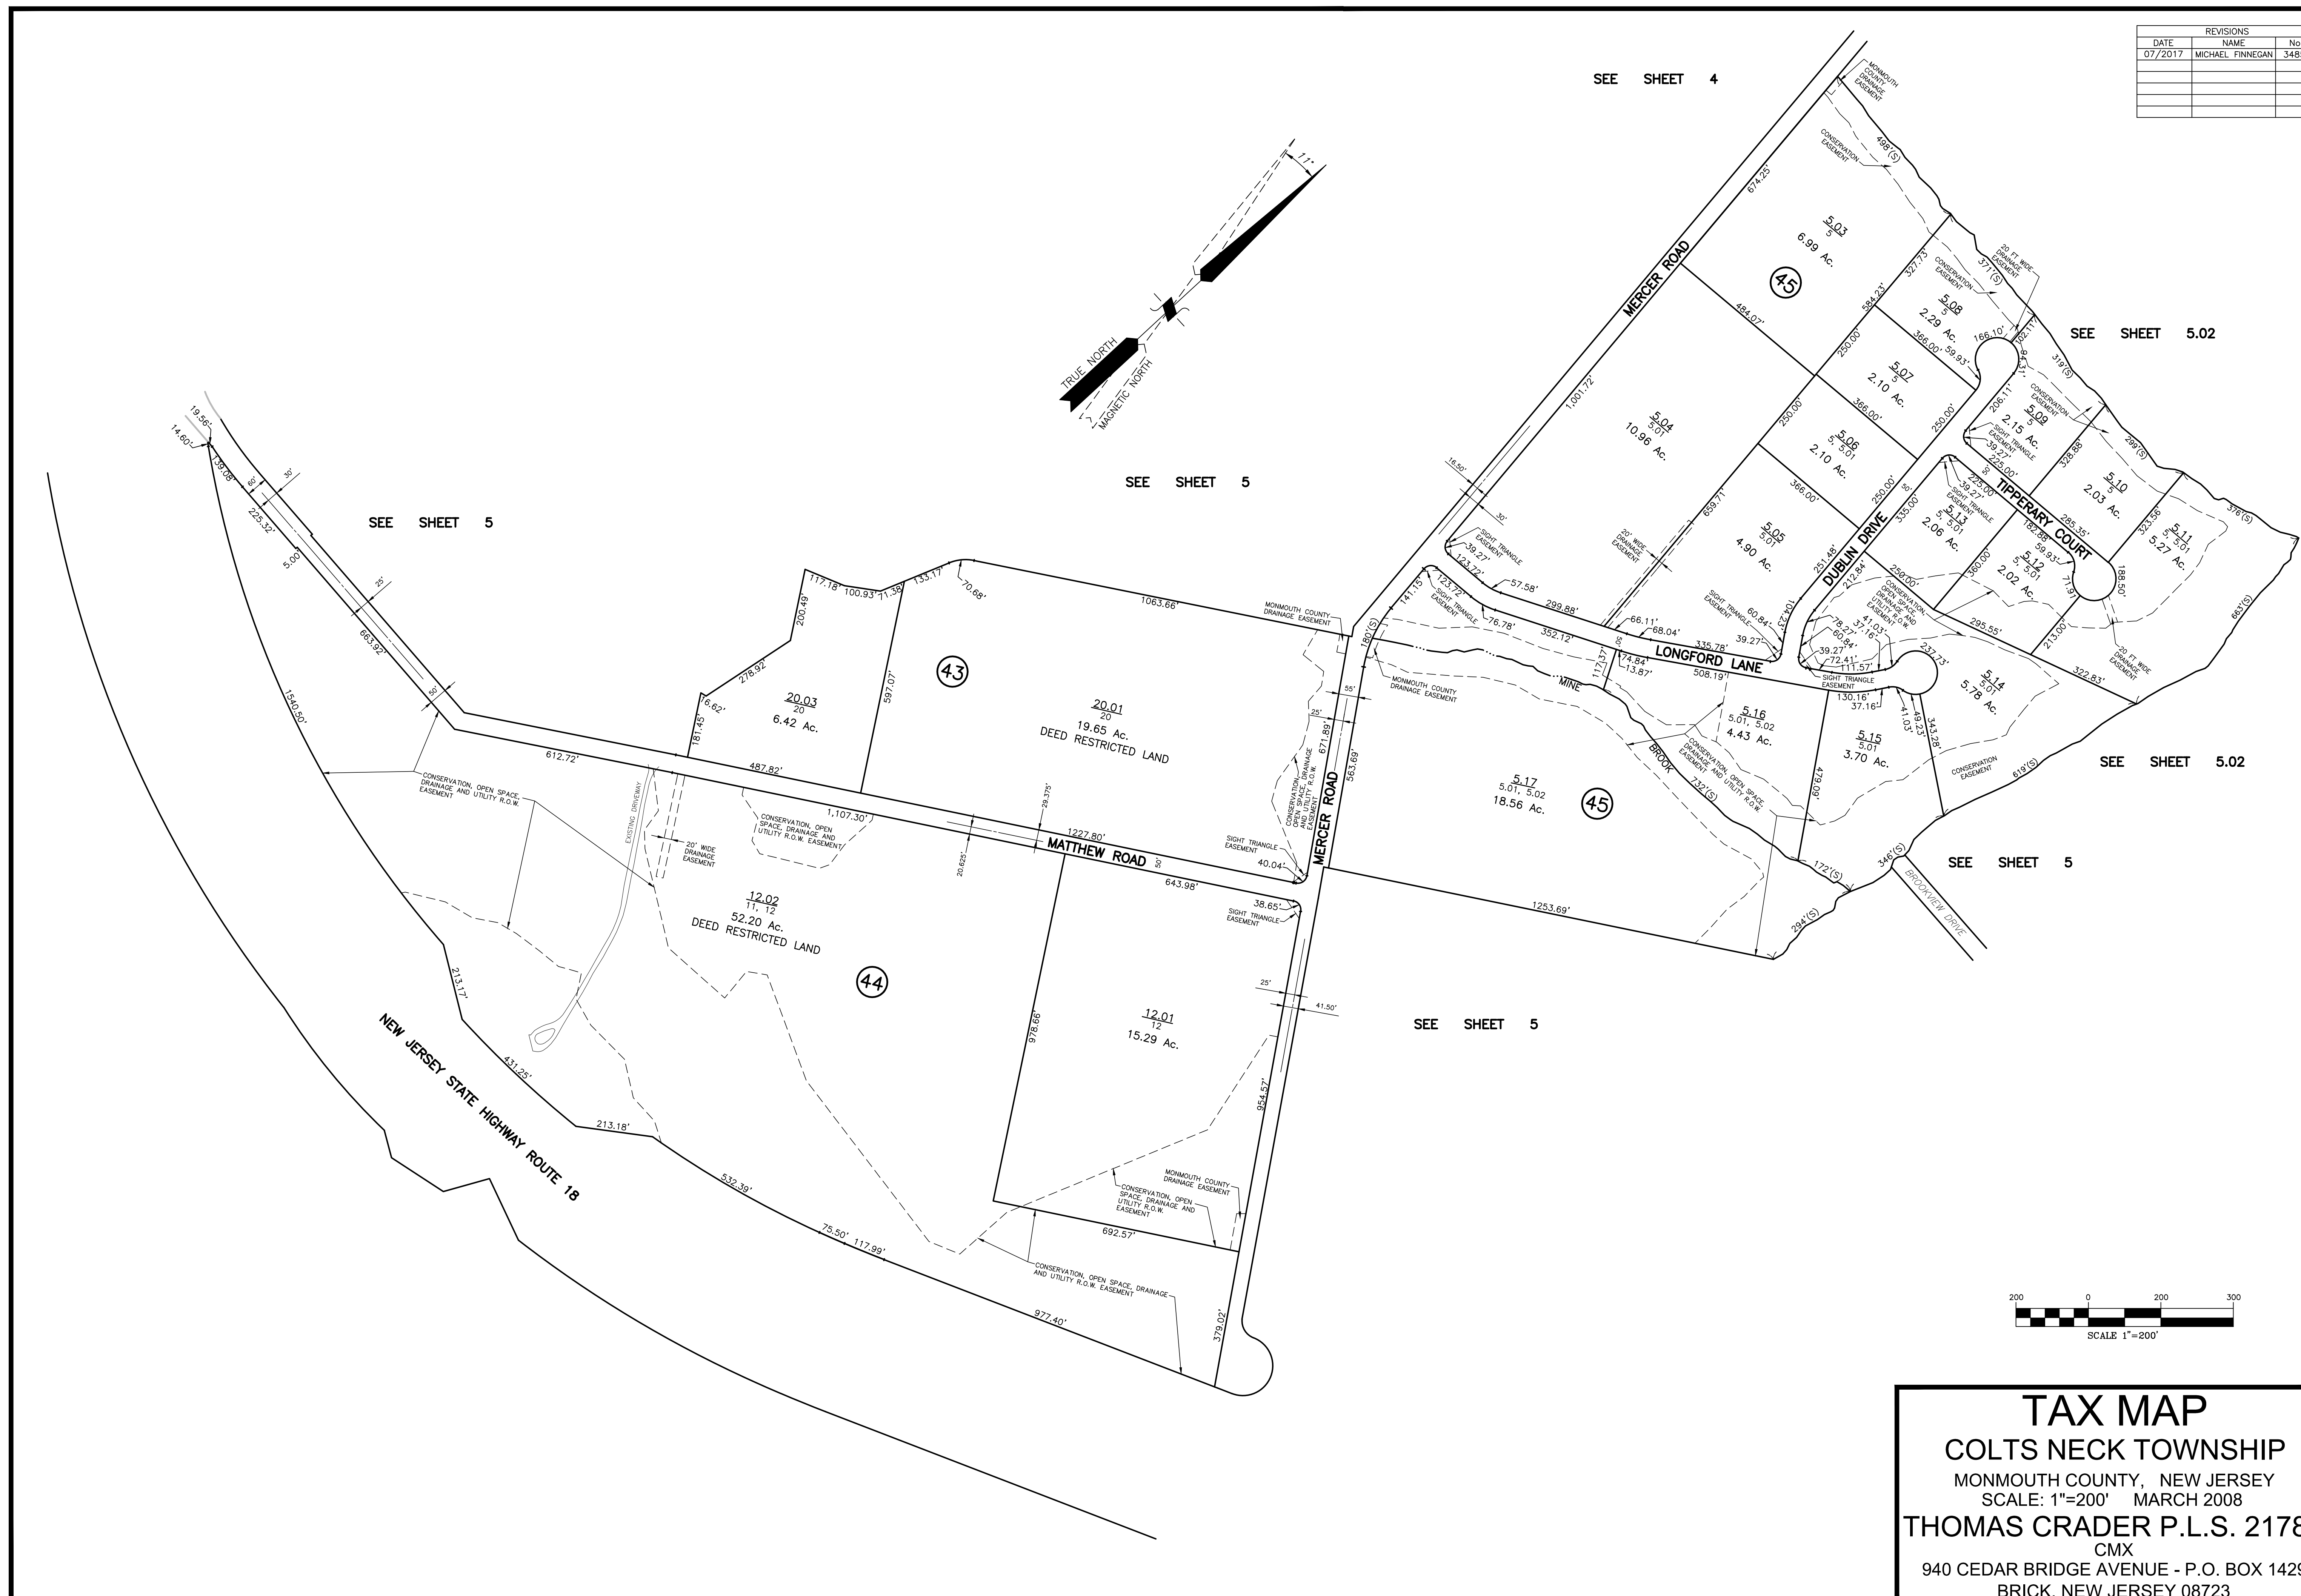

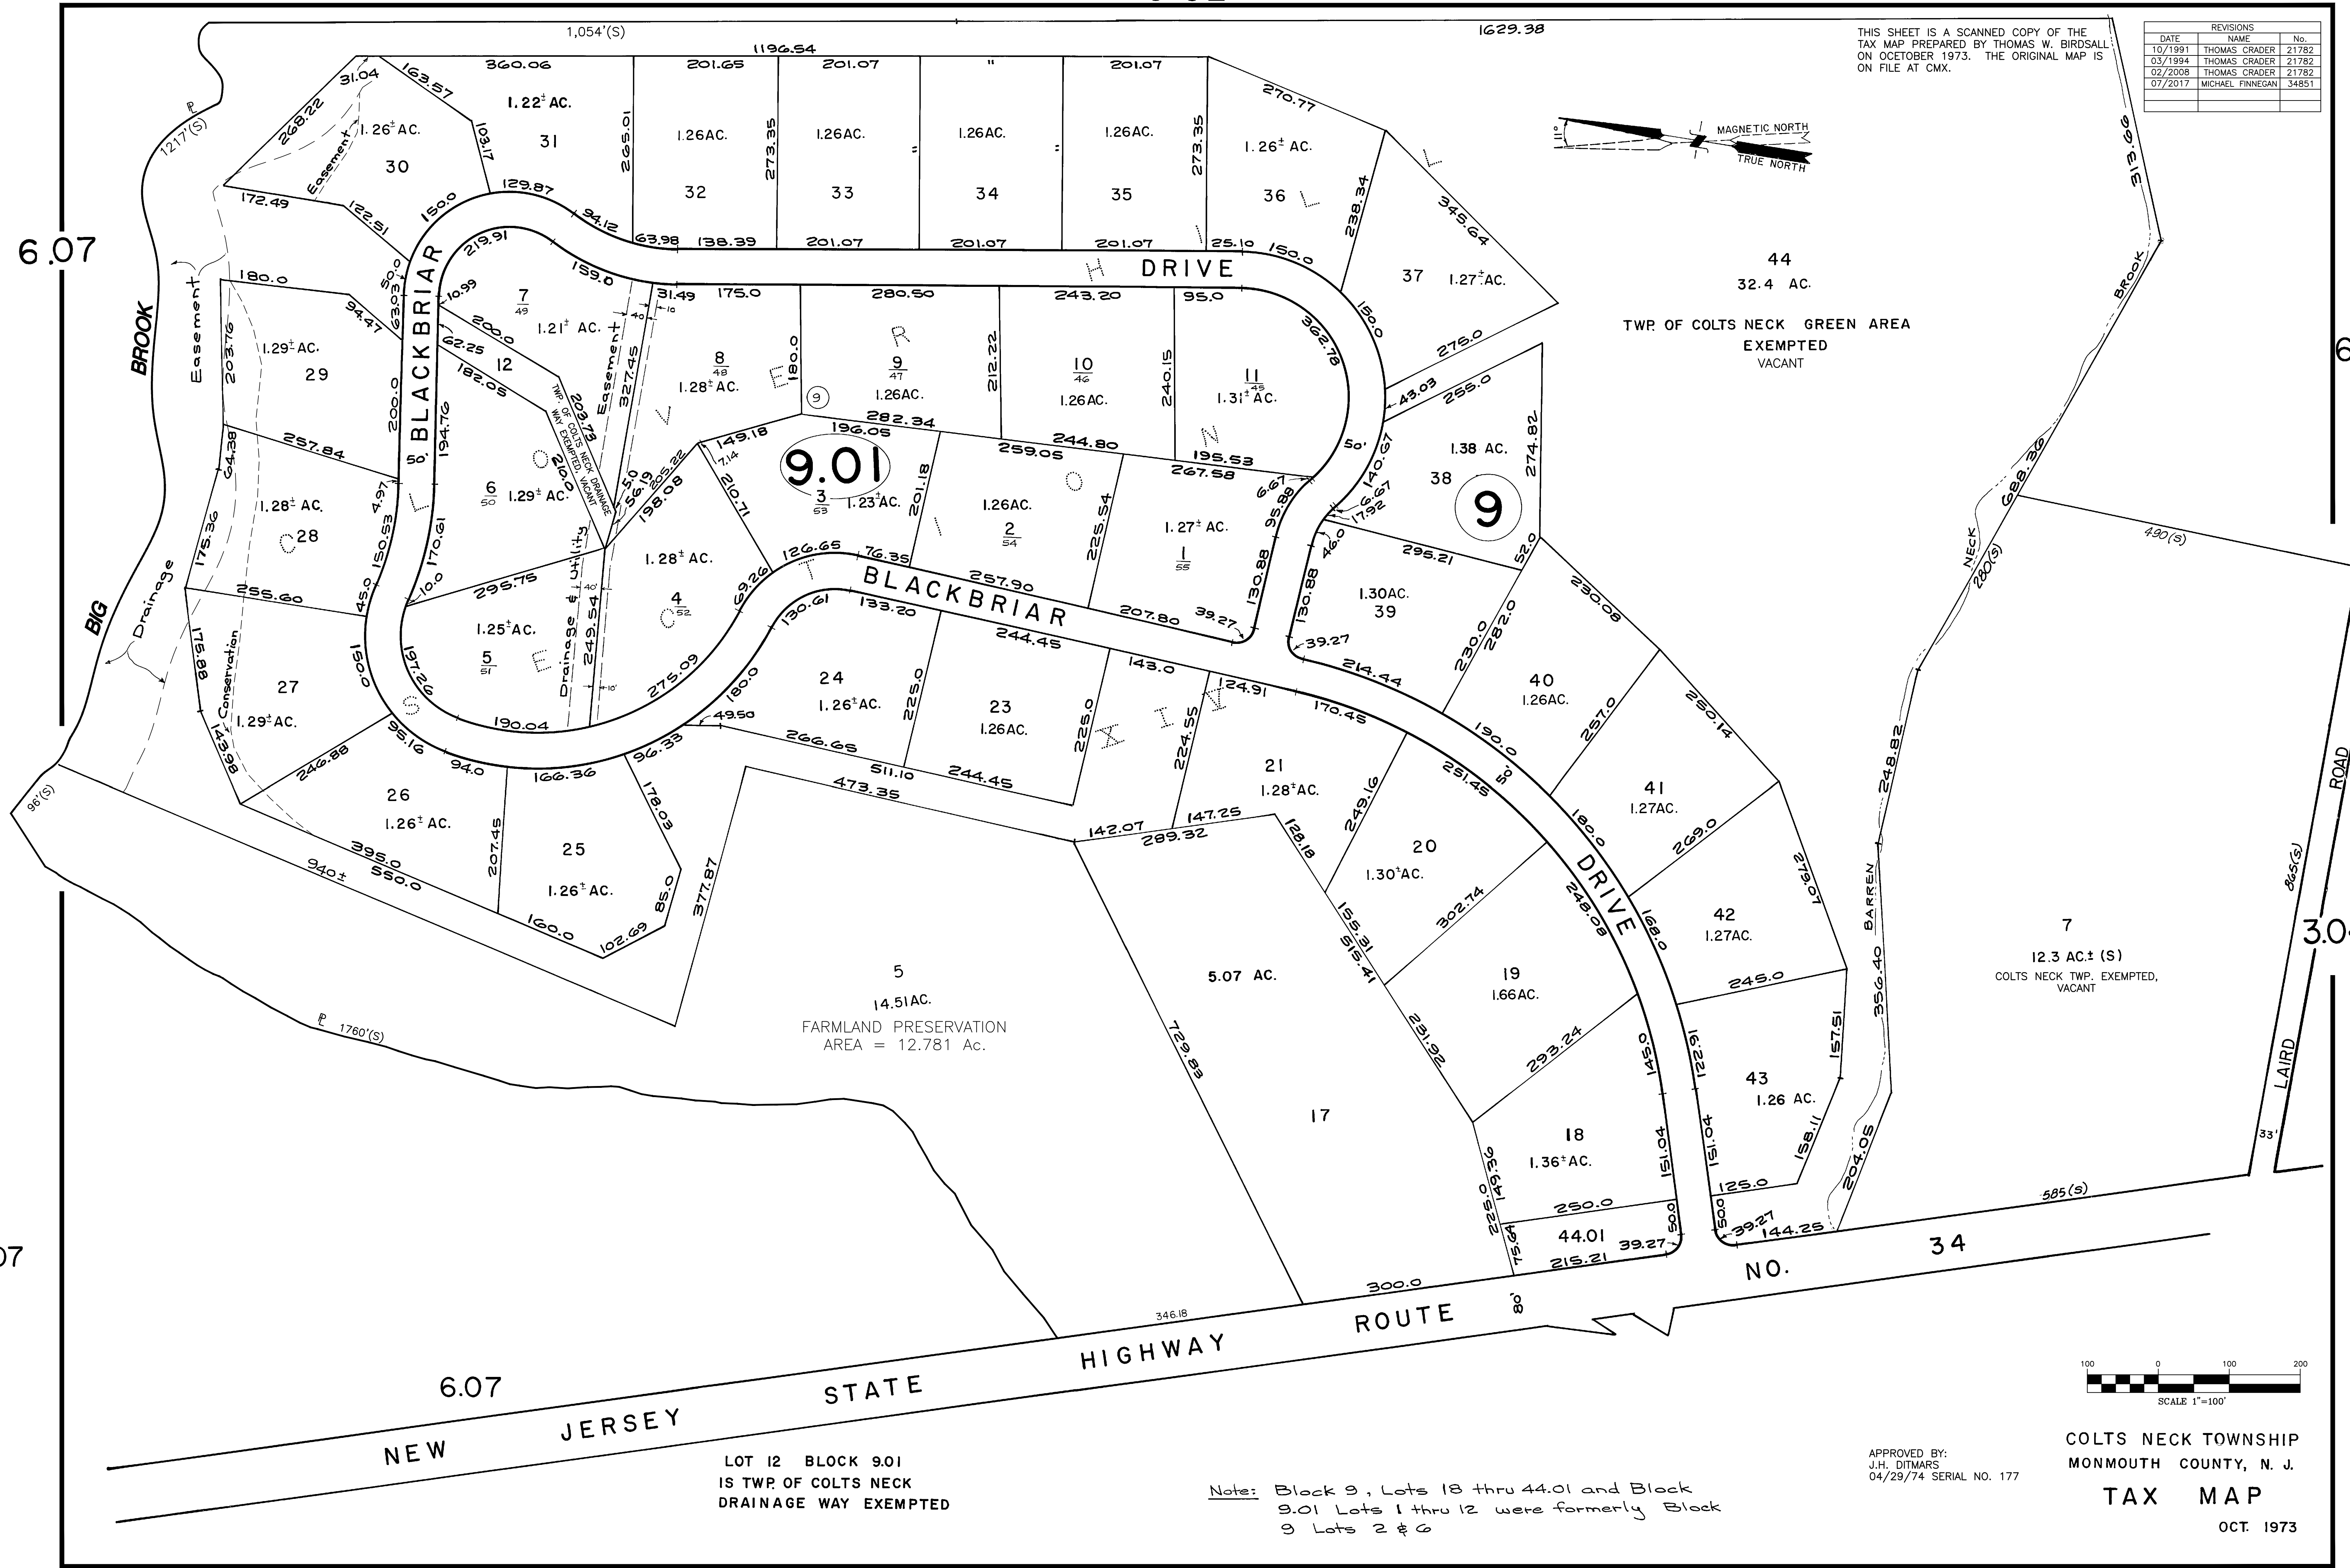

THIS SHEET IS A SCANNED COPY OF THE TAX MAP PREPARED BY THOMAS W. BIRDSALL ON OCTOBER 1973. THE ORIGINAL MAP IS ON FILE AT CMX.

REVISIONS		
DATE	NAME	No.
10/1991	THOMAS CRADER	21782
03/1994	THOMAS CRADER	21782
02/2008	THOMAS CRADER	21782
07/2017	MICHAEL FINNEGAN	34851

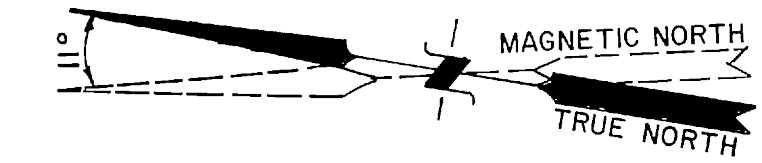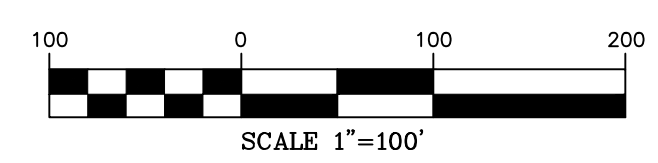

APPROVED BY:
J.H. DITMARS
04/29/74 SERIAL NO. 177

COLTS NECK TOWNSHIP
MONMOUTH COUNTY, N. J.
TAX MAP
OCT. 1973

Note: Block 9, Lots 18 thru 44.01 and Block 9.01 Lots 1 thru 12 were formerly Block 9 Lots 2 & 6

LOT 12 BLOCK 9.01
IS TWP. OF COLTS NECK
DRAINAGE WAY EXEMPTED

5
14.51 AC.
FARMLAND PRESERVATION
AREA = 12.781 Ac.

44
32.4 AC.
TWP. OF COLTS NECK GREEN AREA
EXEMPTED
VACANT

7
12.3 AC± (S)
COLTS NECK TWP. EXEMPTED,
VACANT


Note: Block 9, Lots 56 thru 75 were formerly Block 9, part of Lot 11

THIS SHEET IS A SCANNED COPY OF THE TAX MAP PREPARED BY BIRDSALL, GERKEN AND DOLAN P.A., OCTOBER 1973 THE ORIGINAL MAP IS ON FILE AT CMX.

REVISIONS		
DATE	NAME	No.
10/1991	THOMAS CRADER	21782
03/1994	THOMAS CRADER	21782
02/2008	THOMAS CRADER	21782
07/2017	MICHAEL FINNEGAN	34851





6

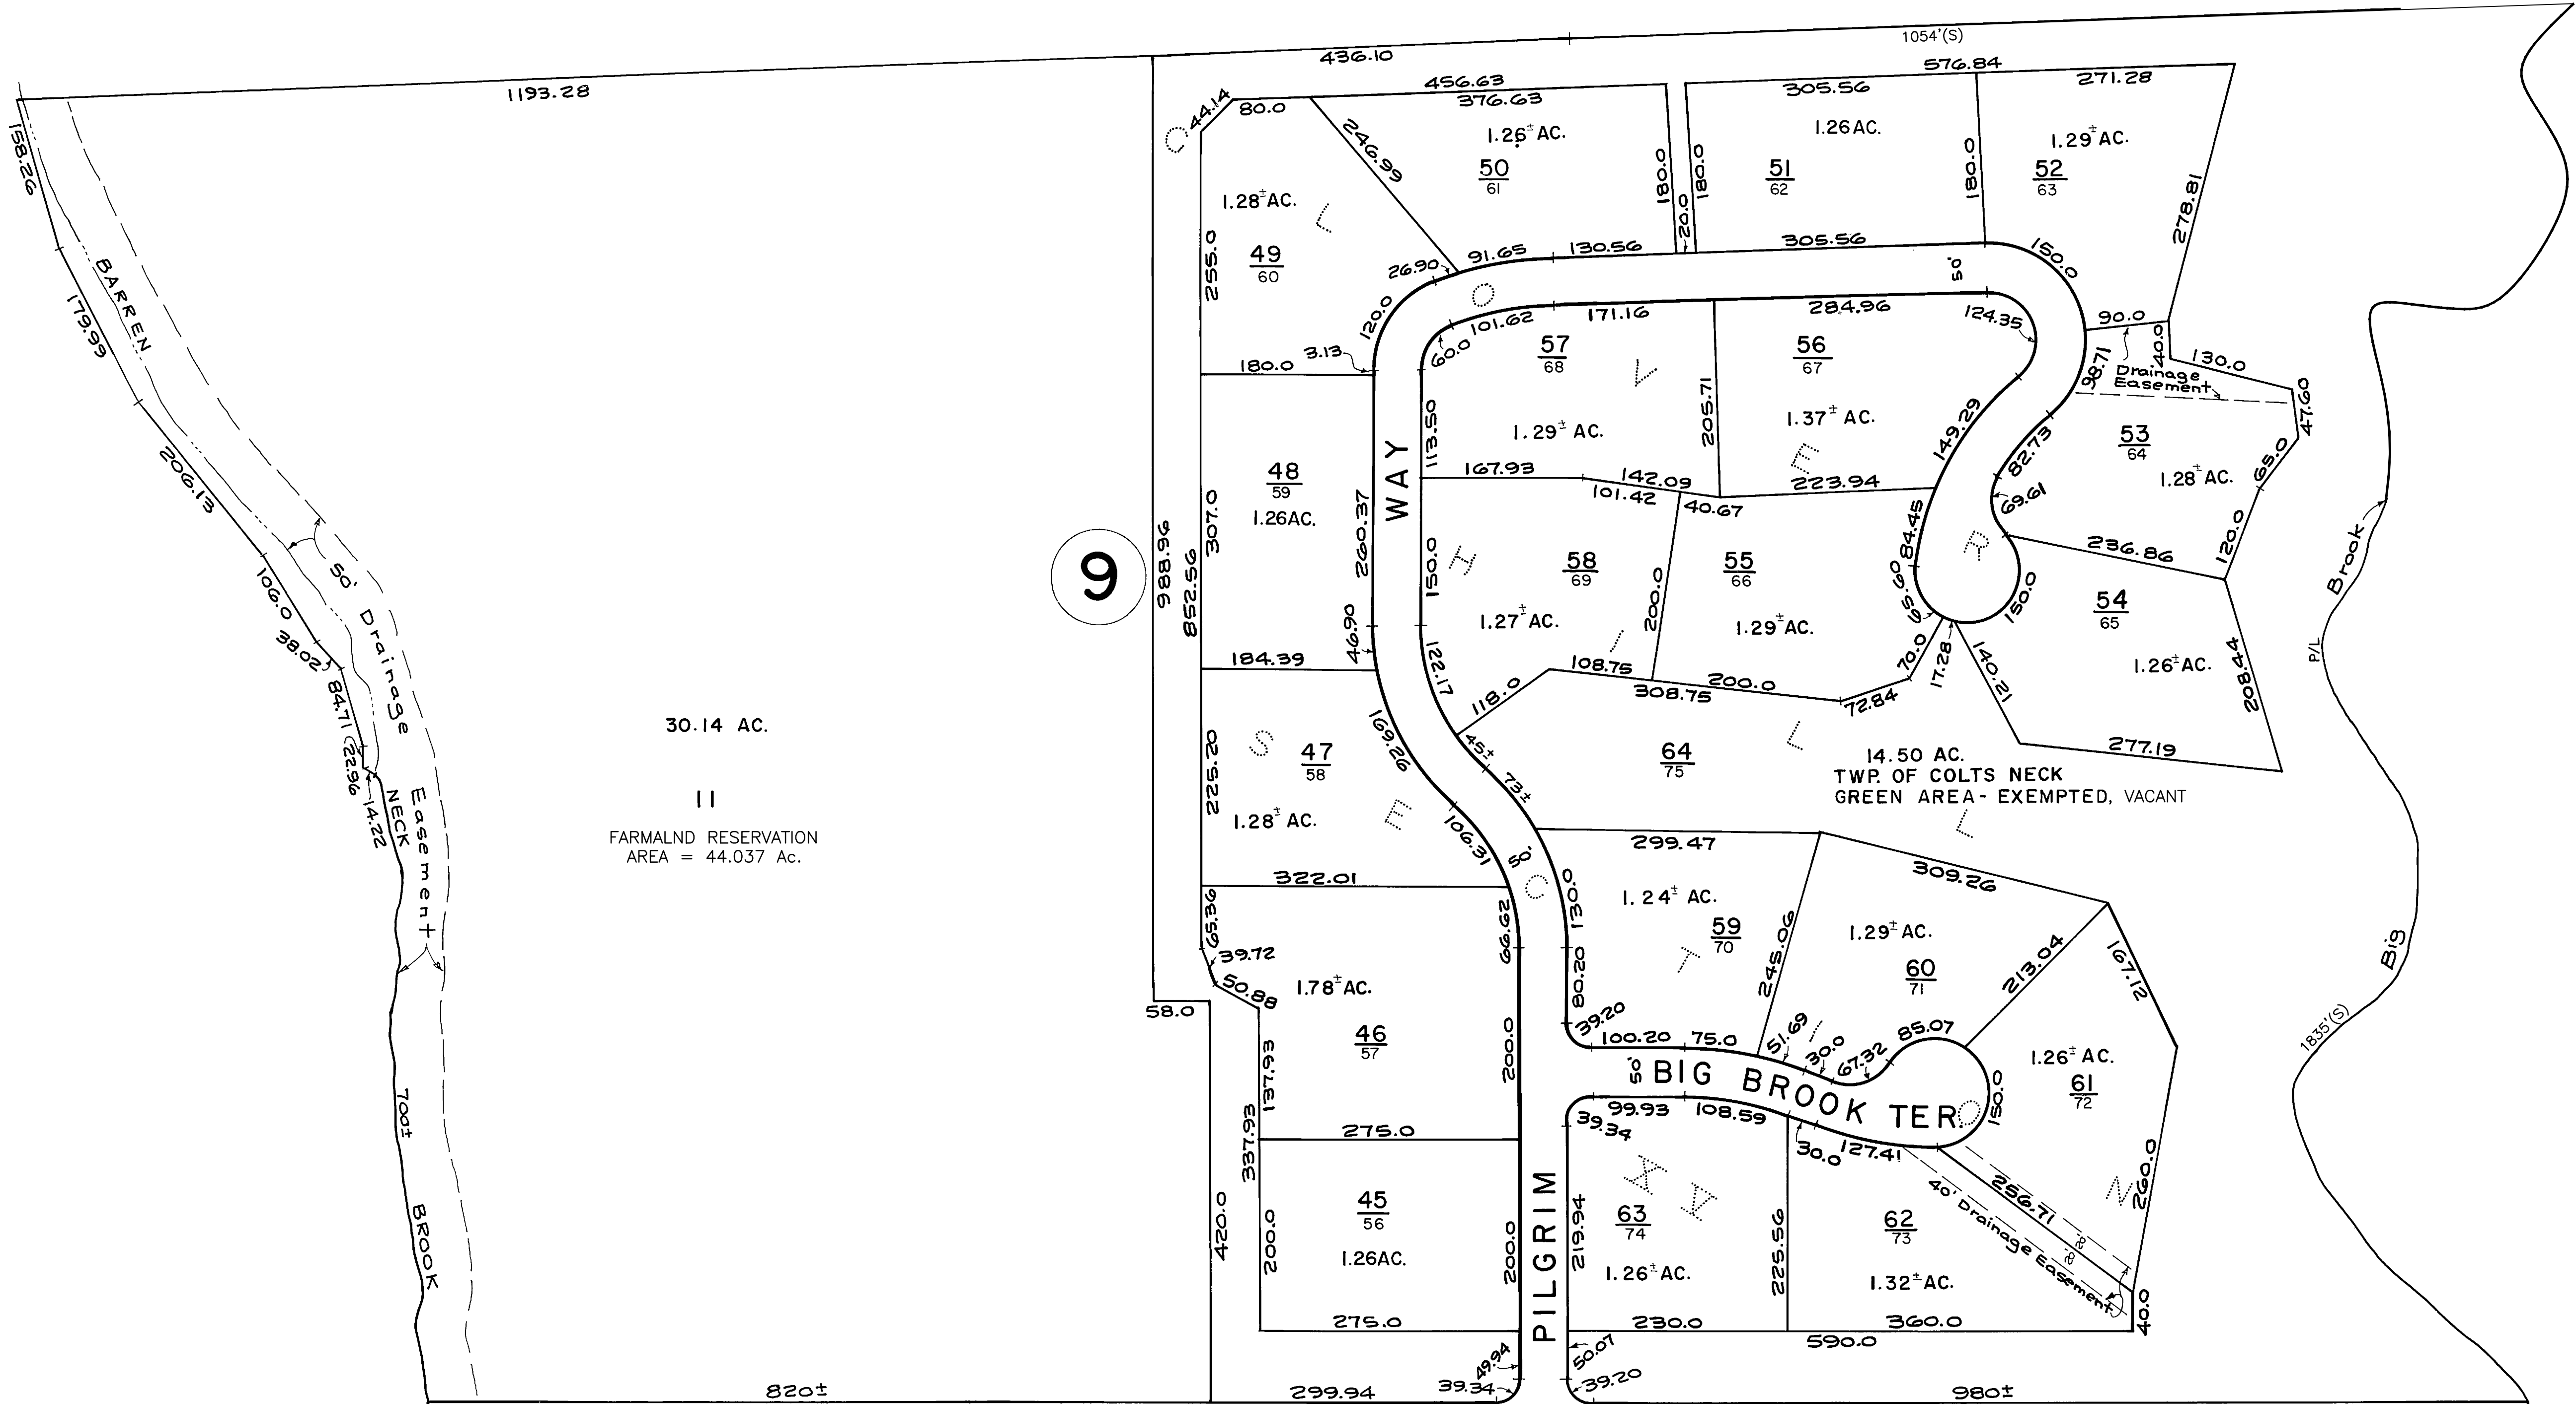


THIS SHEET IS A SCANNED COPY OF THE
TAX MAP PREPARED BY BAY POINTE
ENGINEERING ASSOC., INC. ON JULY 1, 1999.
THE ORIGINAL MAP IS ON FILE AT CMX.

REVISIONS		
DATE	NAME	No.
02/2008	THOMAS CRADER	21782
07/2017	MICHAEL FINNEGAN	34851

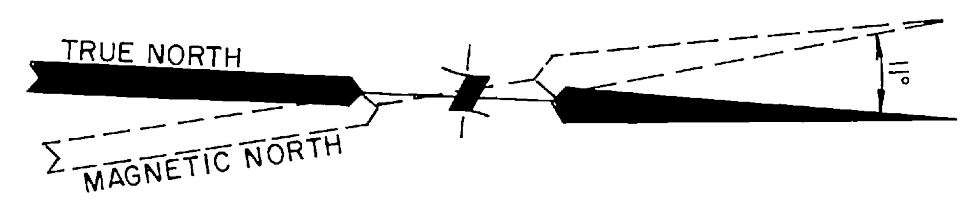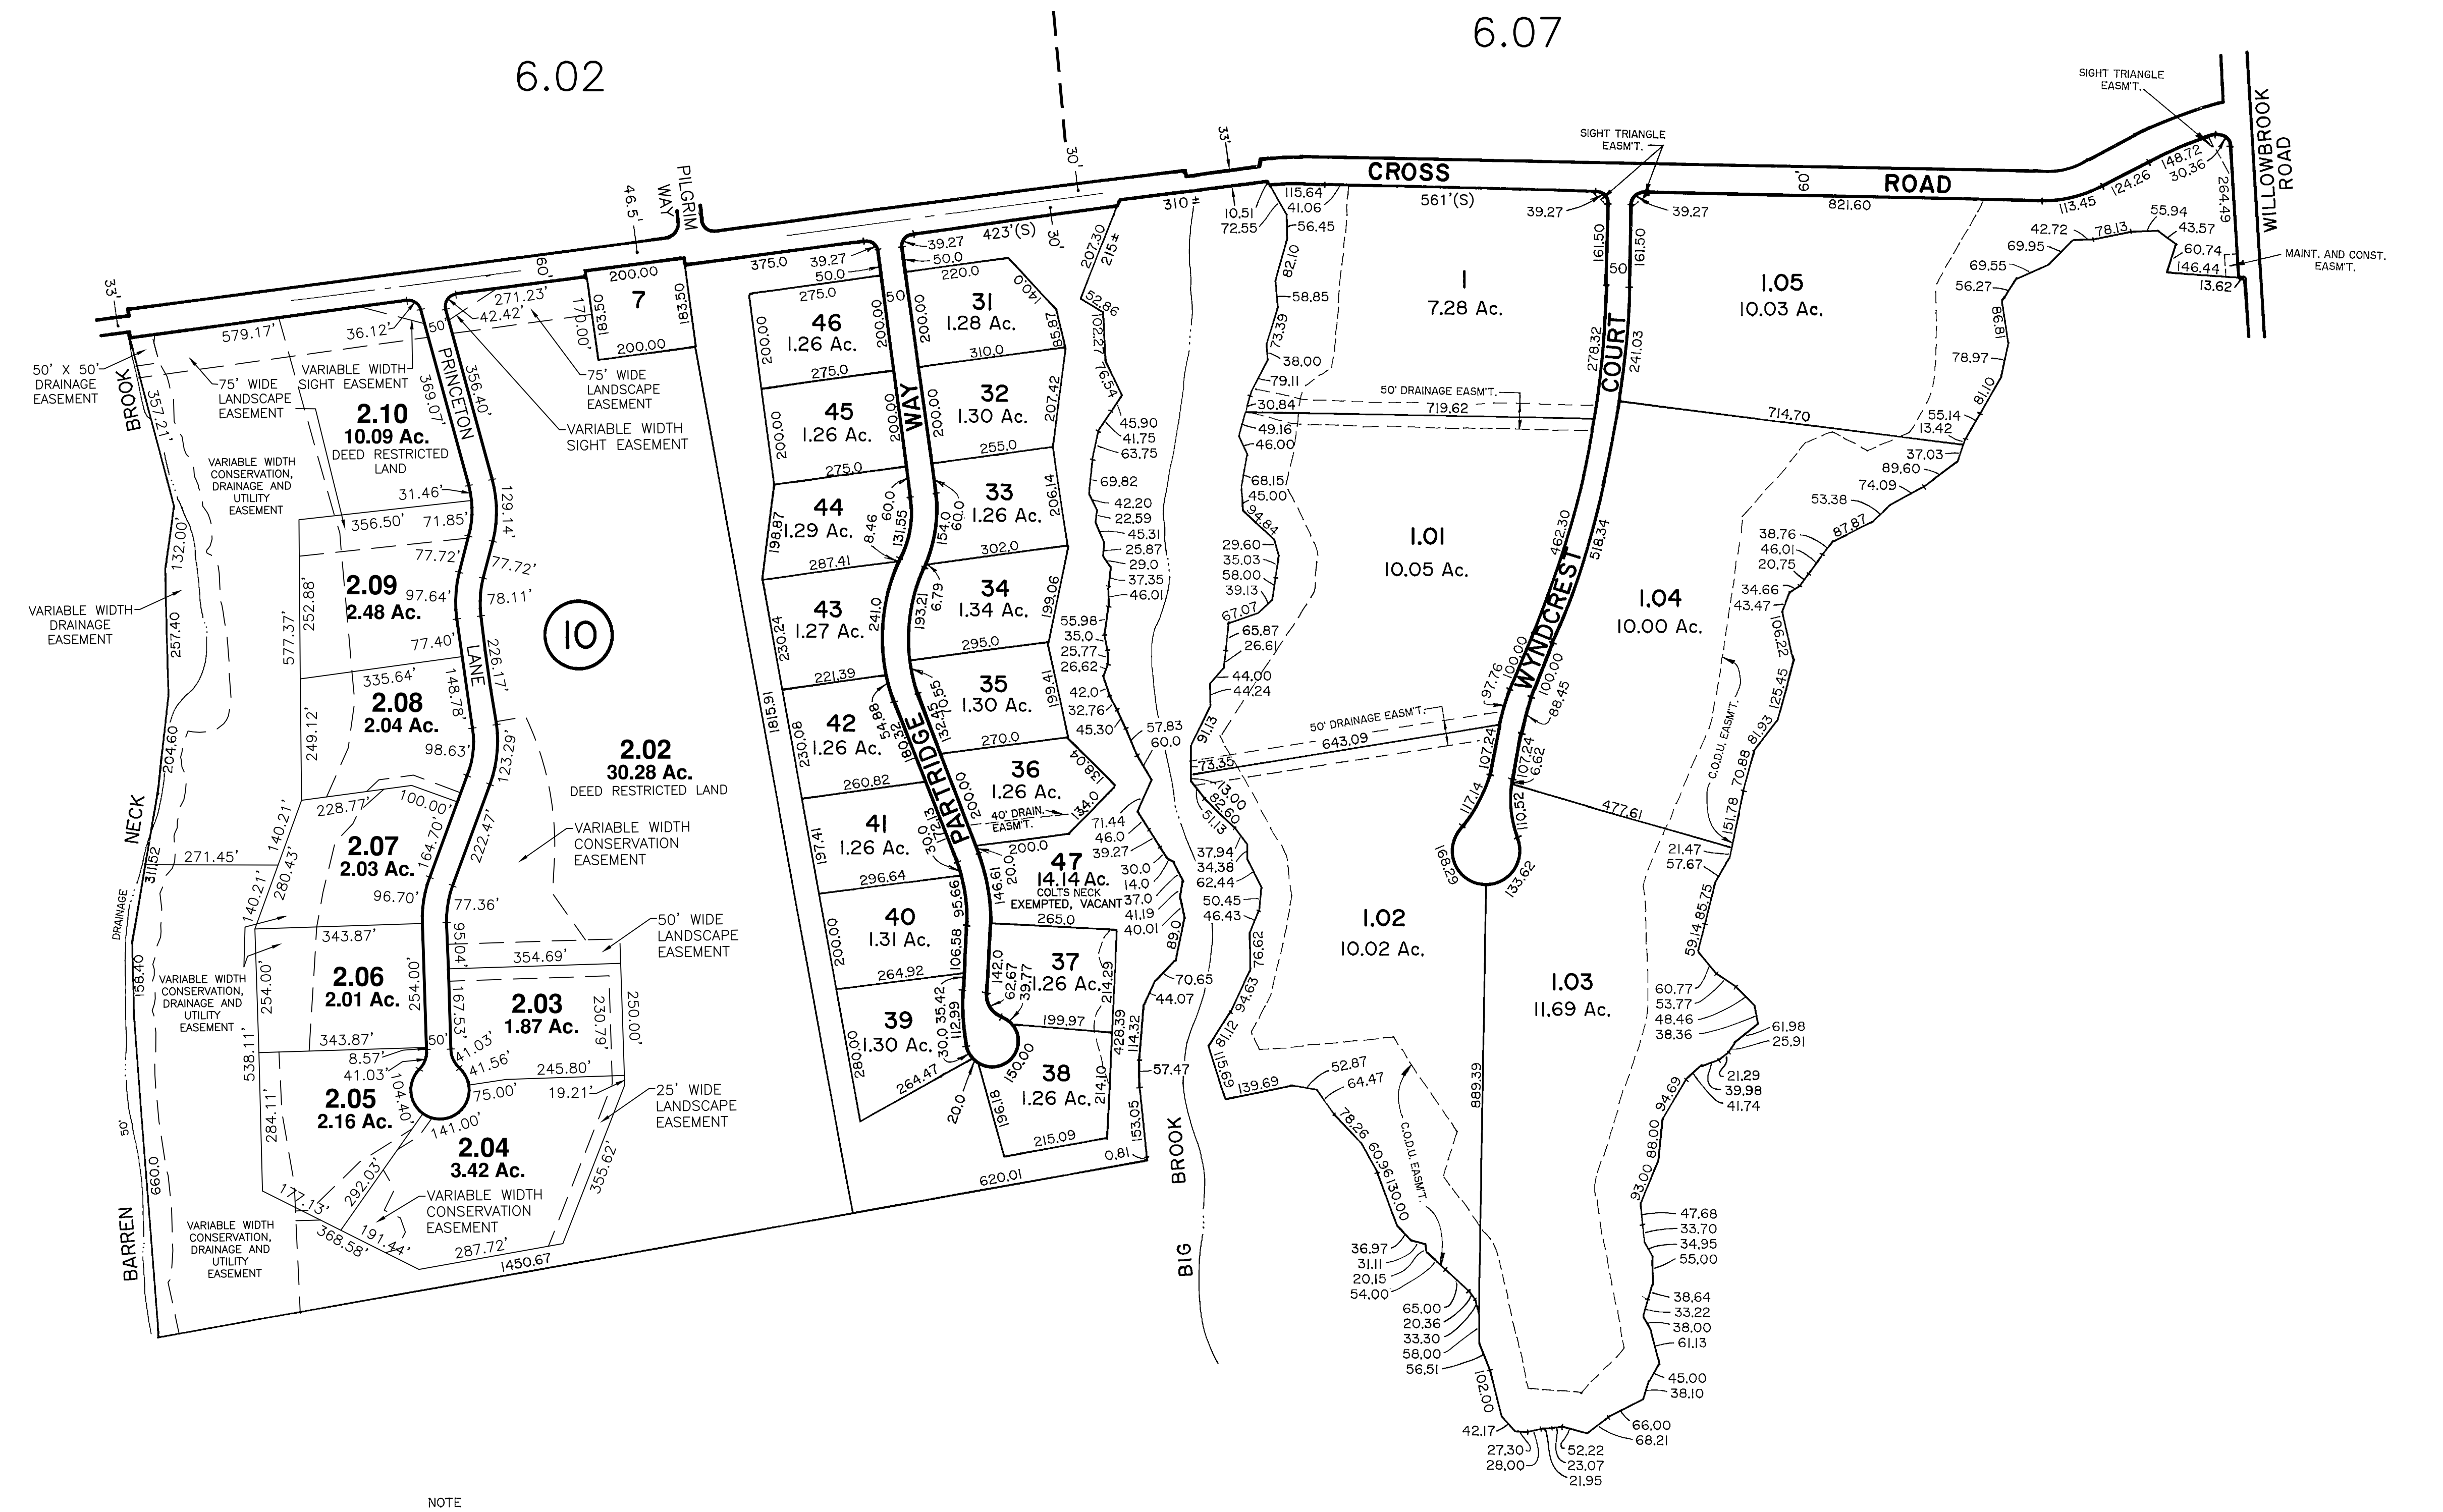



NOTE
C.O.D.U. EASMT. IS CONSERVATION,
OPEN SPACE AND DRAINAGE, UTILITY
EASEMENT TO THE TWP. OF COLTS NECK

TAX MAP
TOWNSHIP OF COLTS NECK
MONMOUTH COUNTY, N.J.
SCALE 1"=200' JULY 1, 1999
BAY POINTE ENGINEERING ASSOC., INC.
304 HAWTHORNE AVENUE
POINT PLEASANT BEACH, N.J. 08742
THOMAS CRADER L.S. LIC. NO. 21782

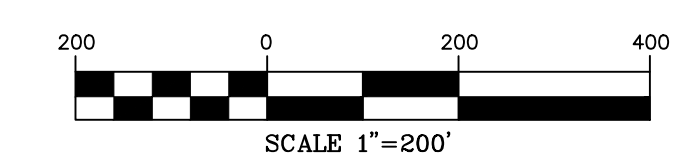

THIS SHEET IS A SCANNED COPY OF THE
TAX MAP PREPARED BY THOMAS W. BIRDSALL
ON AUGUST 1982. THE ORIGINAL MAP IS
ON FILE AT CMX.

REVISIONS		
DATE	NAME	No.
04/1994	THOMAS CRADER	21782
02/2008	THOMAS CRADER	21782

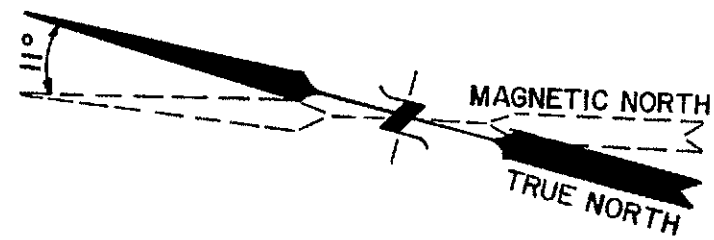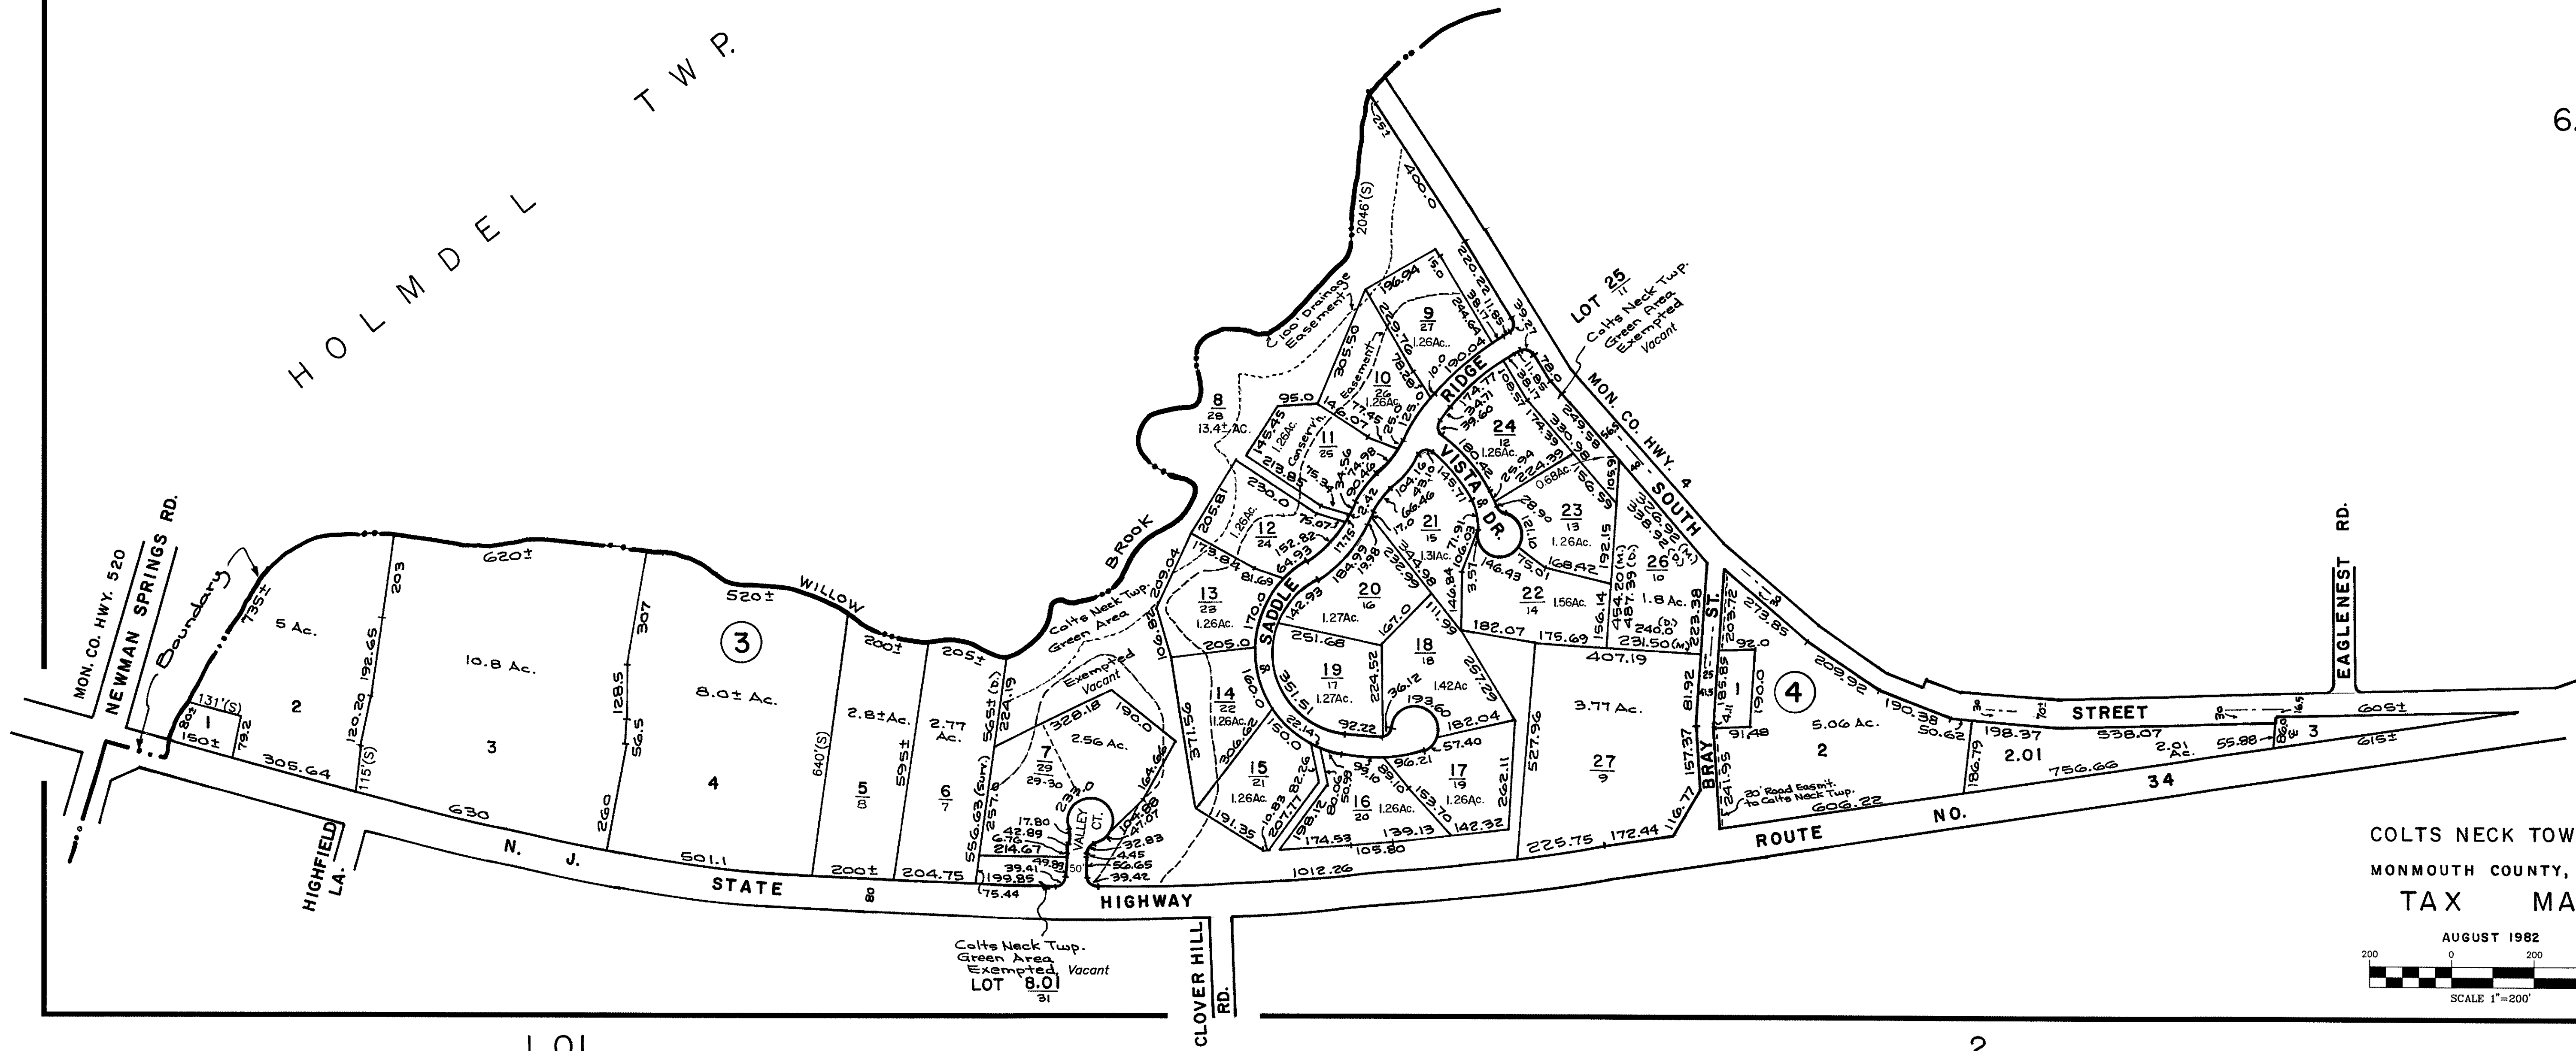

THIS SHEET IS A SCANNED COPY OF THE
TAX MAP PREPARED BY THOMAS W. BIRDSALL
ON OCTOBER 1978. THE ORIGINAL MAP IS
ON FILE AT CMX.

REVISIONS		
DATE	NAME	No.
01/1990	THOMAS CRADER	21782
03/1994	THOMAS CRADER	21782
02/2008	THOMAS CRADER	21782

THOMAS W. BIRDSALL
Township Engineer

6

6



7.02

10.02

6.05


M I D D L E T O W N

T O W N S H I P

THIS SHEET IS A SCANNED COPY OF THE
TAX MAP PREPARED BY THOMAS W. BIRDSALL
ON OCTOBER 1978. THE ORIGINAL MAP IS
ON FILE AT CMX.

REVISIONS		
DATE	NAME	No.
04/1994	THOMAS CRADER	21782
02/2008	THOMAS CRADER	21782


THOMAS W. BIRDSALL
Township Engineer

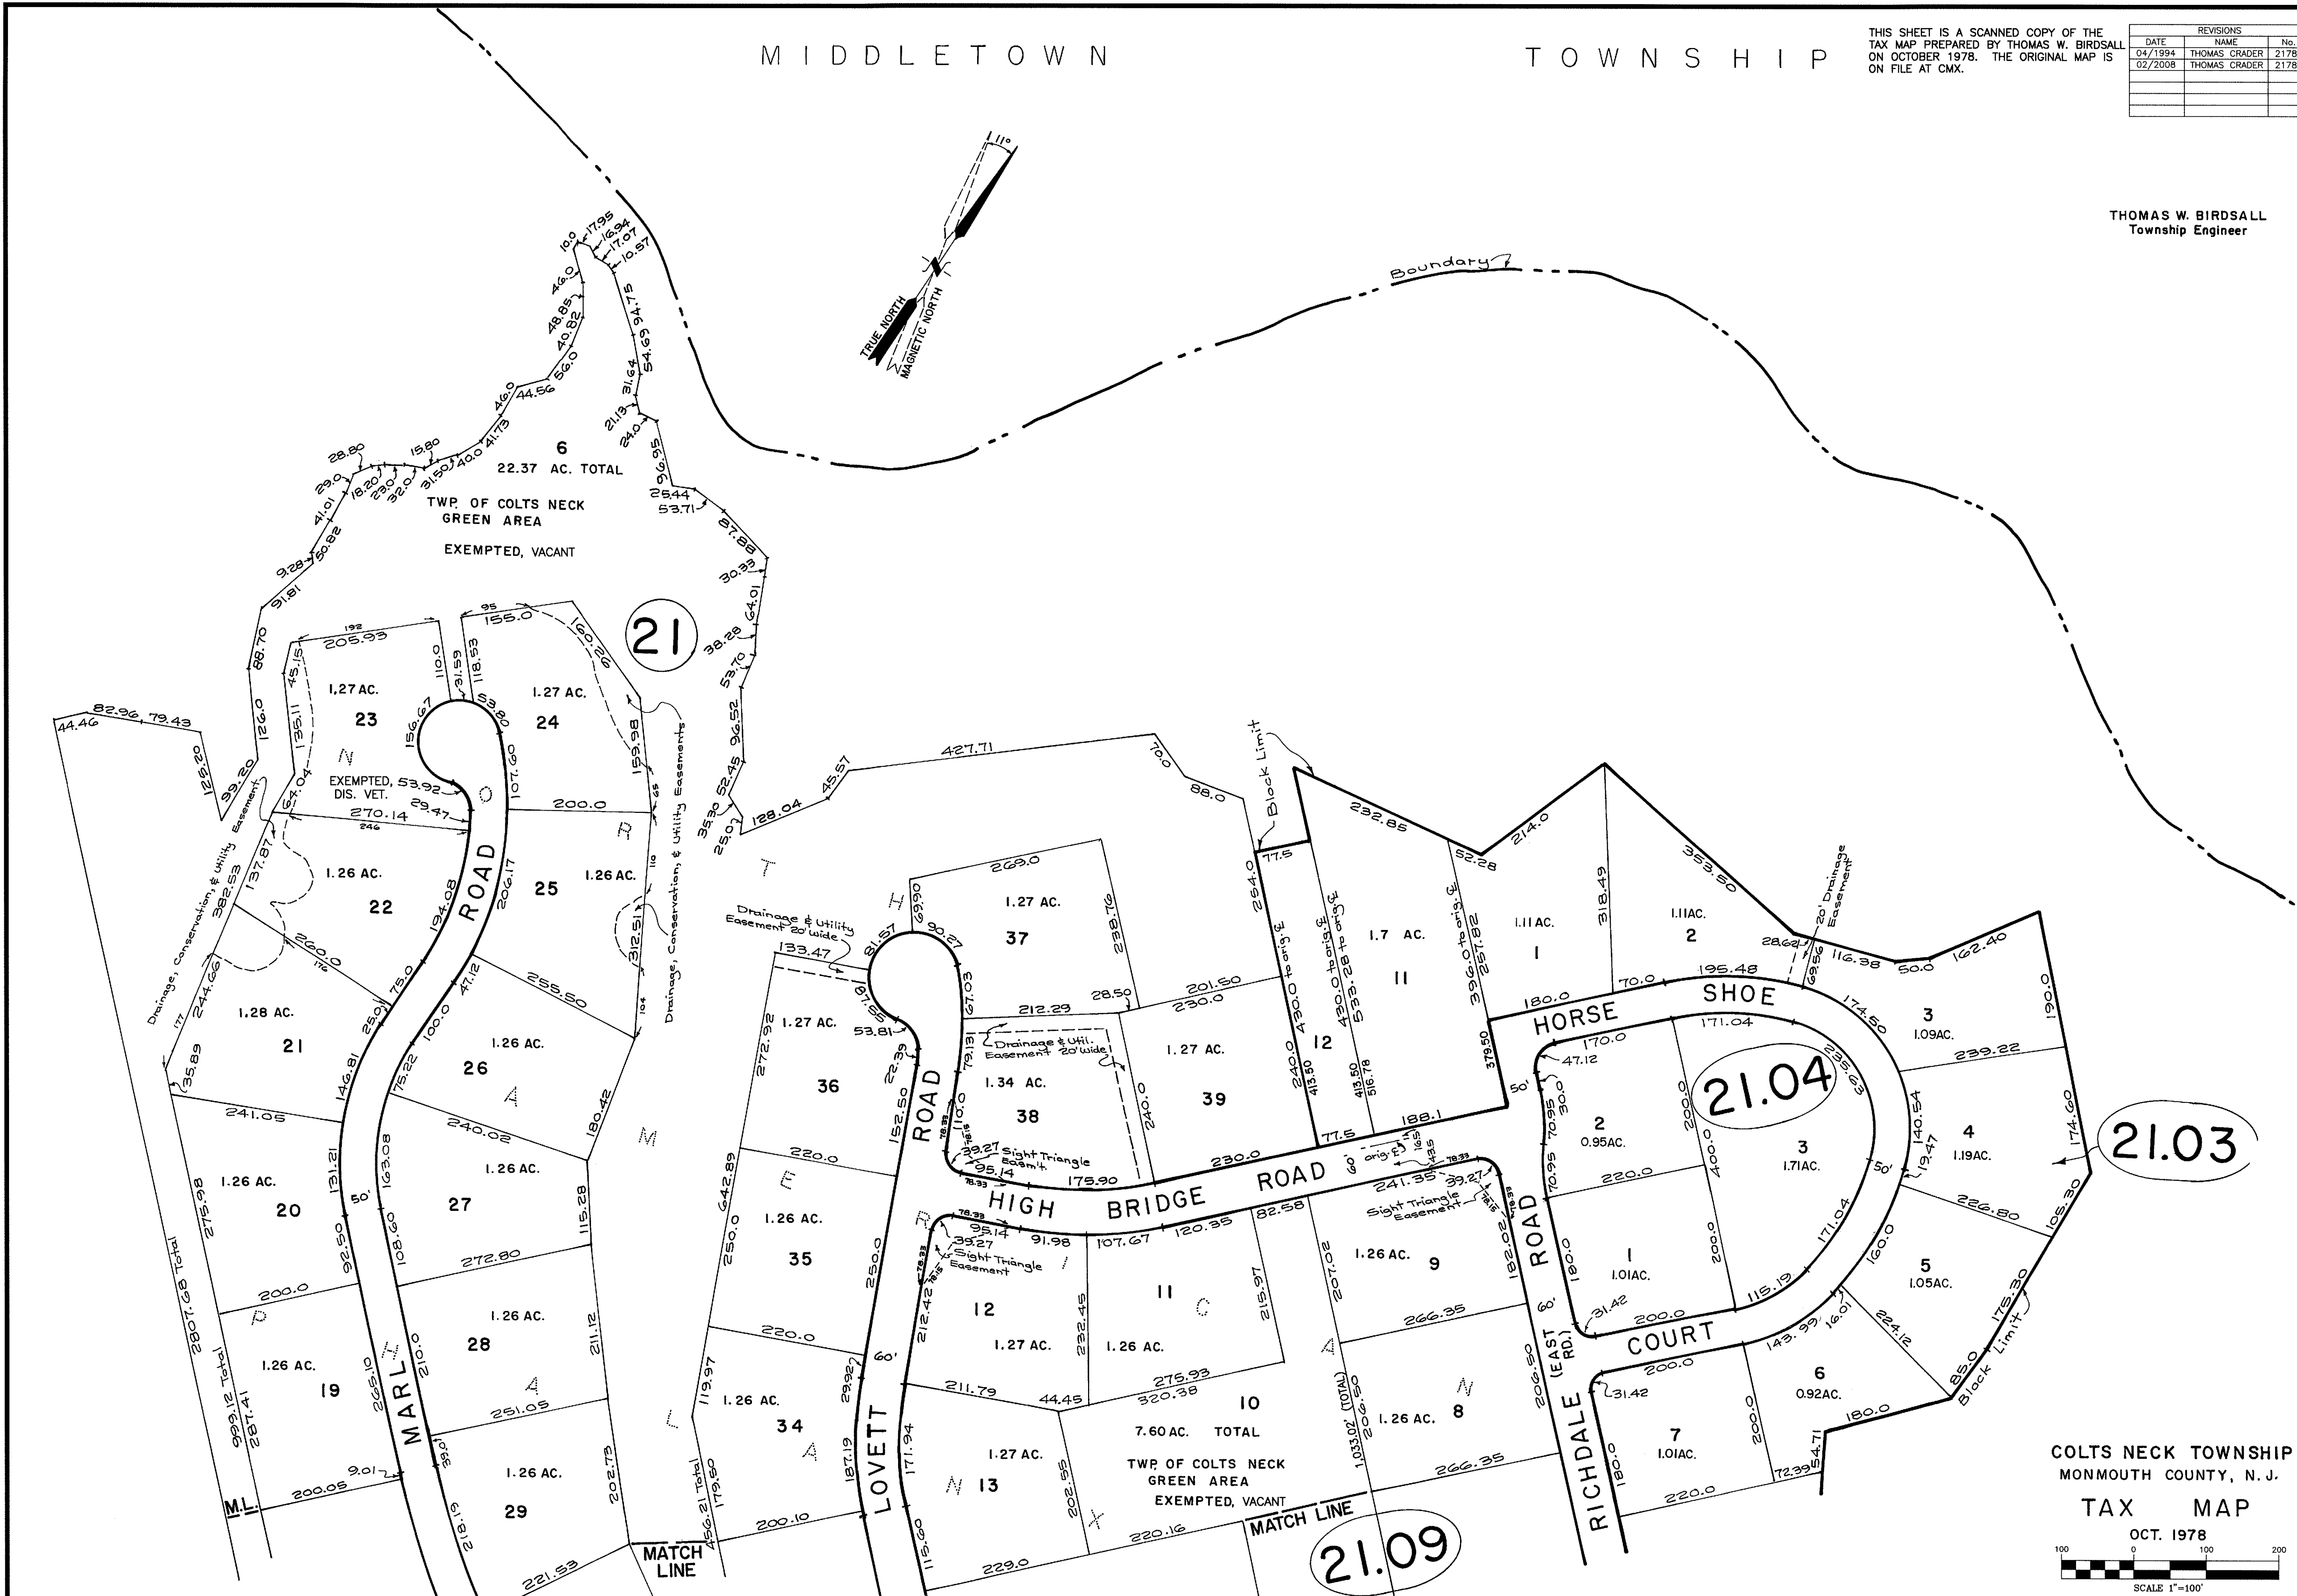

COLTS NECK TOWNSHIP
MONMOUTH COUNTY, N.J.
TAX MAP
OCT. 1978
SCALE 1"=100'

REVISIONS		
DATE	NAME	No.
03/1999	THOMAS CRADER	21782
10/2005	THOMAS CRADER	21782
02/2008	THOMAS CRADER	21782

THIS SHEET IS A SCANNED COPY OF THE TAX MAP PREPARED BY THOMAS W. BIRDSALL ON OCTOBER 1979. THE ORIGINAL MAP IS ON FILE AT CMX.


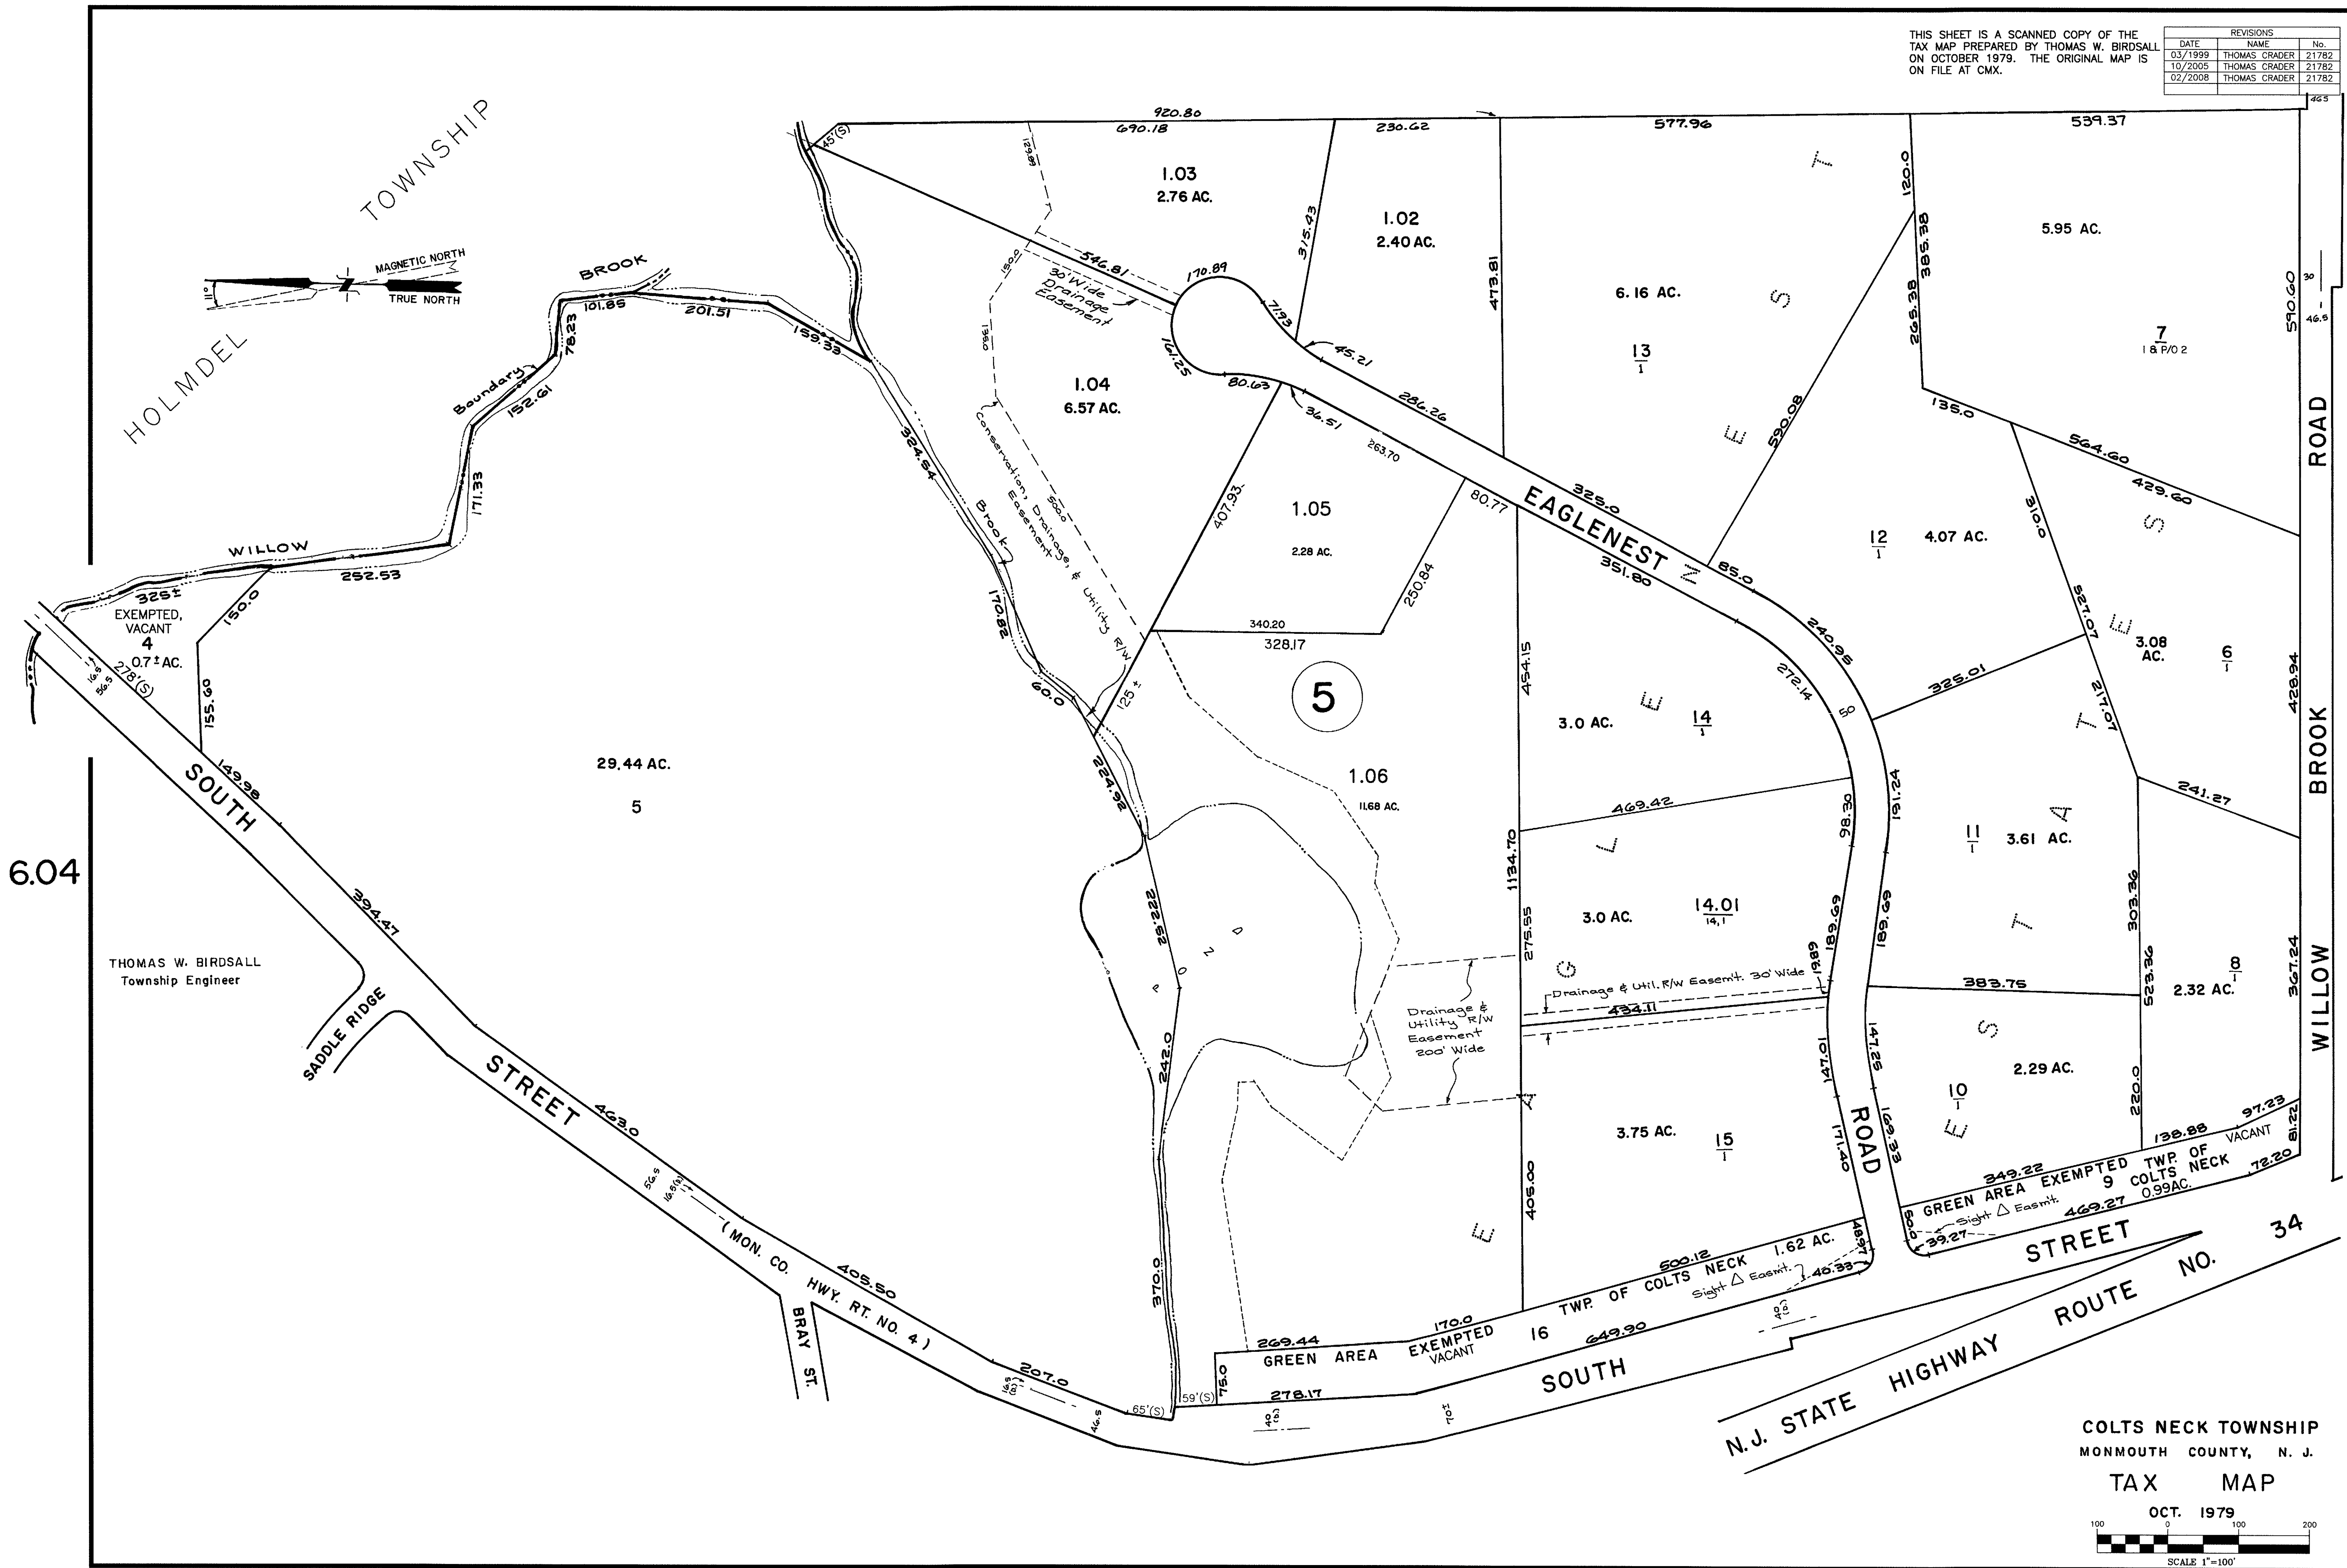


THOMAS W. BIRDSALL
Township Engineer


COLTS NECK TOWNSHIP
MONMOUTH COUNTY, N. J.
TAX MAP
OCT. 1979
SCALE 1"=100'

THIS SHEET IS A SCANNED COPY OF THE
TAX MAP PREPARED BY BIRDSALL, GERKEN
AND DOLAN P.A. ON DECEMBER 1983. THE
ORIGINAL MAP IS ON FILE AT CMX.

REVISIONS		
DATE	NAME	No.
12/1984	THOMAS CRADER	21782
03/1994	THOMAS CRADER	21782
02/2008	THOMAS CRADER	21782

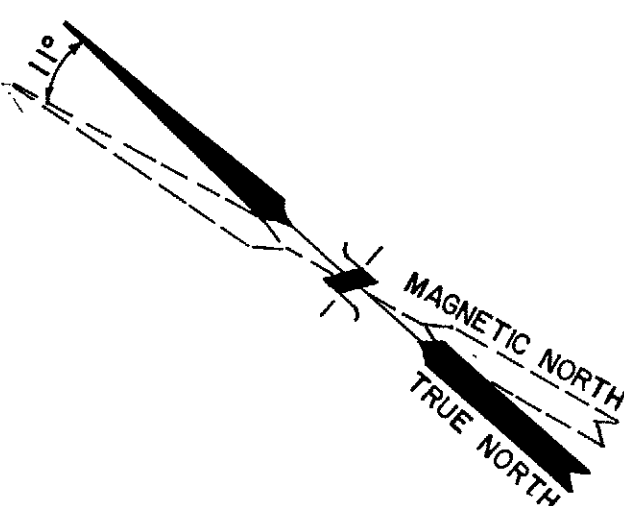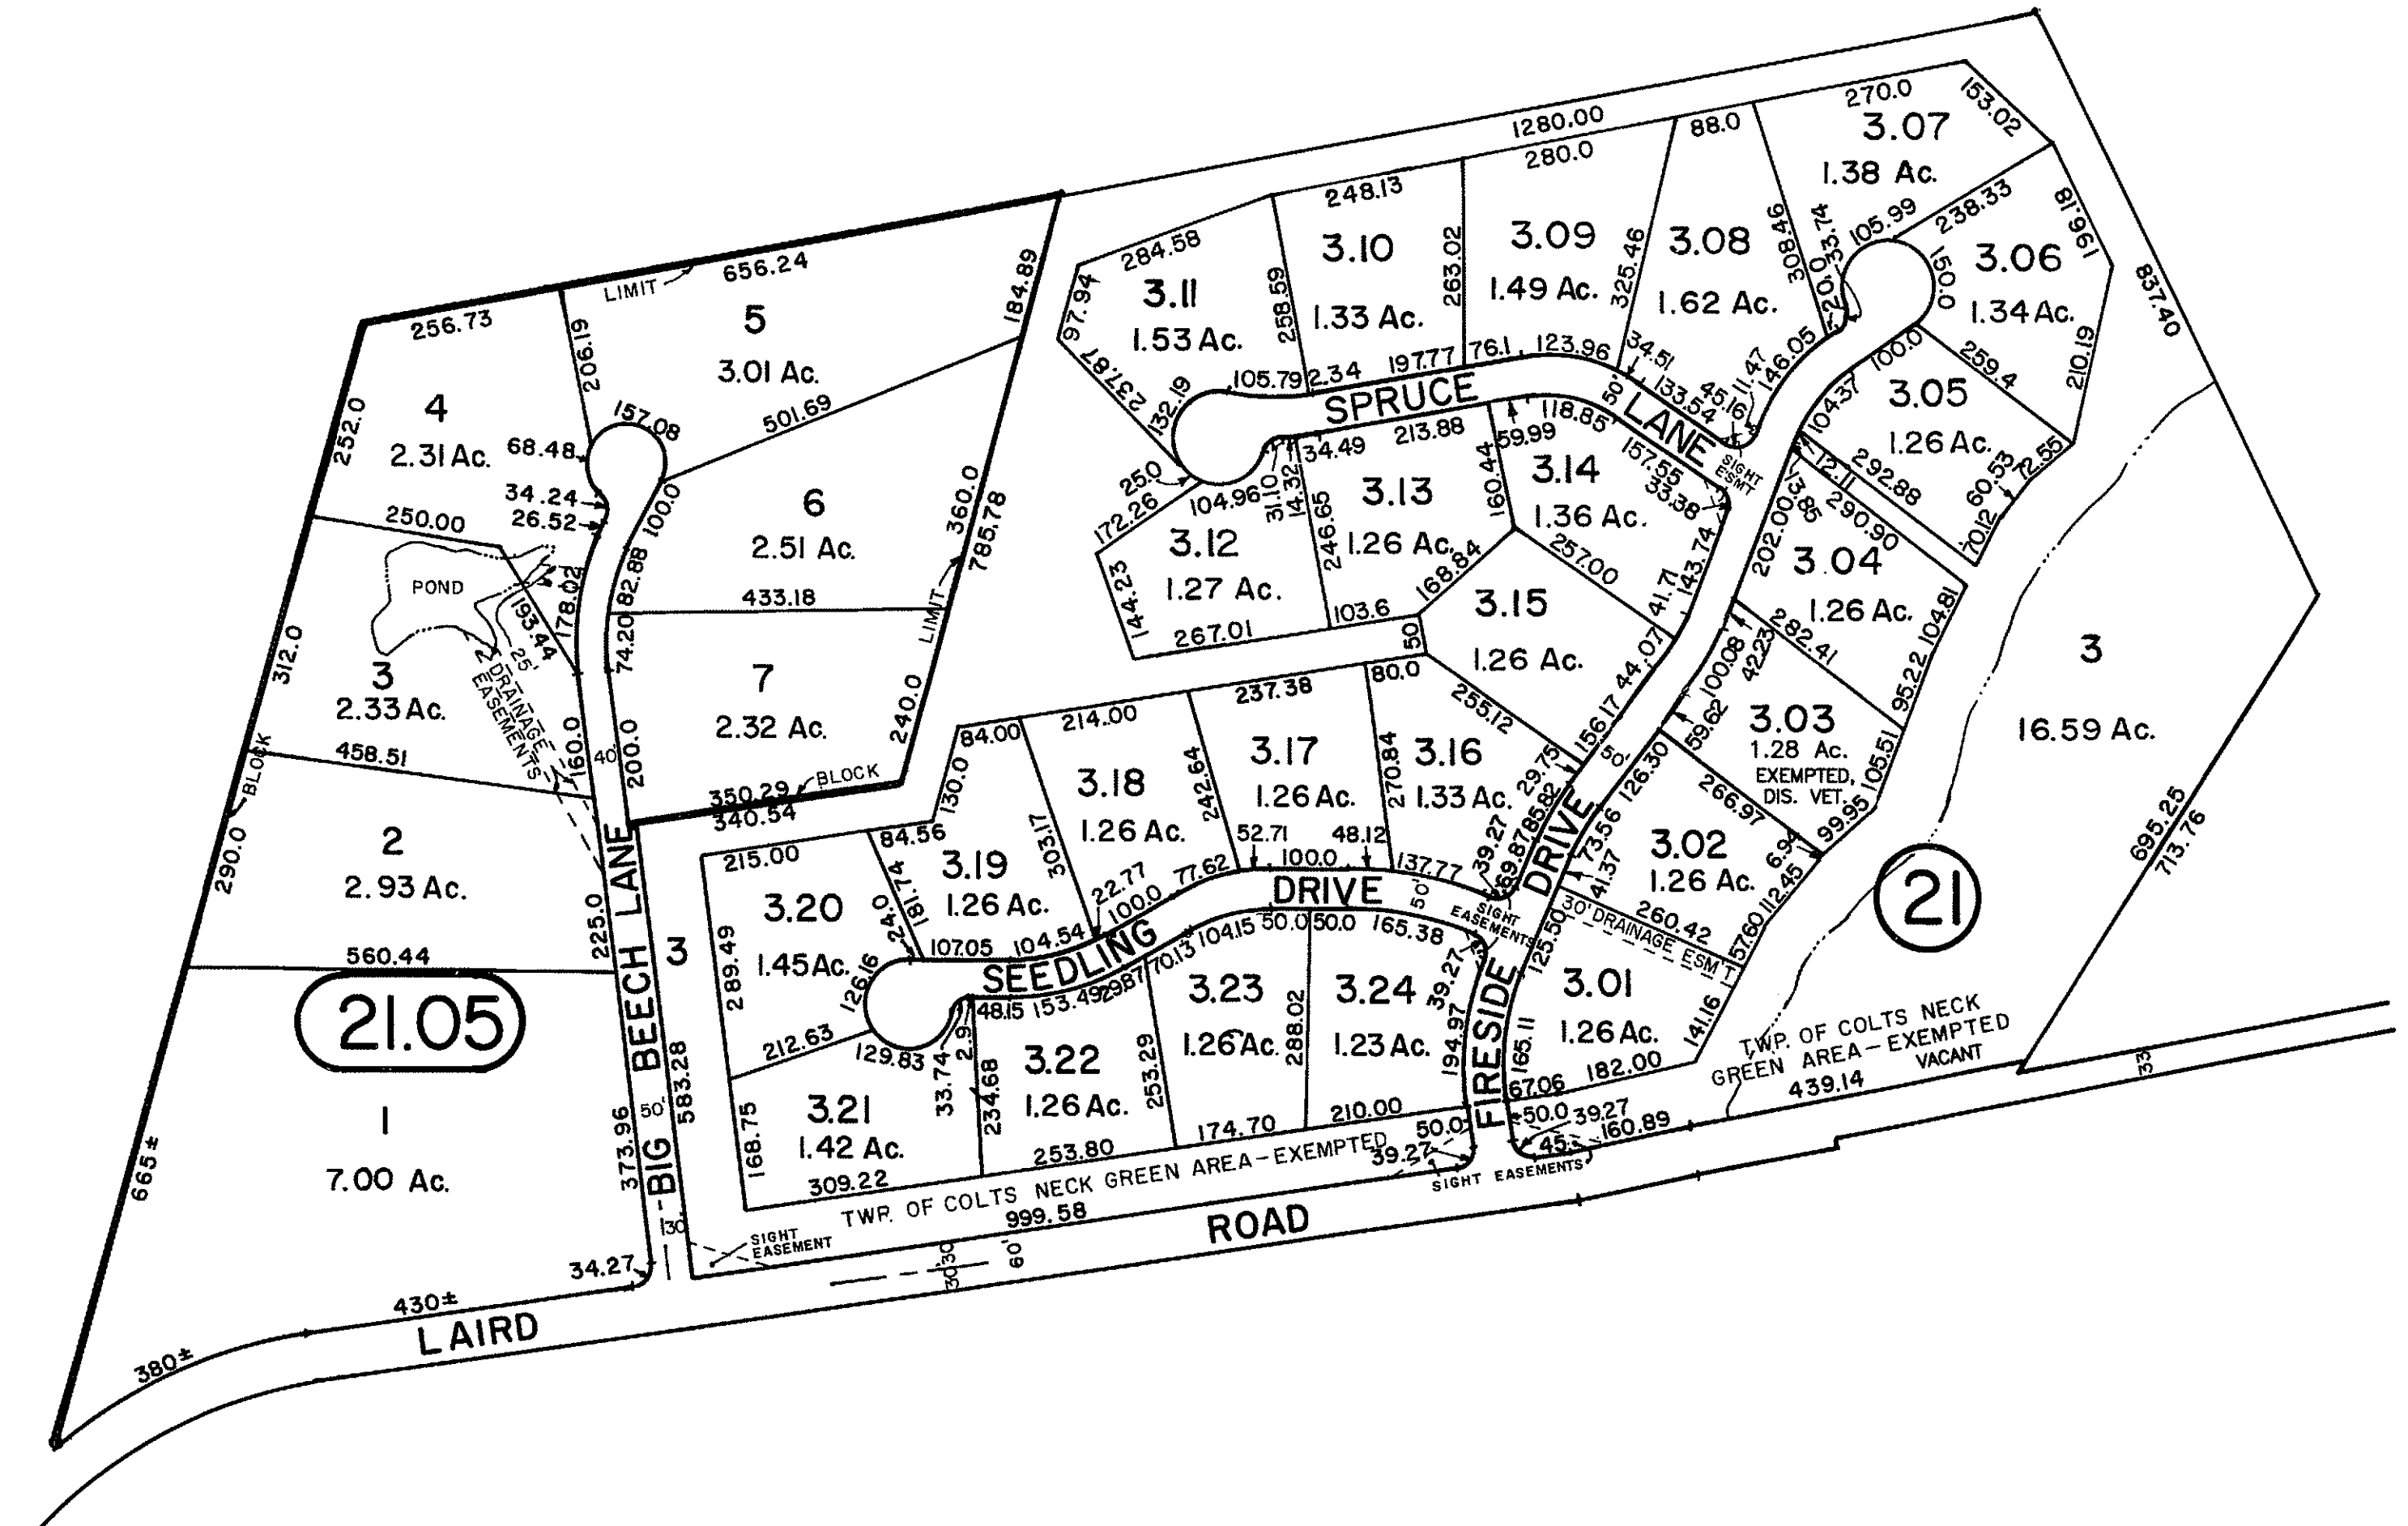

TAX MAP
TOWNSHIP OF COLTS NECK
MONMOUTH COUNTY N.J.
SCALE: 1" = 200' DECEMBER 1983
BIRDSALL, GERKEN, AND DOLAN P.A.
2807 HURLEY POND ROAD, WALL, N.J.
GLENN R. GERKEN P.E. TOWNSHIP ENGINEER
THOMAS W. BIRDSALL P.E. & L.S. Lic. No. 9770

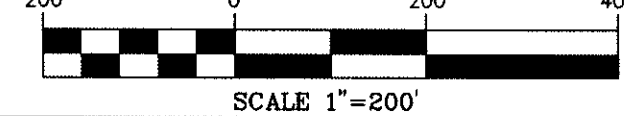

REVISIONS		
DATE	NAME	No.
02/1999	THOMAS CRADER	21782
10/2001	THOMAS CRADER	21782
02/2008	THOMAS CRADER	21782
07/2017	MICHAEL FINNEGAN	34851
12/2018	MICHAEL FINNEGAN	34851

THIS SHEET IS A SCANNED COPY OF THE TAX MAP PREPARED BY TRENTON ENGINEERING CO. ON NOVEMBER 1955. THE ORIGINAL MAP IS ON FILE AT CMX.


MONMOUTH COUNTY EXEMPTED, FARM 14
74.37 Ac.

MONMOUTH COUNTY EXEMPTED, REC. CTR. 13
44.5 Acres


MONMOUTH COUNTY EXEMPTED, FARM 34
69.05 Ac. (Total)


MONMOUTH COUNTY EXEMPTED, REC. CTR. 32
82.01 Ac.

APPROVED BY:
C.E. BARNES
12/5/55 SERIAL NO. 177

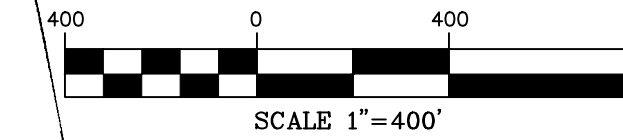



COLTS NECK TOWNSHIP
MONMOUTH COUNTY, N.J.
SCALE: 1"=400' NOV. 1955
TRENTON ENGINEERING CO.
TRENTON, N.J.
REVISED 1956

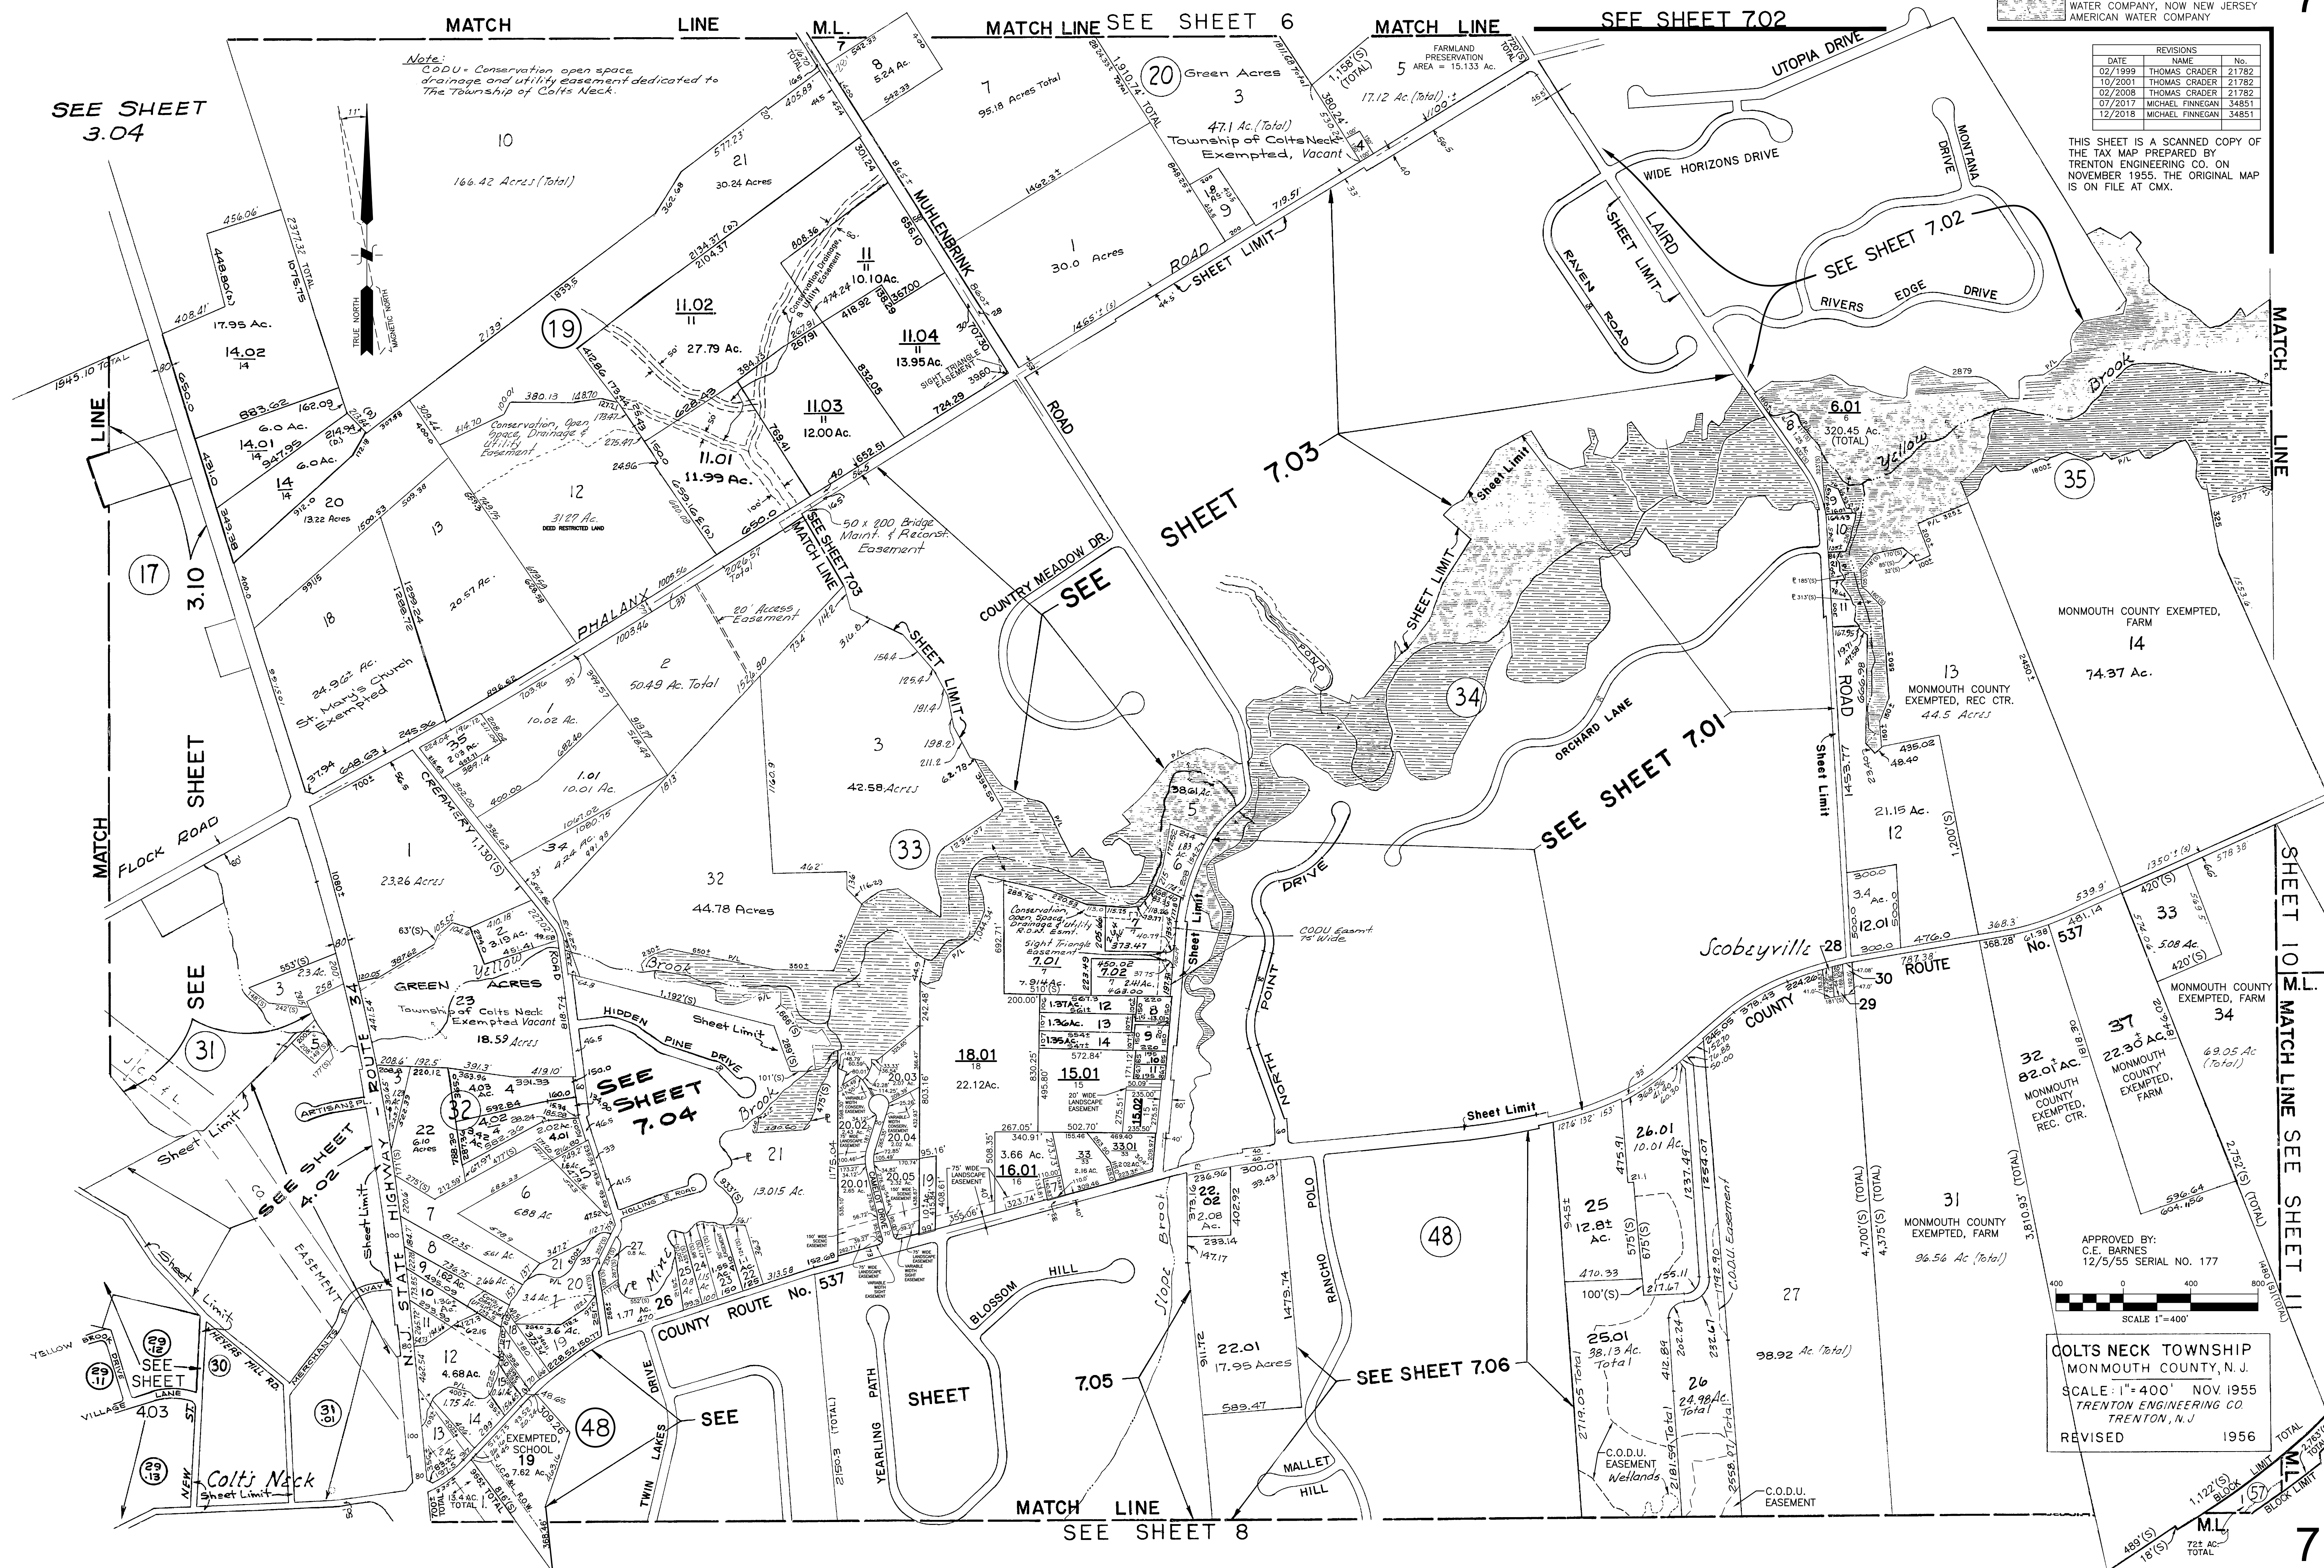

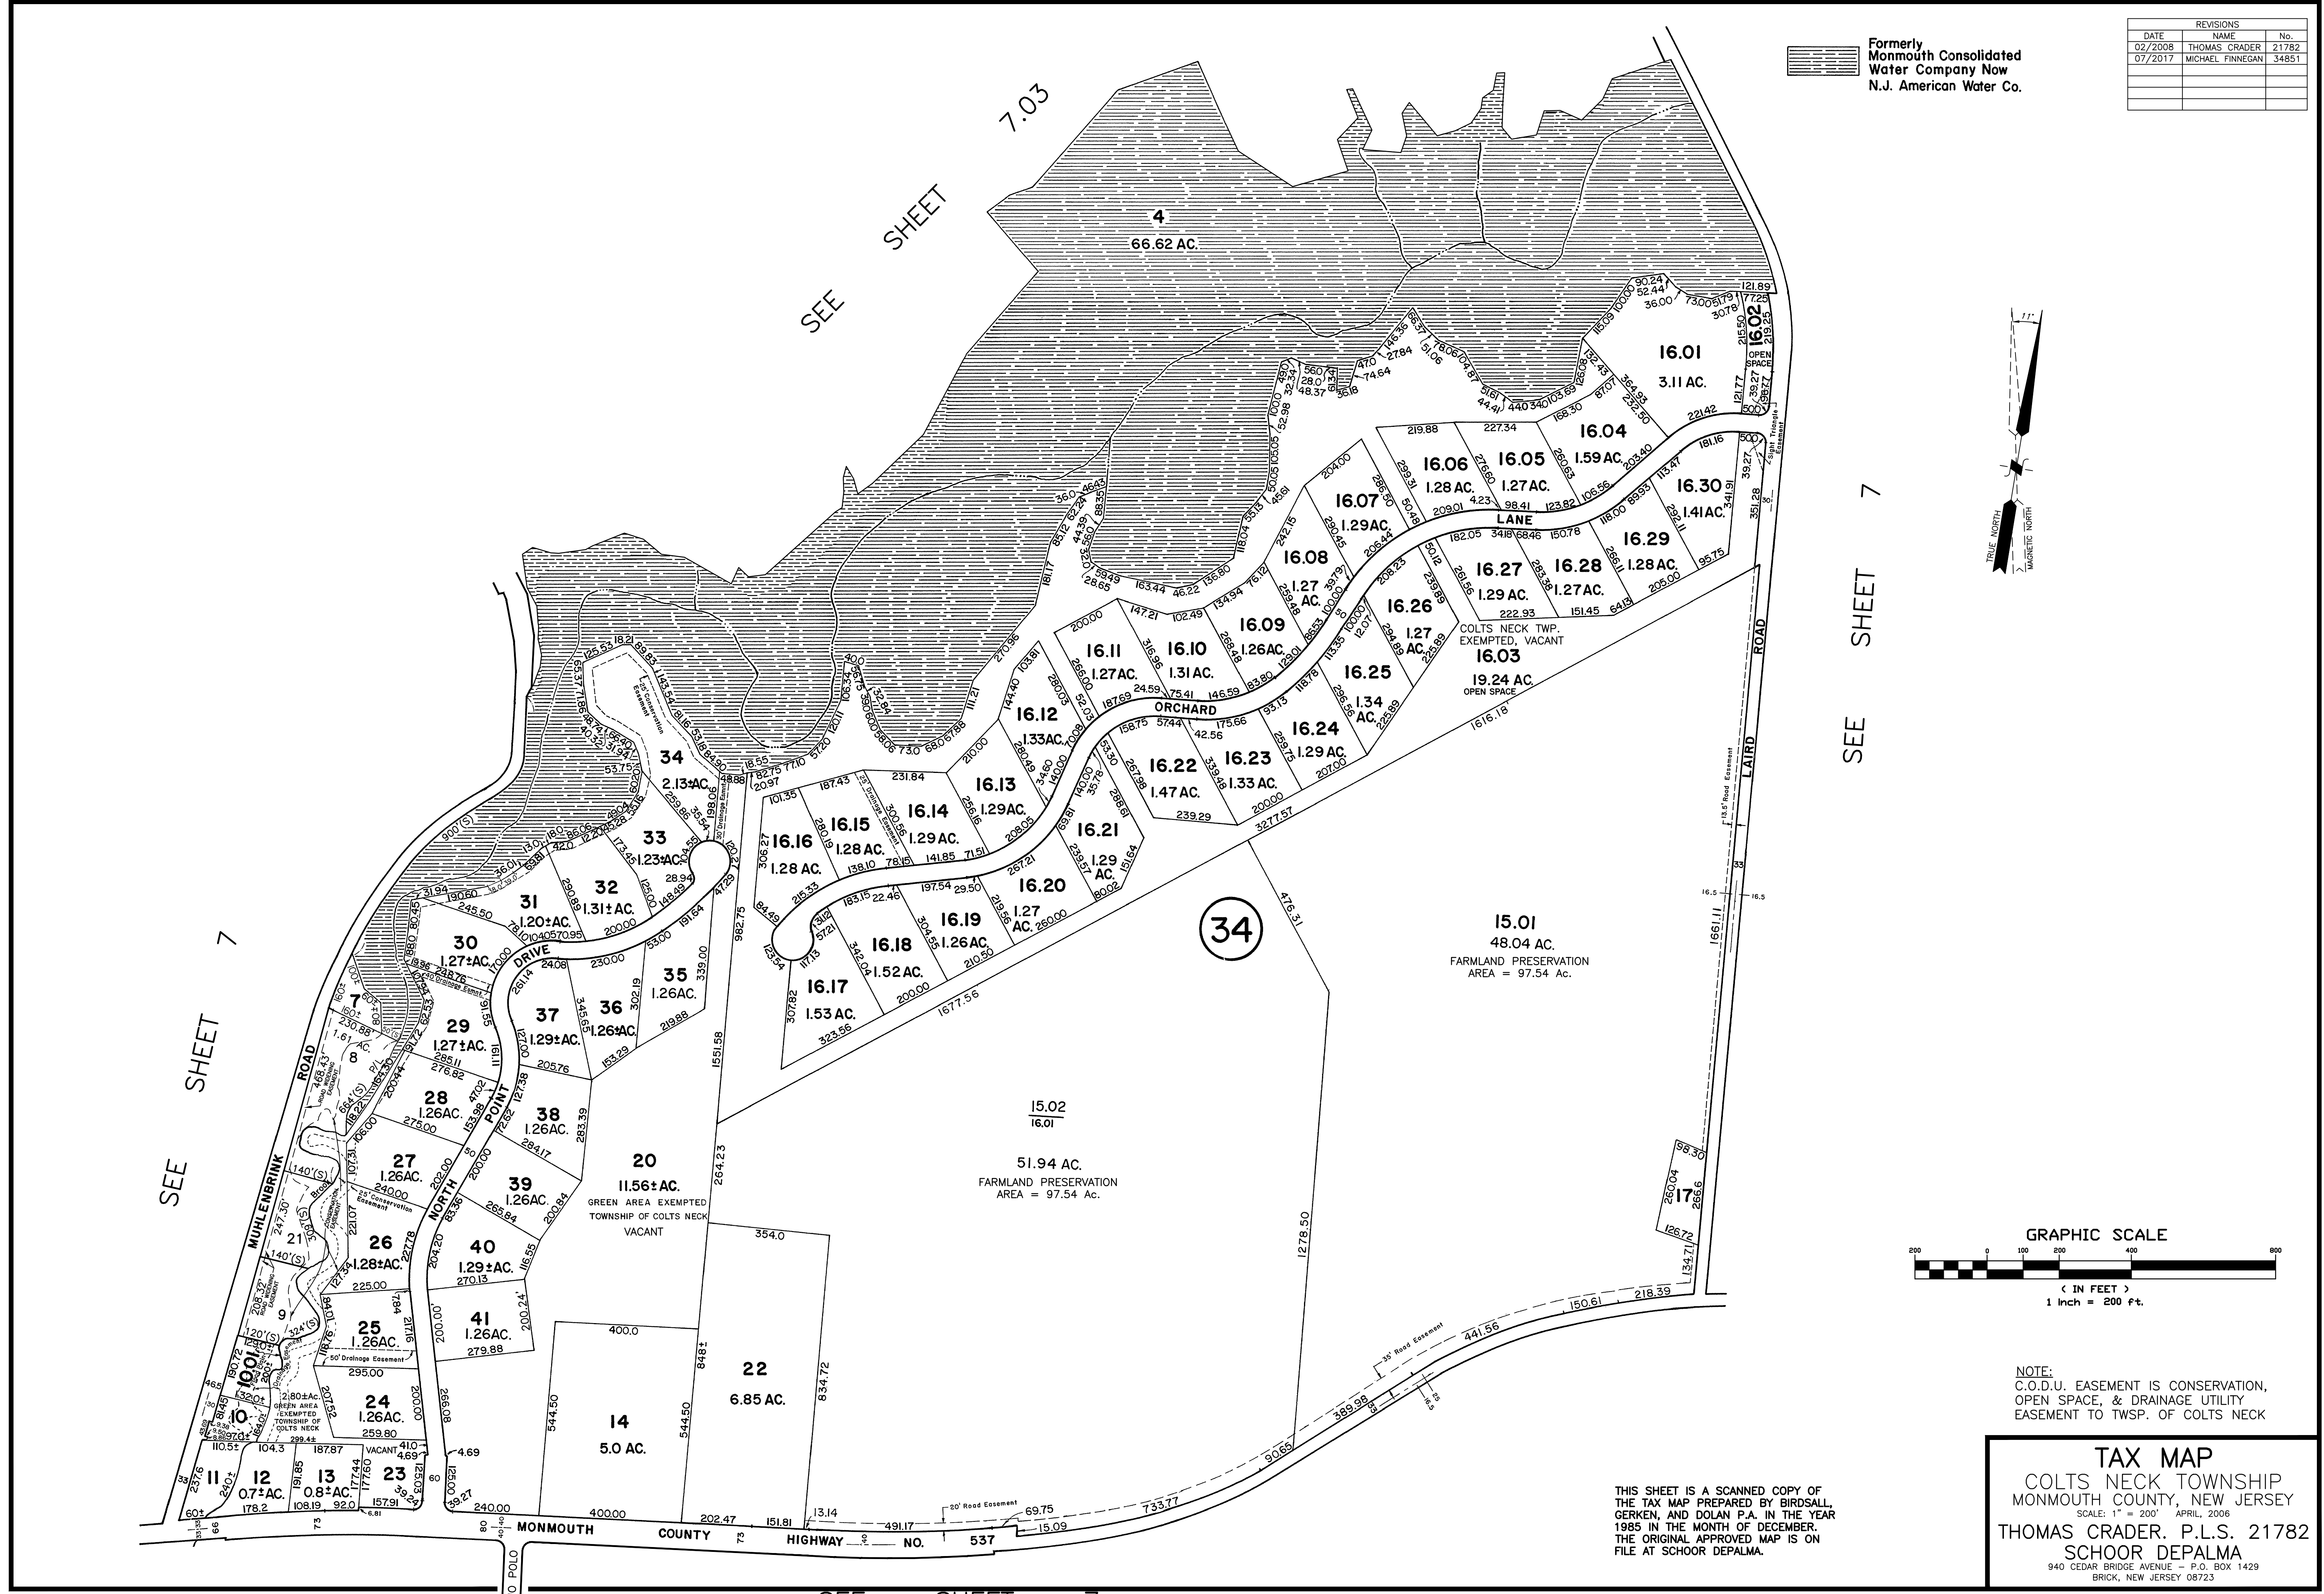

Formerly
Monmouth Consolidated
Water Company Now
N.J. American Water Co.

REVISIONS		
DATE	NAME	No.
02/2008	THOMAS CRADER	21782
07/2017	MICHAEL FINNEGAN	34851

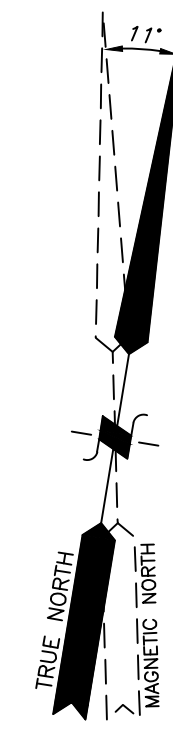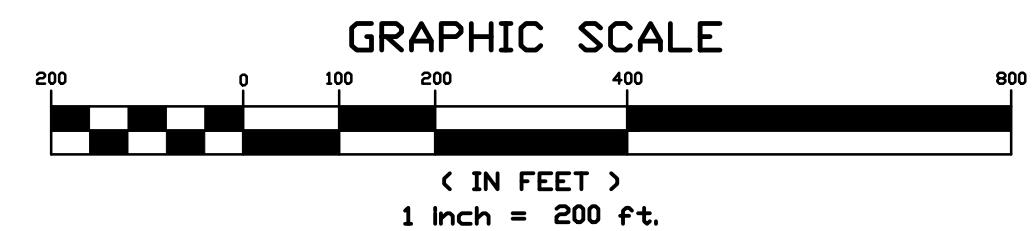


NOTE:
C.O.D.U. EASEMENT IS CONSERVATION,
OPEN SPACE, & DRAINAGE UTILITY
EASEMENT TO TWSP. OF COLTS NECK

TAX MAP
COLTS NECK TOWNSHIP
MONMOUTH COUNTY, NEW JERSEY
SCALE: 1" = 200' APRIL, 2006
THOMAS CRADER, P.L.S. 21782
SCHOOR DEPALMA
940 CEDAR BRIDGE AVENUE - P.O. BOX 1429
BRICK, NEW JERSEY 08723



THIS SHEET IS A SCANNED COPY OF
THE TAX MAP PREPARED BY BIRDSALL,
GERKEN, AND DOLAN P.A. IN THE YEAR
1985 IN THE MONTH OF DECEMBER.
THE ORIGINAL APPROVED MAP IS ON
FILE AT SCHOOR DEPALMA.

REVISIONS		
DATE	NAME	No.
03/1999	THOMAS CRADER	2178
10/2005	THOMAS CRADER	2178
02/2008	THOMAS CRADER	2178
07/2017	MICHAEL FINNEGAN	3485



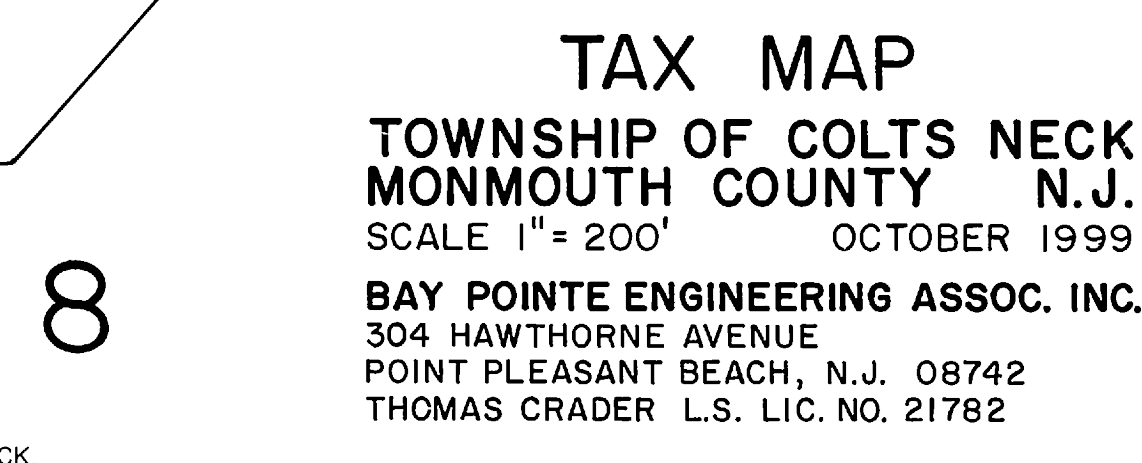


REVISIONS		
DATE	NAME	No.
02/2008	THOMAS CRADER	21782
07/2017	MICHAEL FINNEGAN	34851

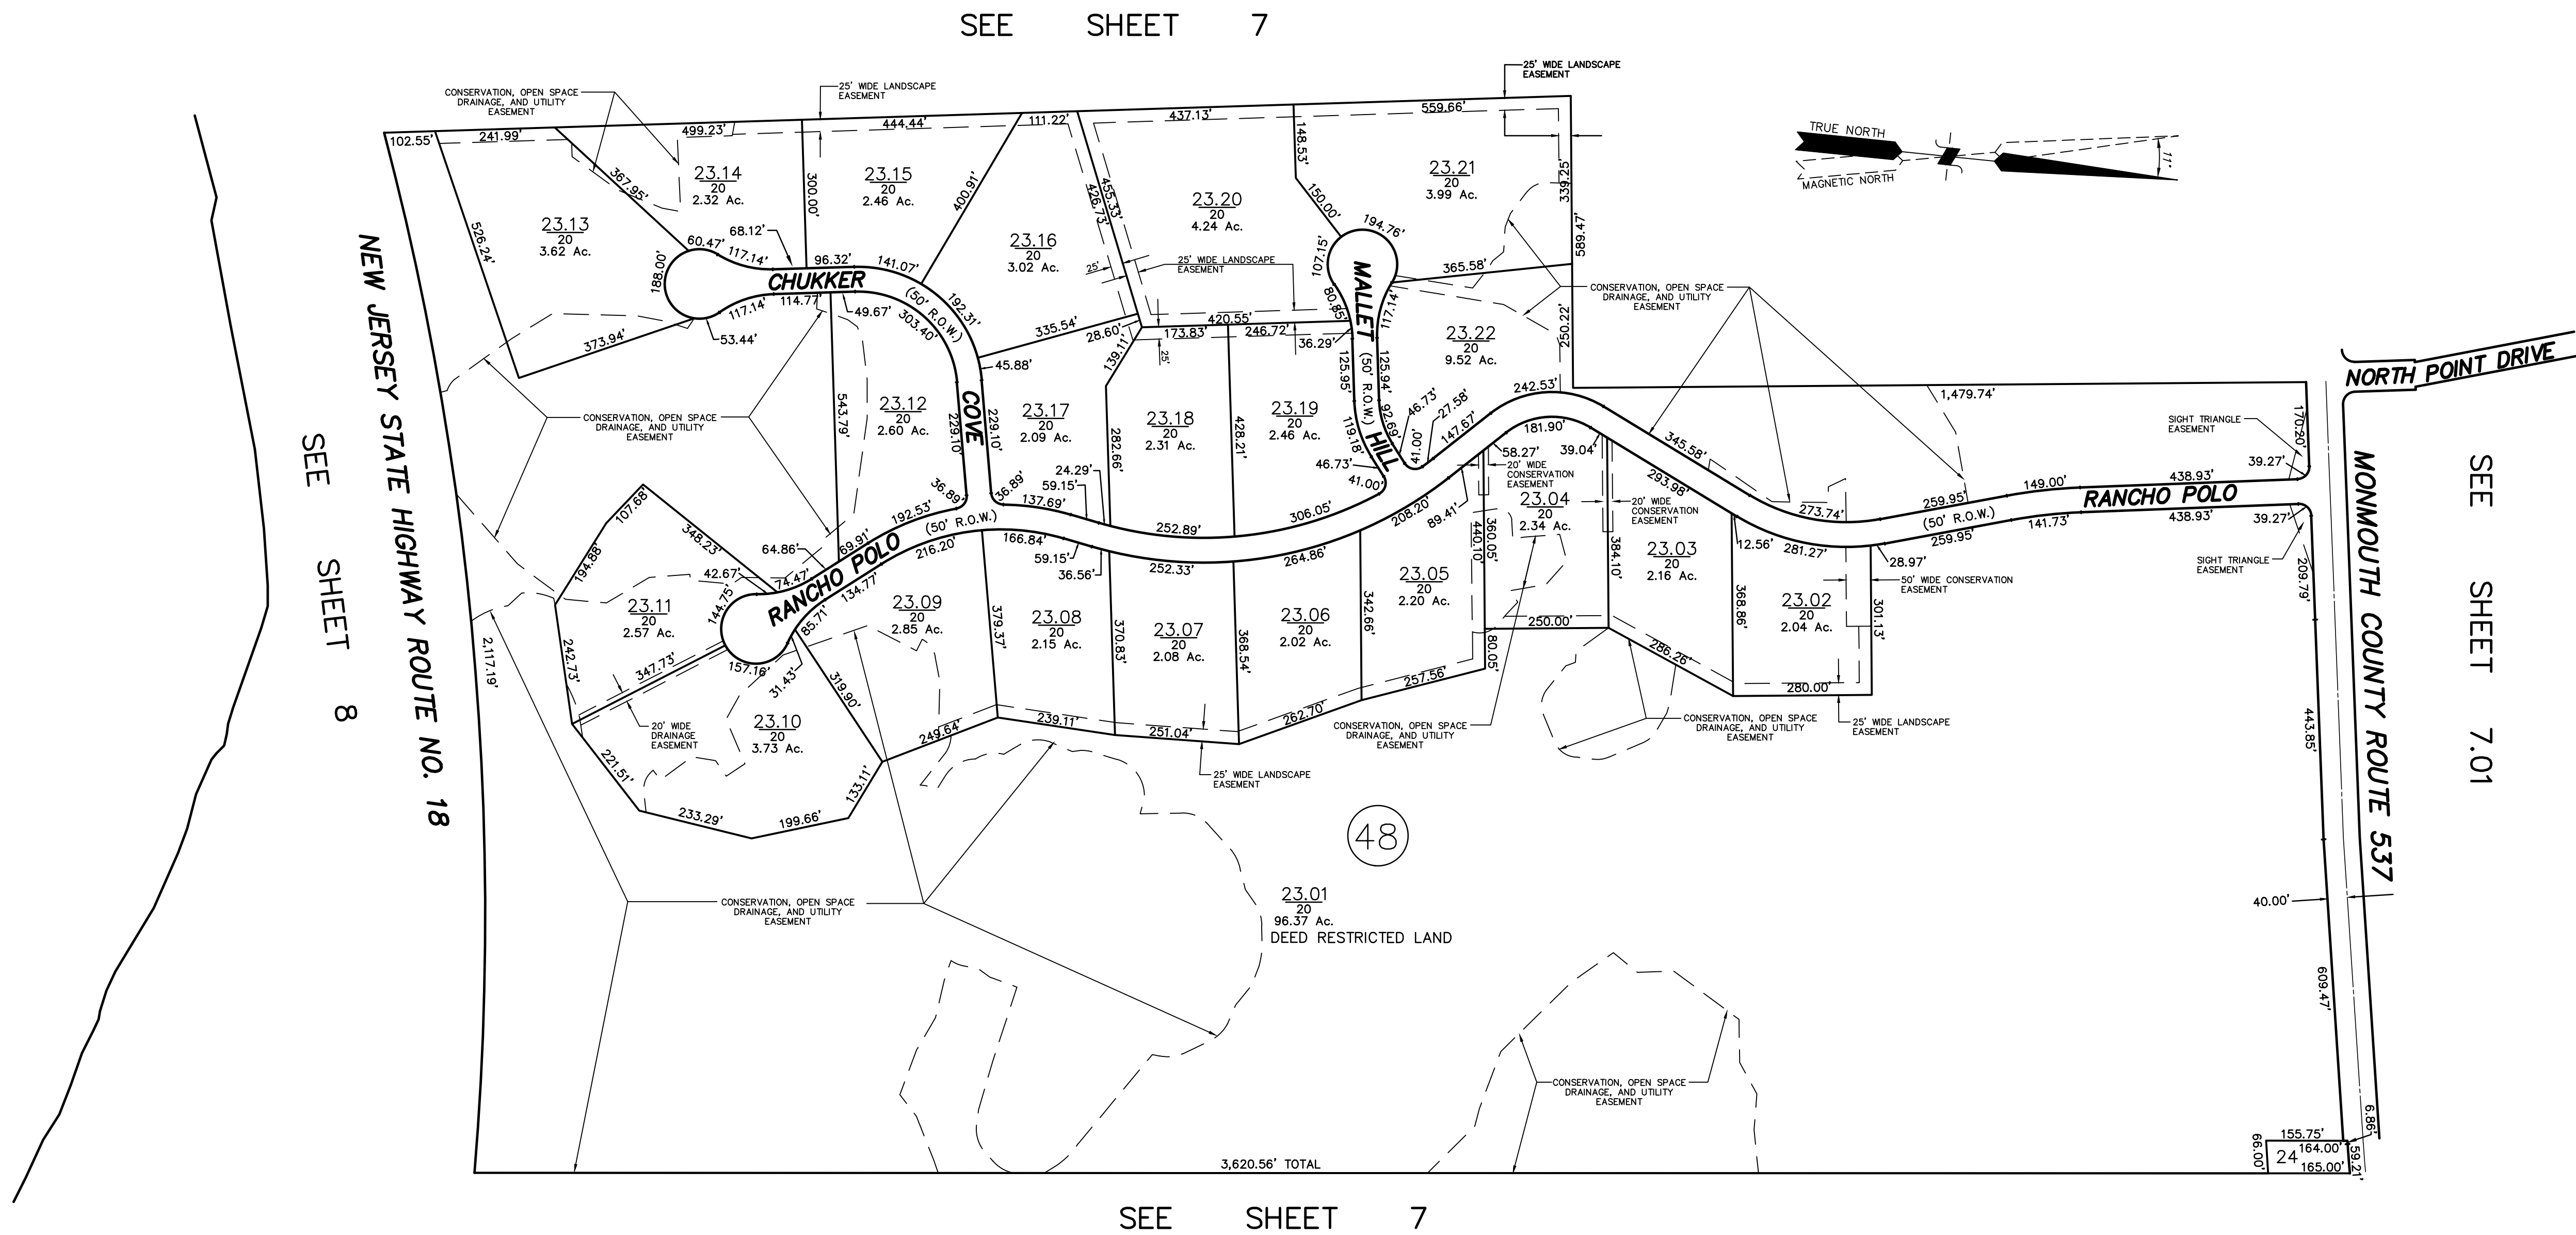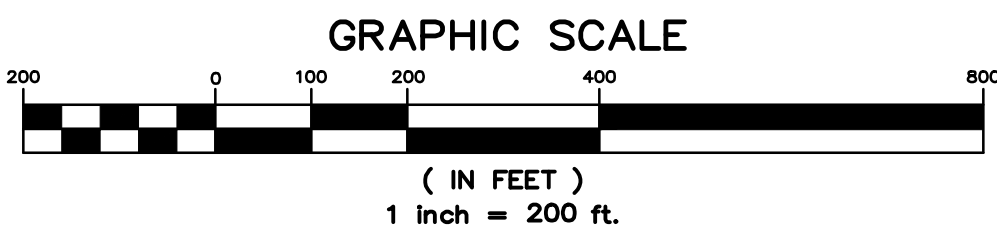


NOTE:
C.O.D.U. EASEMENT IS CONSERVATION,
OPEN SPACE, & DRAINAGE UTILITY EASEMENT
TO TWSP. OF COLTS NECK

COLTS NECK TOWNSHIP
MONMOUTH COUNTY, NEW JERSEY
TAX MAP
MARCH, 2002
BAY POINTE ENGINEERING
304 HAWTHORNE AVE.
POINT PLEASANT BEACH N.J.
THOMAS CRADER L.S. 21782

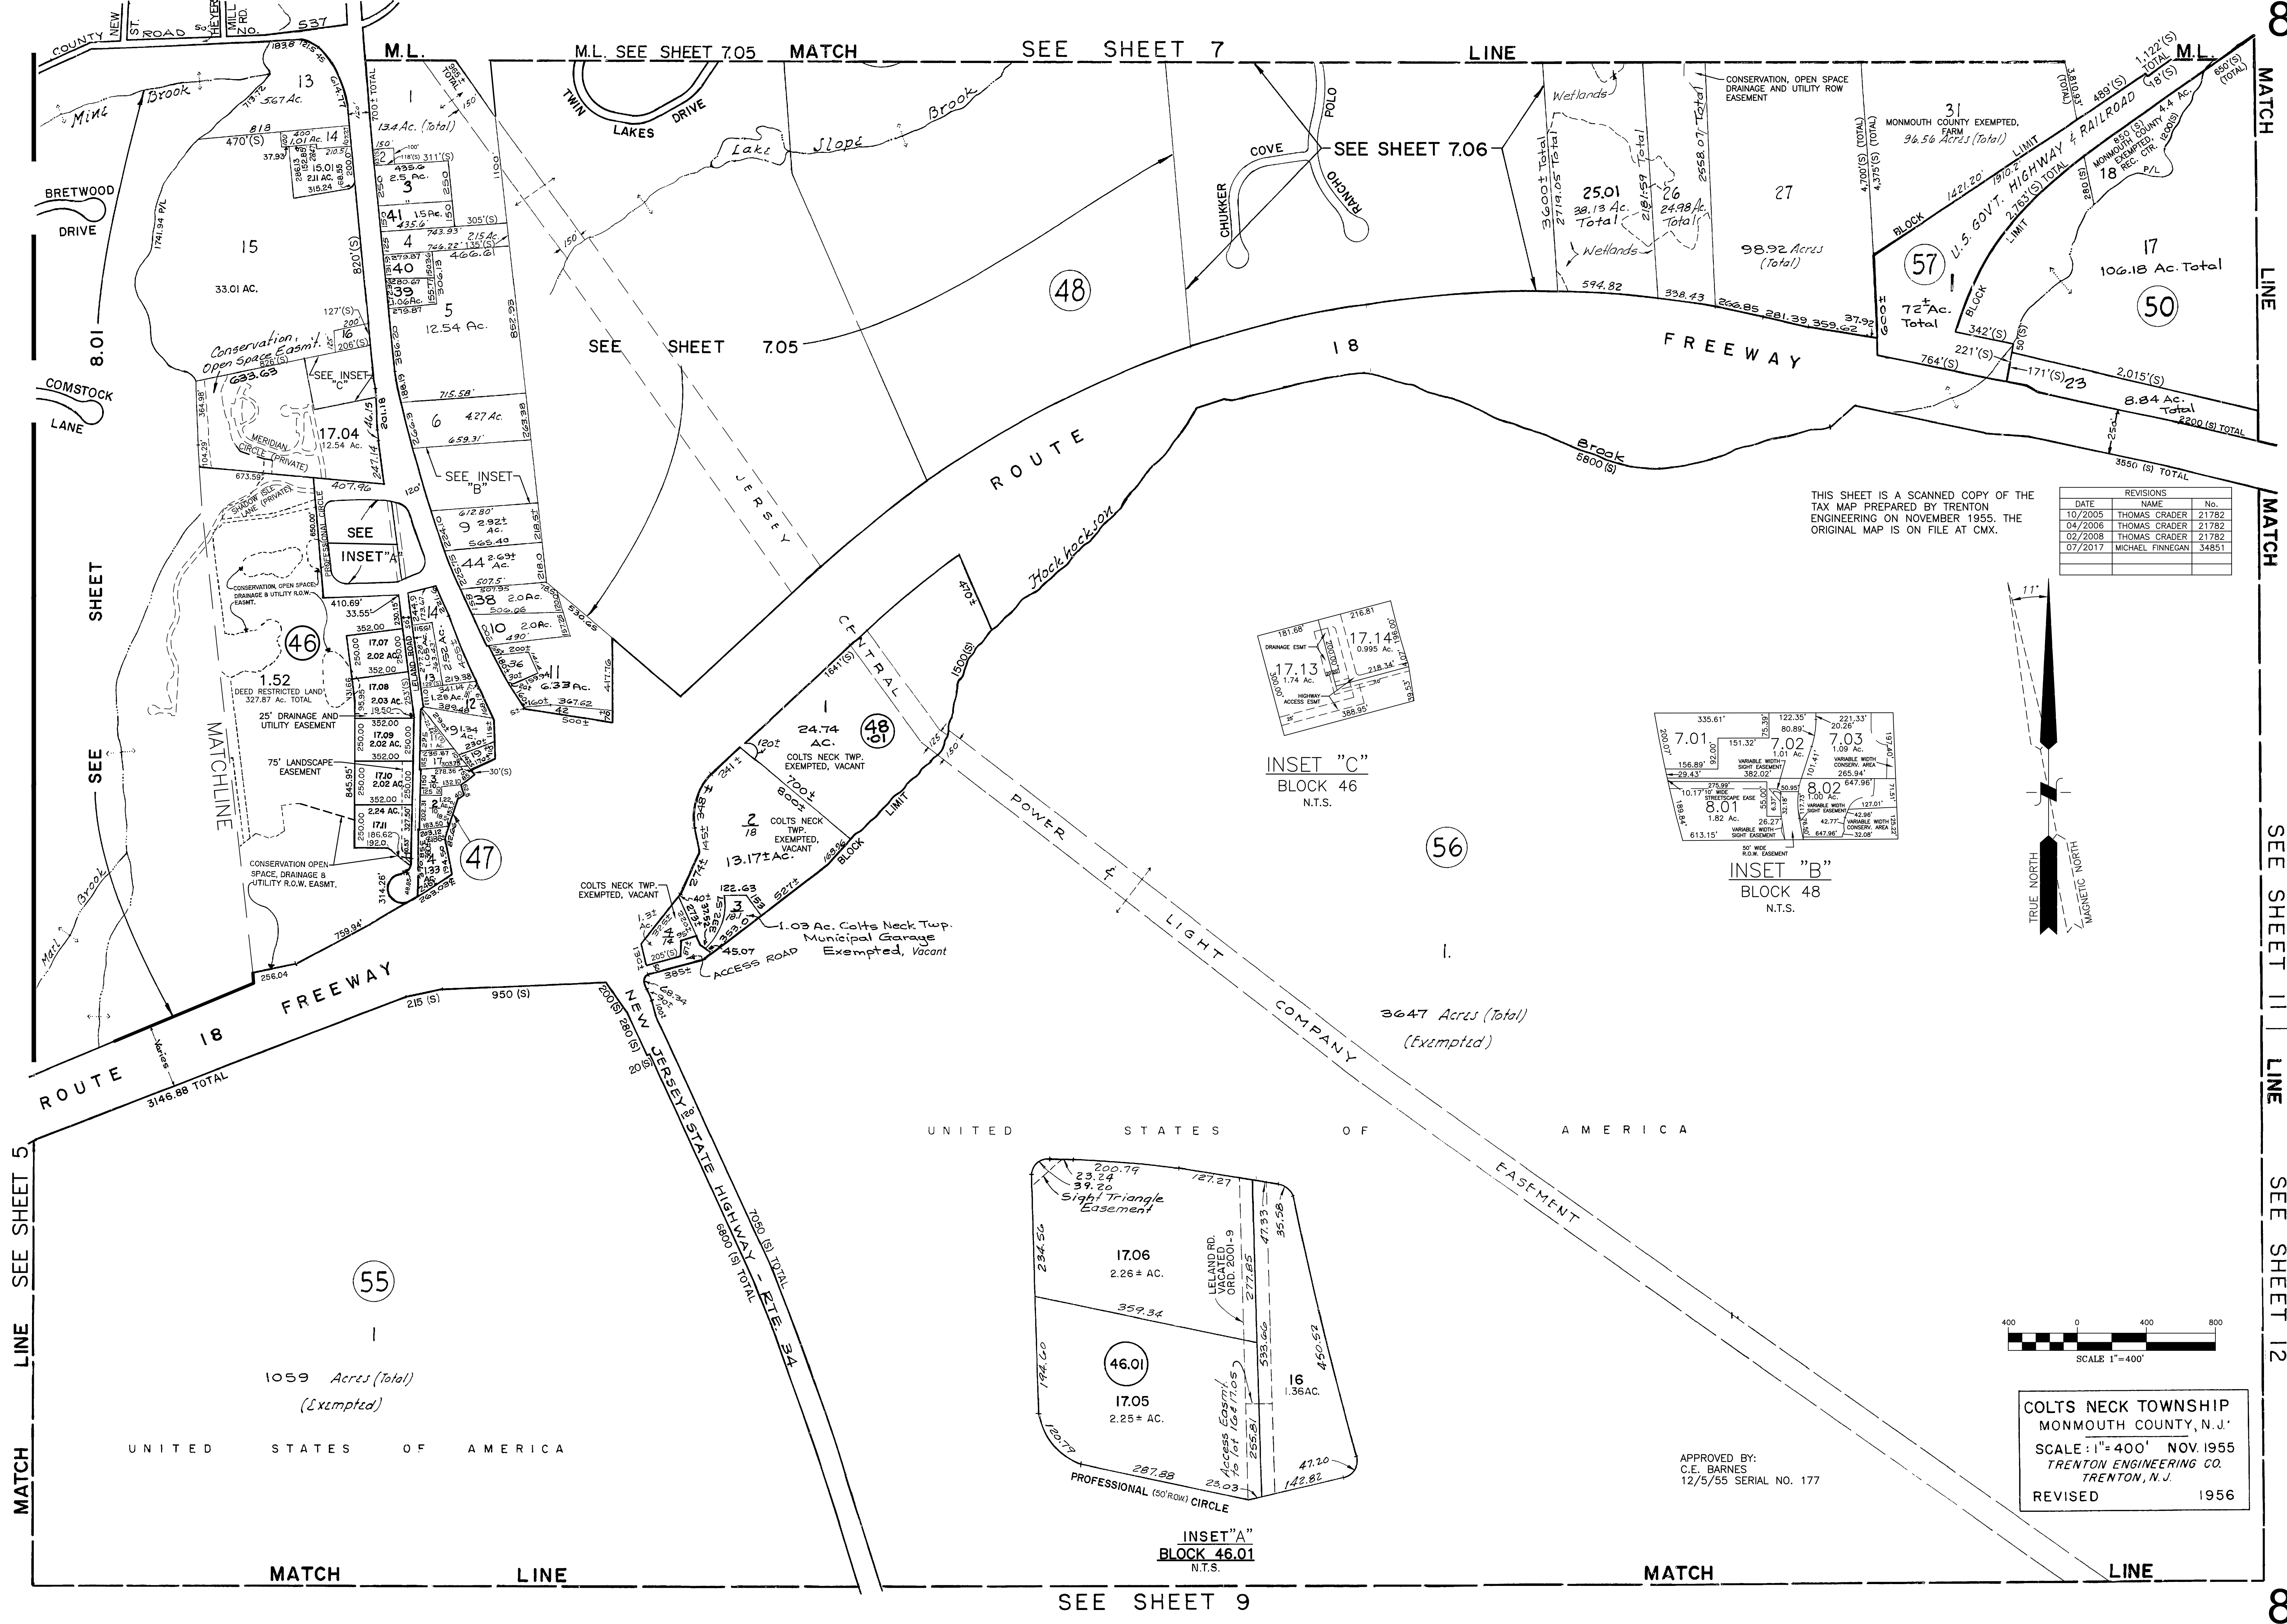


THIS SHEET IS A SCANNED COPY OF THE TAX MAP PREPARED BY TRENTON ENGINEERING ON NOVEMBER 1955. THE ORIGINAL MAP IS ON FILE AT CMX.


REVISIONS		
DATE	NAME	No.
10/2005	THOMAS CRADER	21782
04/2006	THOMAS CRADER	21782
02/2008	THOMAS CRADER	21782
07/2017	MICHAEL FINNEGAN	34851

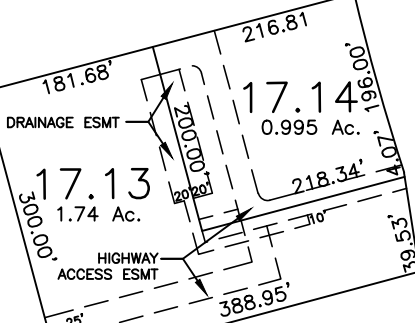


INSET "C"
BLOCK 46
N.T.S.

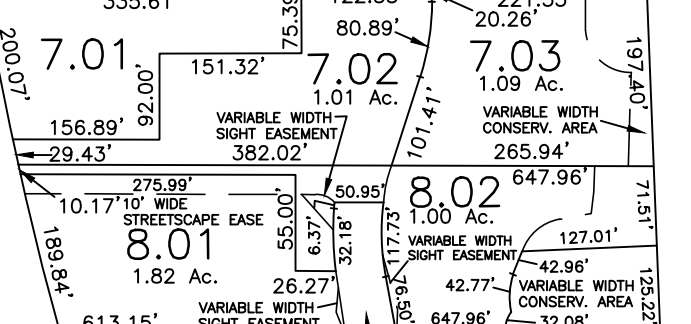

INSET "B"
BLOCK 48
N.T.S.

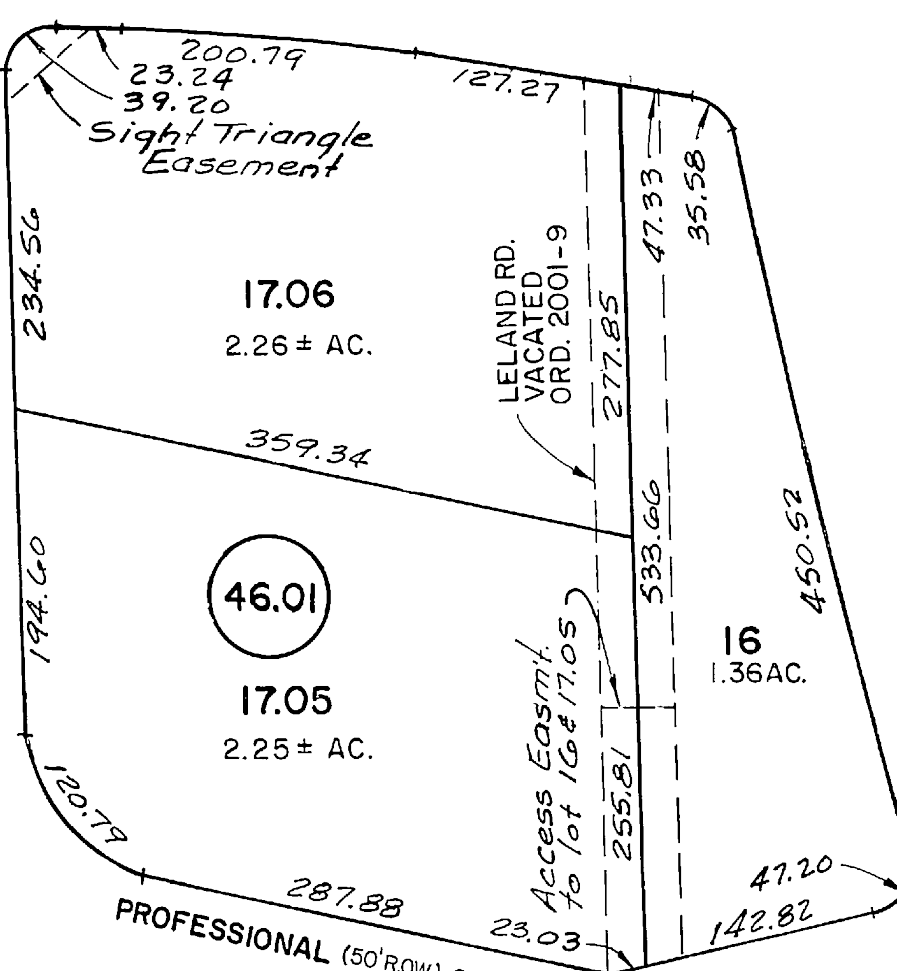

INSET "A"
BLOCK 46.01
N.T.S.

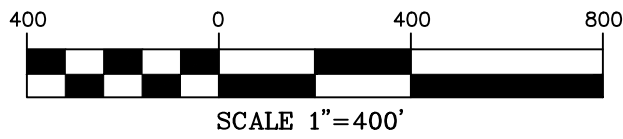


COLTS NECK TOWNSHIP
MONMOUTH COUNTY, N.J.
SCALE: 1"=400' NOV. 1955
TRENTON ENGINEERING CO.
TRENTON, N.J.
REVISED 1956

APPROVED BY:
C.E. BARNES
12/5/55 SERIAL NO. 177

REVISIONS		
DATE	NAME	No.
10/2001	THOMAS CRADER	21782
04/2006	THOMAS CRADER	21782
02/2008	THOMAS CRADER	21782
07/2017	MICHAEL FINNEGAN	34851

THIS SHEET IS A SCANNED COPY OF THE TAX MAP PREPARED BY BAYPOINT ENGINEERING ASSOC., INC. ON JULY 1, 1999. THE ORIGINAL MAP IS ON FILE AT CMX.

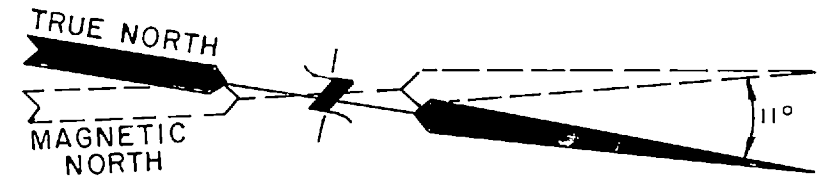


4.03

46

1.52
DEED RESTRICTED LAND
327.87 Ac. TOTAL

TAX MAP

TOWNSHIP OF COLTS NECK
MONMOUTH COUNTY, N.J.
SCALE 1" = 200' JULY 1, 1999
BAY POINTE ENGINEERING ASSOC., INC.
304 HAWTHORNE AVENUE
POINT PLEASANT BEACH, N.J. 08742
THOMAS CRADER L.S. LIC. NO. 21782

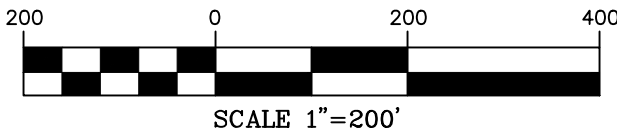

REVISIONS		
DATE	NAME	No.
10/1971	THOMAS CRADER	21782
10/1973	THOMAS CRADER	21782
02/2008	THOMAS CRADER	21782

THIS SHEET IS A SCANNED COPY OF THE TAX MAP PREPARED BY TRENTON ENGINEERING CO. ON NOVEMBER 1955. THE ORIGINAL MAP IS ON FILE AT CMX.

55

I.
1059 Acres (Total)
Exempted, Highway

UNITED STATES OF AMERICA

56

I.
3647 Acres (Total)
Exempted, Highway

UNITED STATES OF AMERICA

N. J. STATE HIGHWAY - RTE 34
7059(S) TOTAL
6800(S) TOTAL



15,100 (S) TOTAL

9450 (S) TOTAL

H O W E L L

T O W N S H I P

WALL TWP.

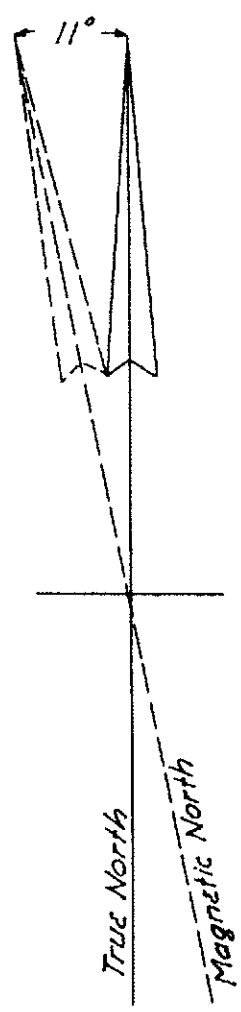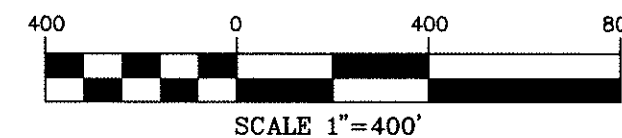


COLTS NECK TOWNSHIP
MONMOUTH COUNTY, N. J.
SCALE: 1"=400' NOV. 1955
TRENTON ENGINEERING CO.
TRENTON, N. J.
REVISED 1956

APPROVED BY:
C.E. BARNES
12/5/55 SERIAL NO. 177

SEE SHEET 5

SEE SHEET 12

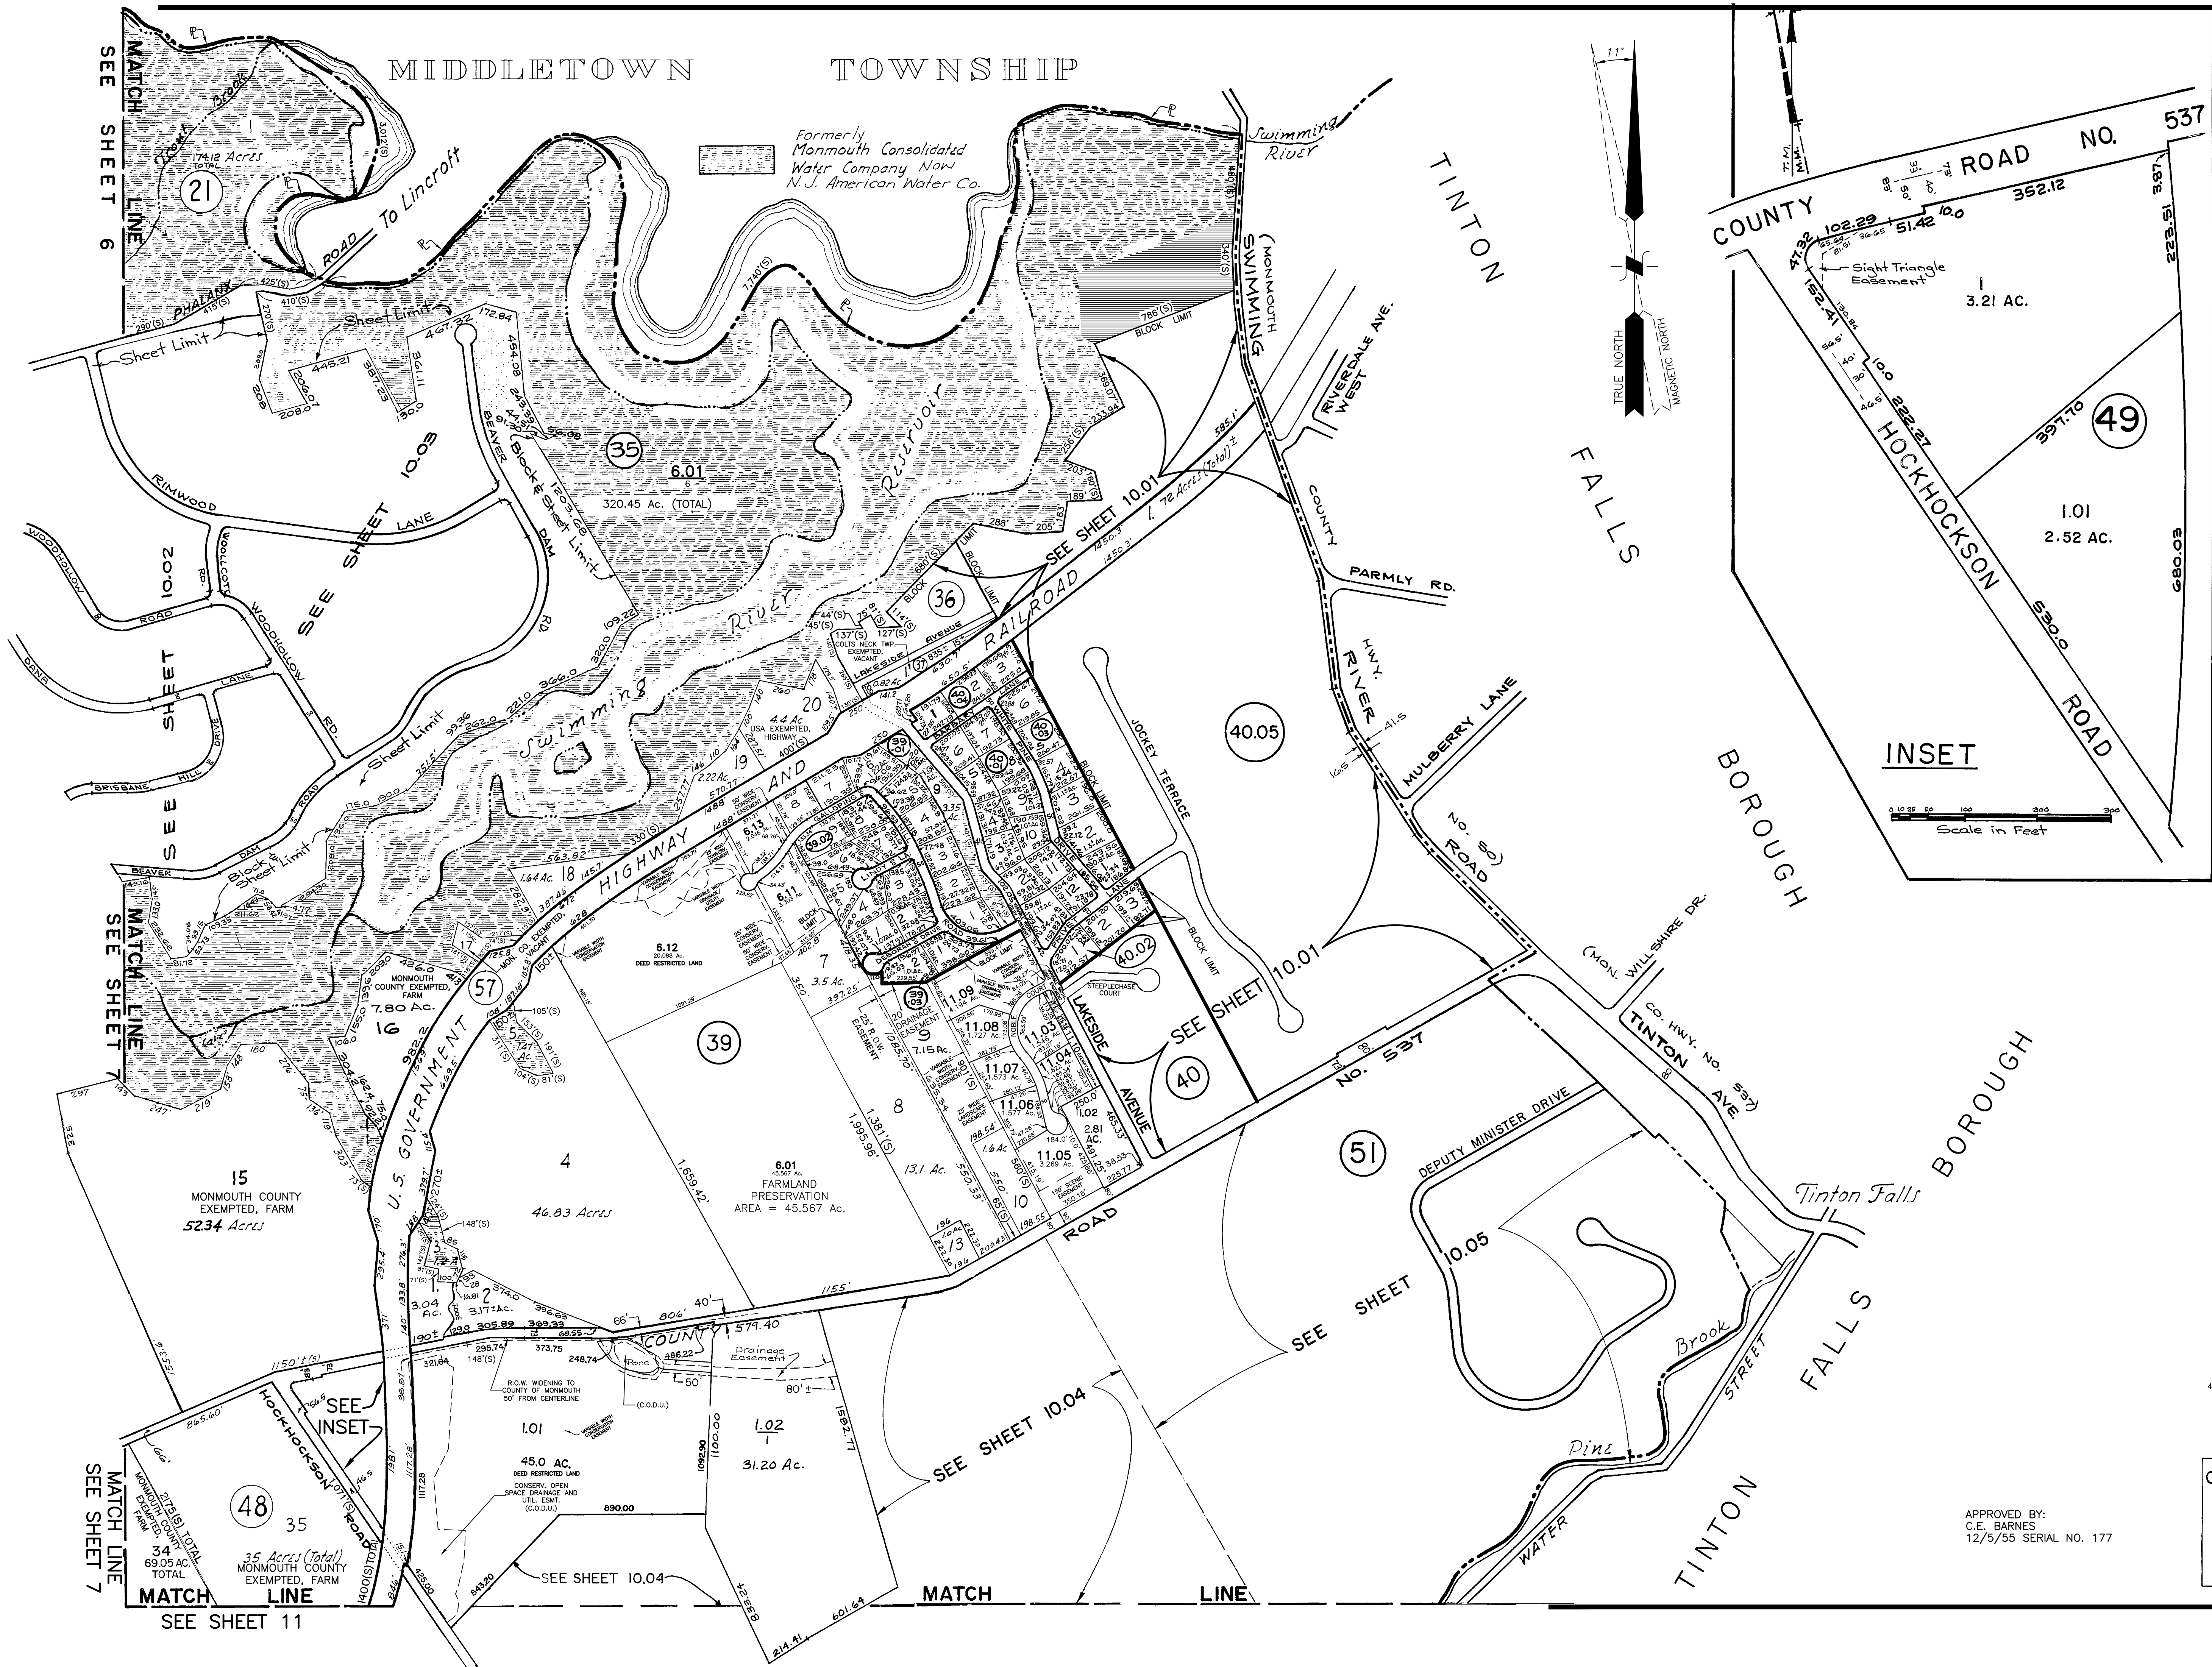


REVISIONS		
DATE	NAME	No.
08/1999	THOMAS CRADER	21782
10/2005	THOMAS CRADER	21782
02/2008	THOMAS CRADER	21782
07/2017	MICHAEL FINNEGAN	34851
12/2018	MICHAEL FINNEGAN	34851

THIS SHEET IS A SCANNED COPY OF THE TAX MAP PREPARED BY TRENTON ENGINEERING CO. ON NOVEMBER 1955. THE ORIGINAL MAP IS ON FILE AT CMX.

INSET

Scale in Feet

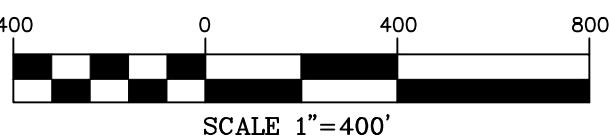


COLTS NECK TOWNSHIP
MONMOUTH COUNTY, N. J.
SCALE: 1"=400' NOV. 1955
TRENTON ENGINEERING CO.
TRENTON, N. J.
REVISED 1956


APPROVED BY:
C.E. BARNES
12/5/55 SERIAL NO. 177


REVISIONS			
DATE	NAME	No.	
10/2005	THOMAS CRADER	2178	
04/2006	THOMAS CRADER	2178	
02/2008	THOMAS CRADER	2178	
07/2017	MICHAEL FINNEGAN	3485	
12/2018	MICHAEL FINNEGAN	3485	

THIS SHEET IS A SCANNED COPY OF THE
TAX MAP PREPARED BY BAY POINTE
ENGINEERING ASSOC., INC. ON JULY 1, 1999
THE ORIGINAL MAP IS ON FILE AT CMX.

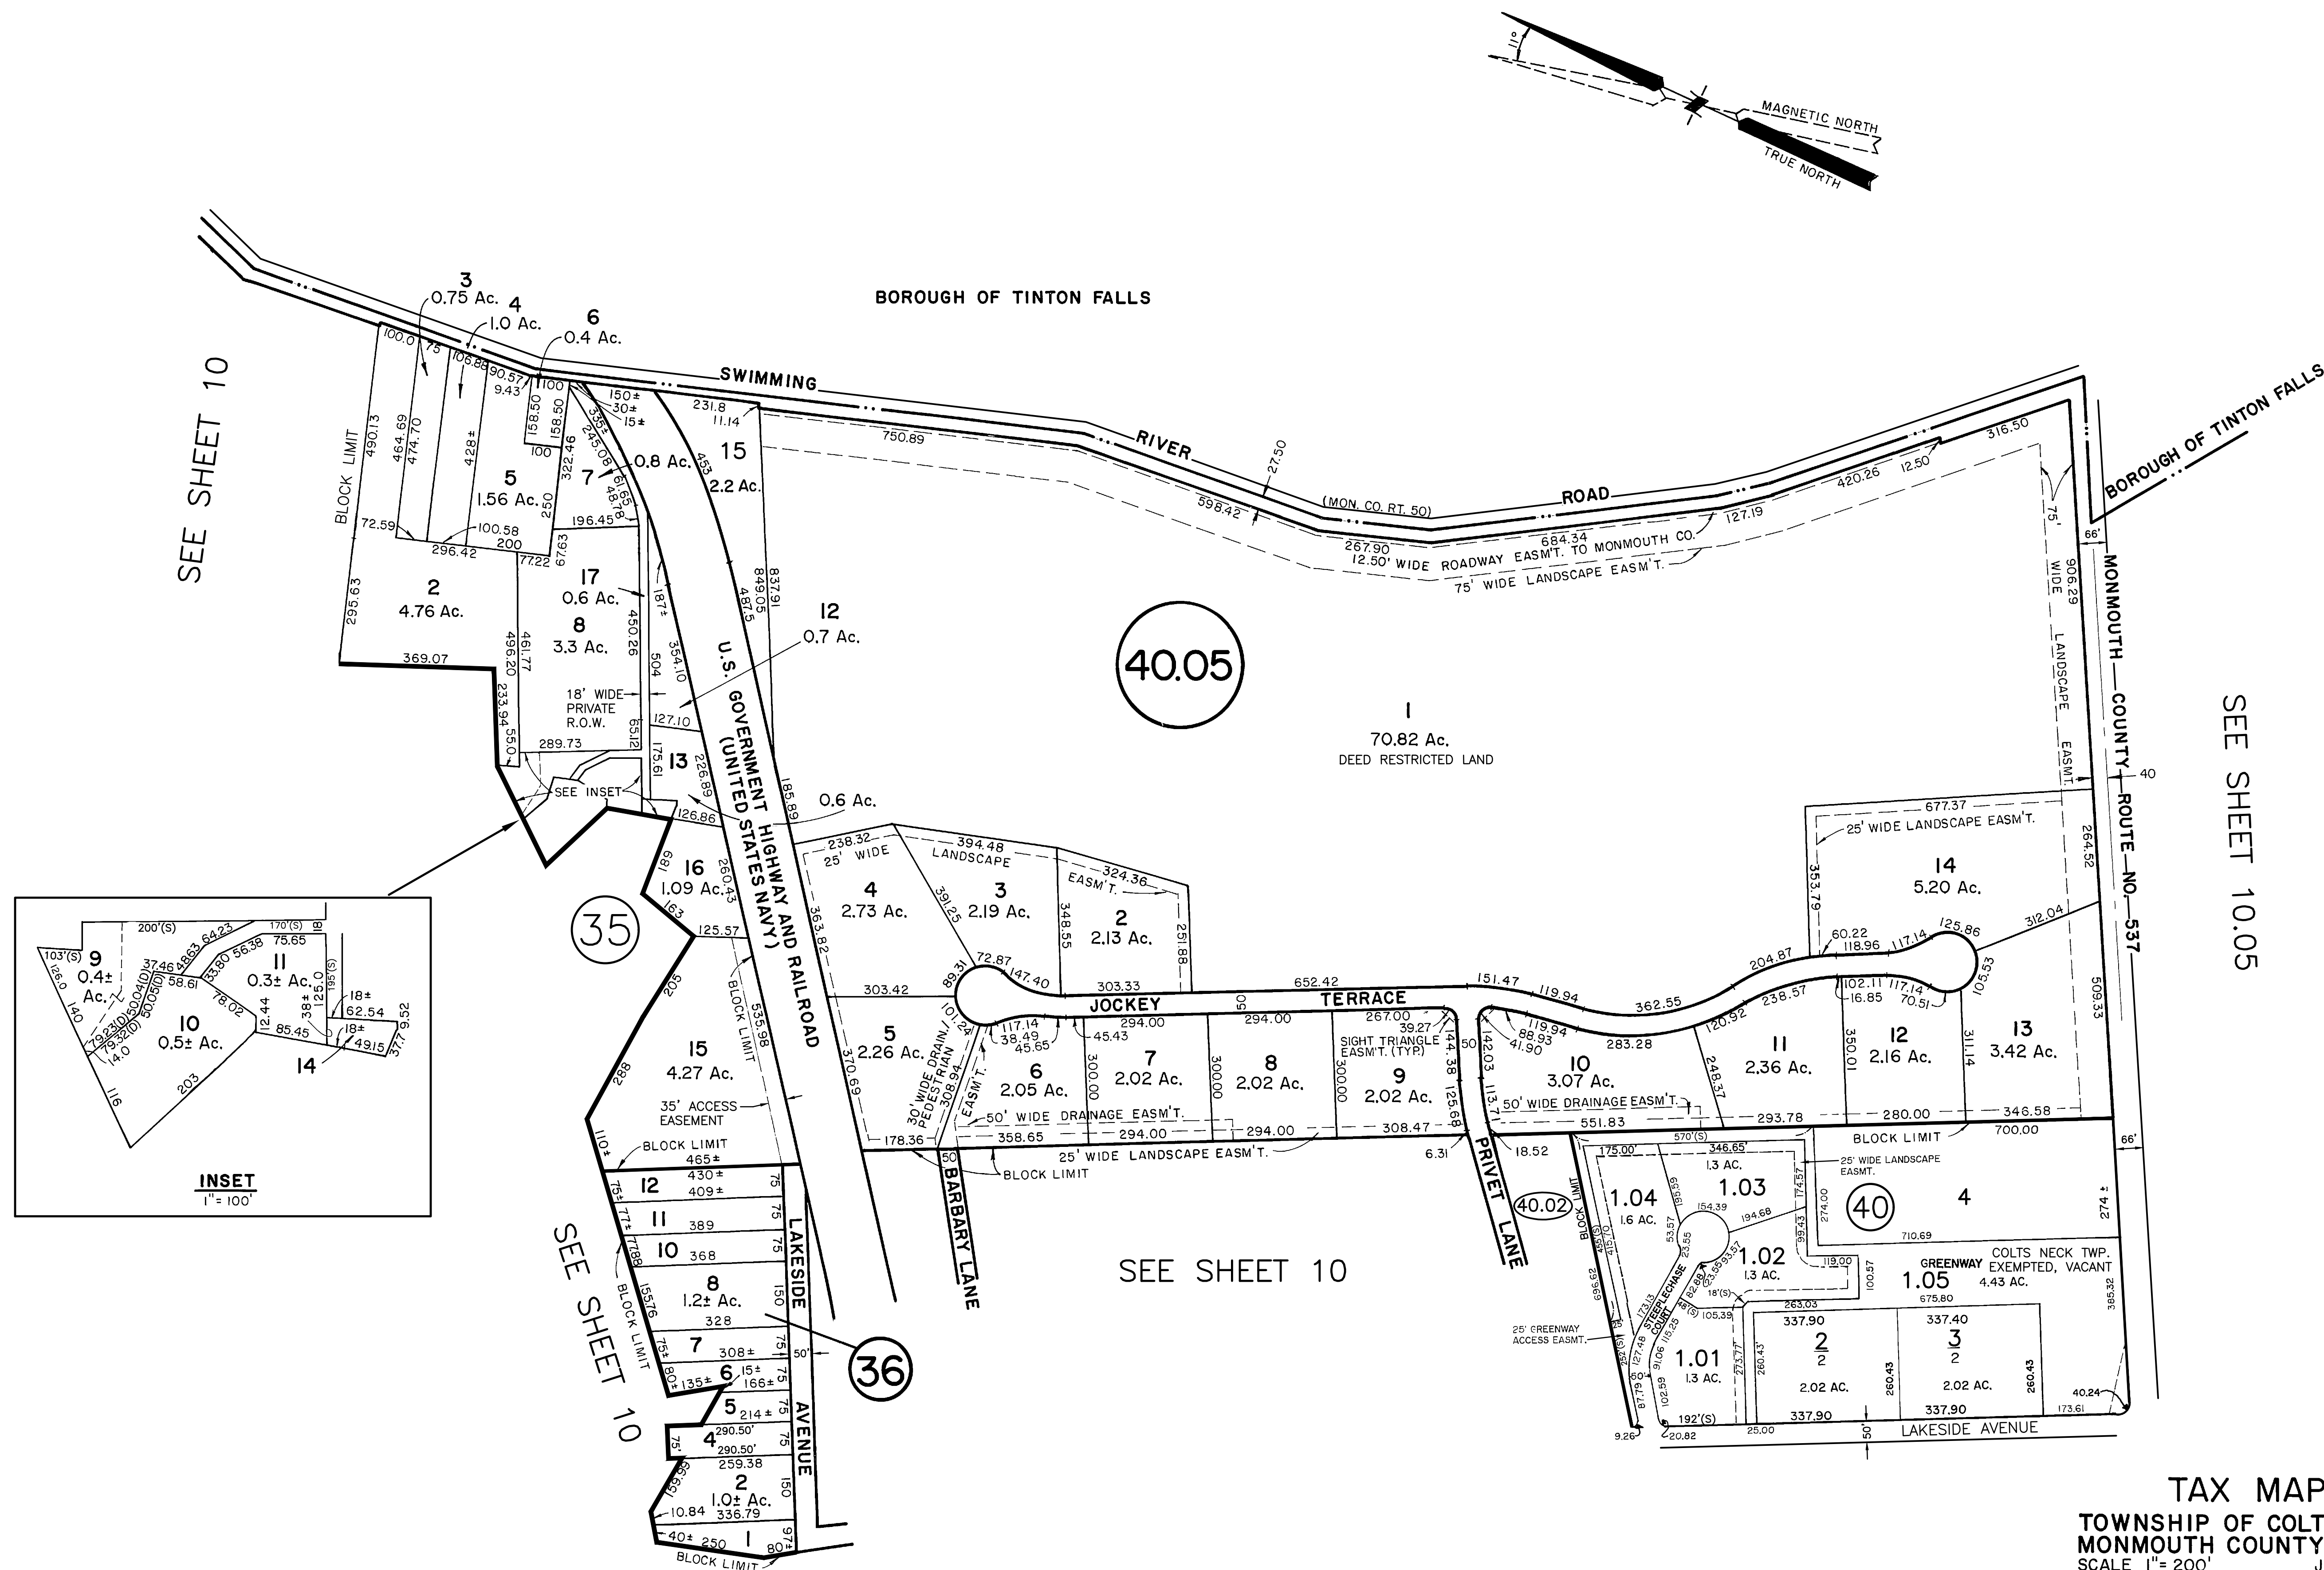

TAX MAP
TOWNSHIP OF COLTS NECK
MONMOUTH COUNTY, N.J.
SCALE 1" = 200' JULY 1, 1999
BAY POINT ENGINEERING ASSOC., INC.
304 HAWTHORNE AVENUE
POINT PLEASANT BEACH, N.J. 08742
THOMAS CRADER L.S. LIC. NO. 21782

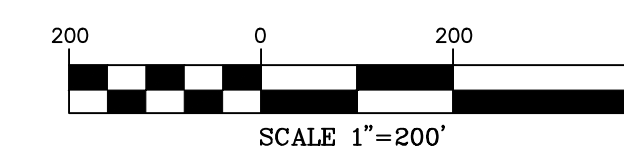

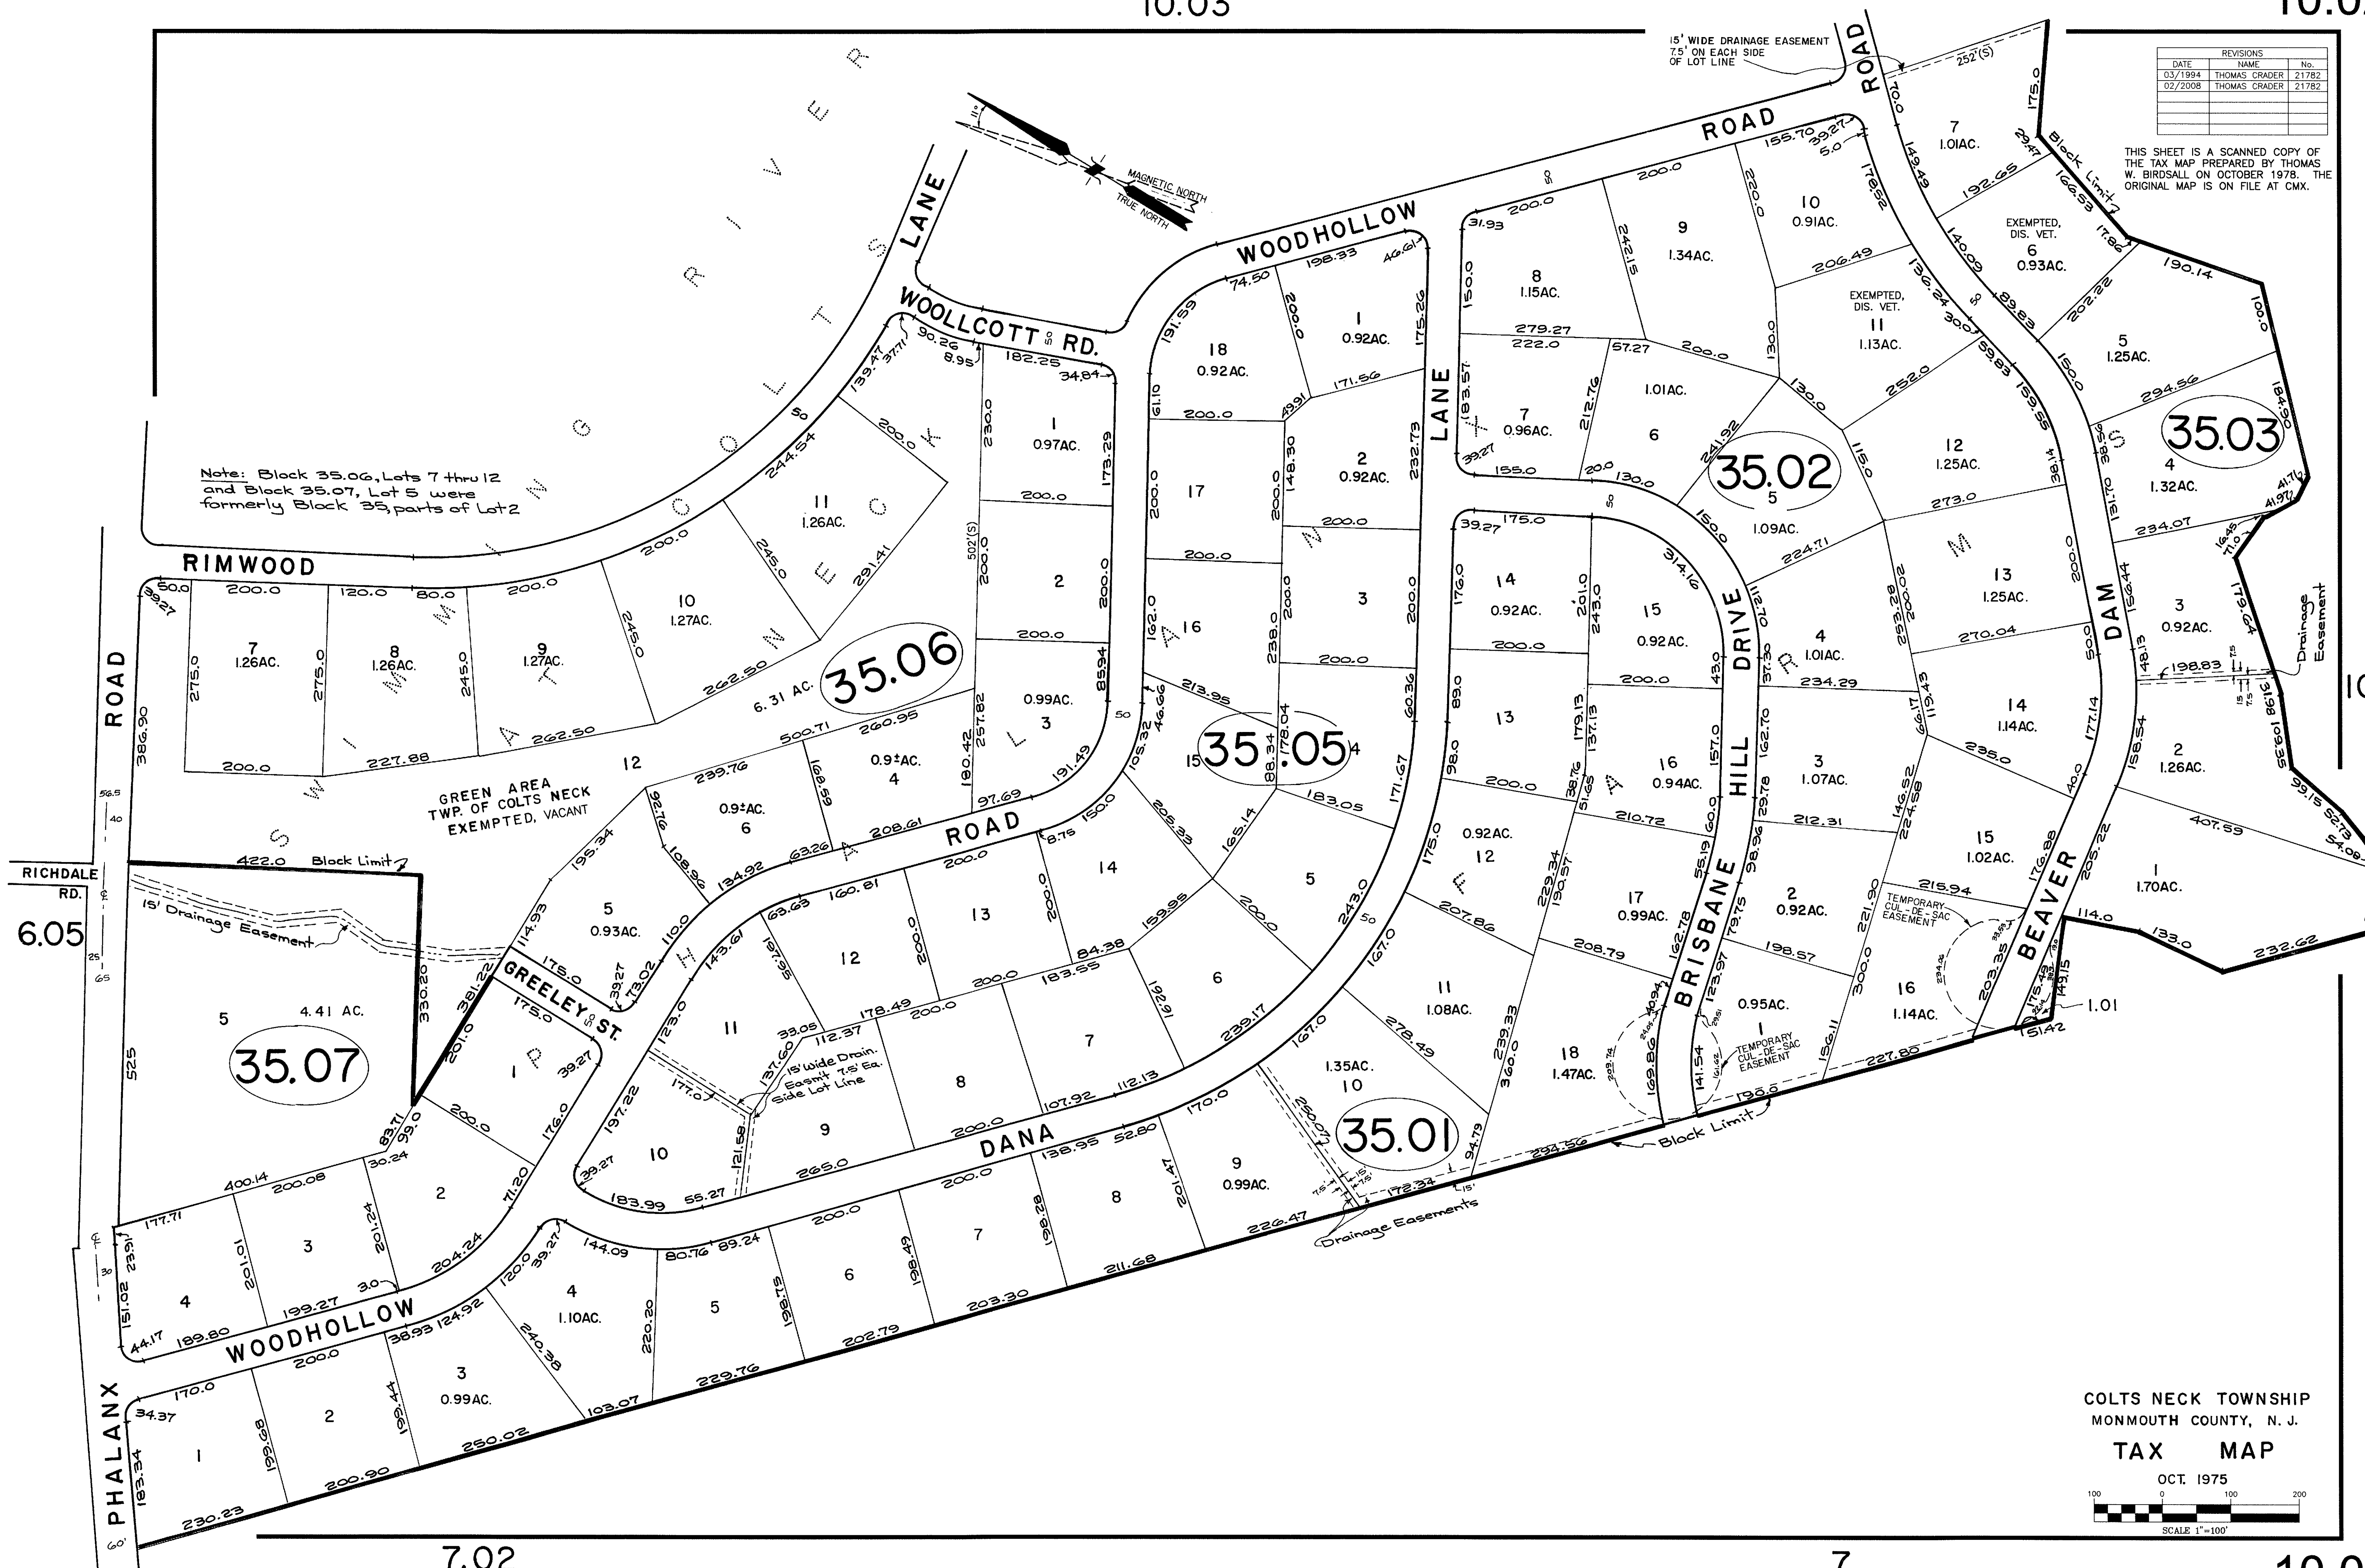

REVISIONS		
DATE	NAME	No.
03/1994	THOMAS CRADER	21782
02/2008	THOMAS CRADER	21782

THIS SHEET IS A SCANNED COPY OF THE TAX MAP PREPARED BY THOMAS W. BIRDSALL ON OCTOBER 1978. THE ORIGINAL MAP IS ON FILE AT CMX.


COLTS NECK TOWNSHIP
MONMOUTH COUNTY, N.J.

TAX MAP




OCT. 1975

100 0 100 200

SCALE 1"=100'

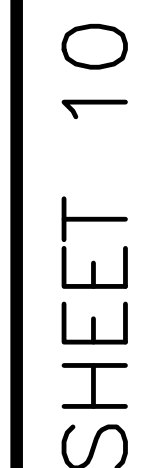


REVISIONS		
DATE	NAME	No
10/2005	THOMAS CRADER	217
02/2008	THOMAS CRADER	217

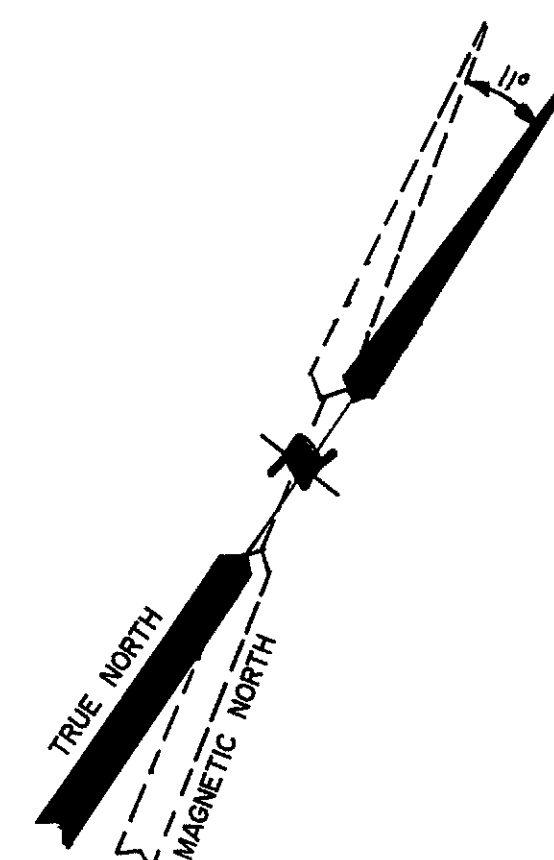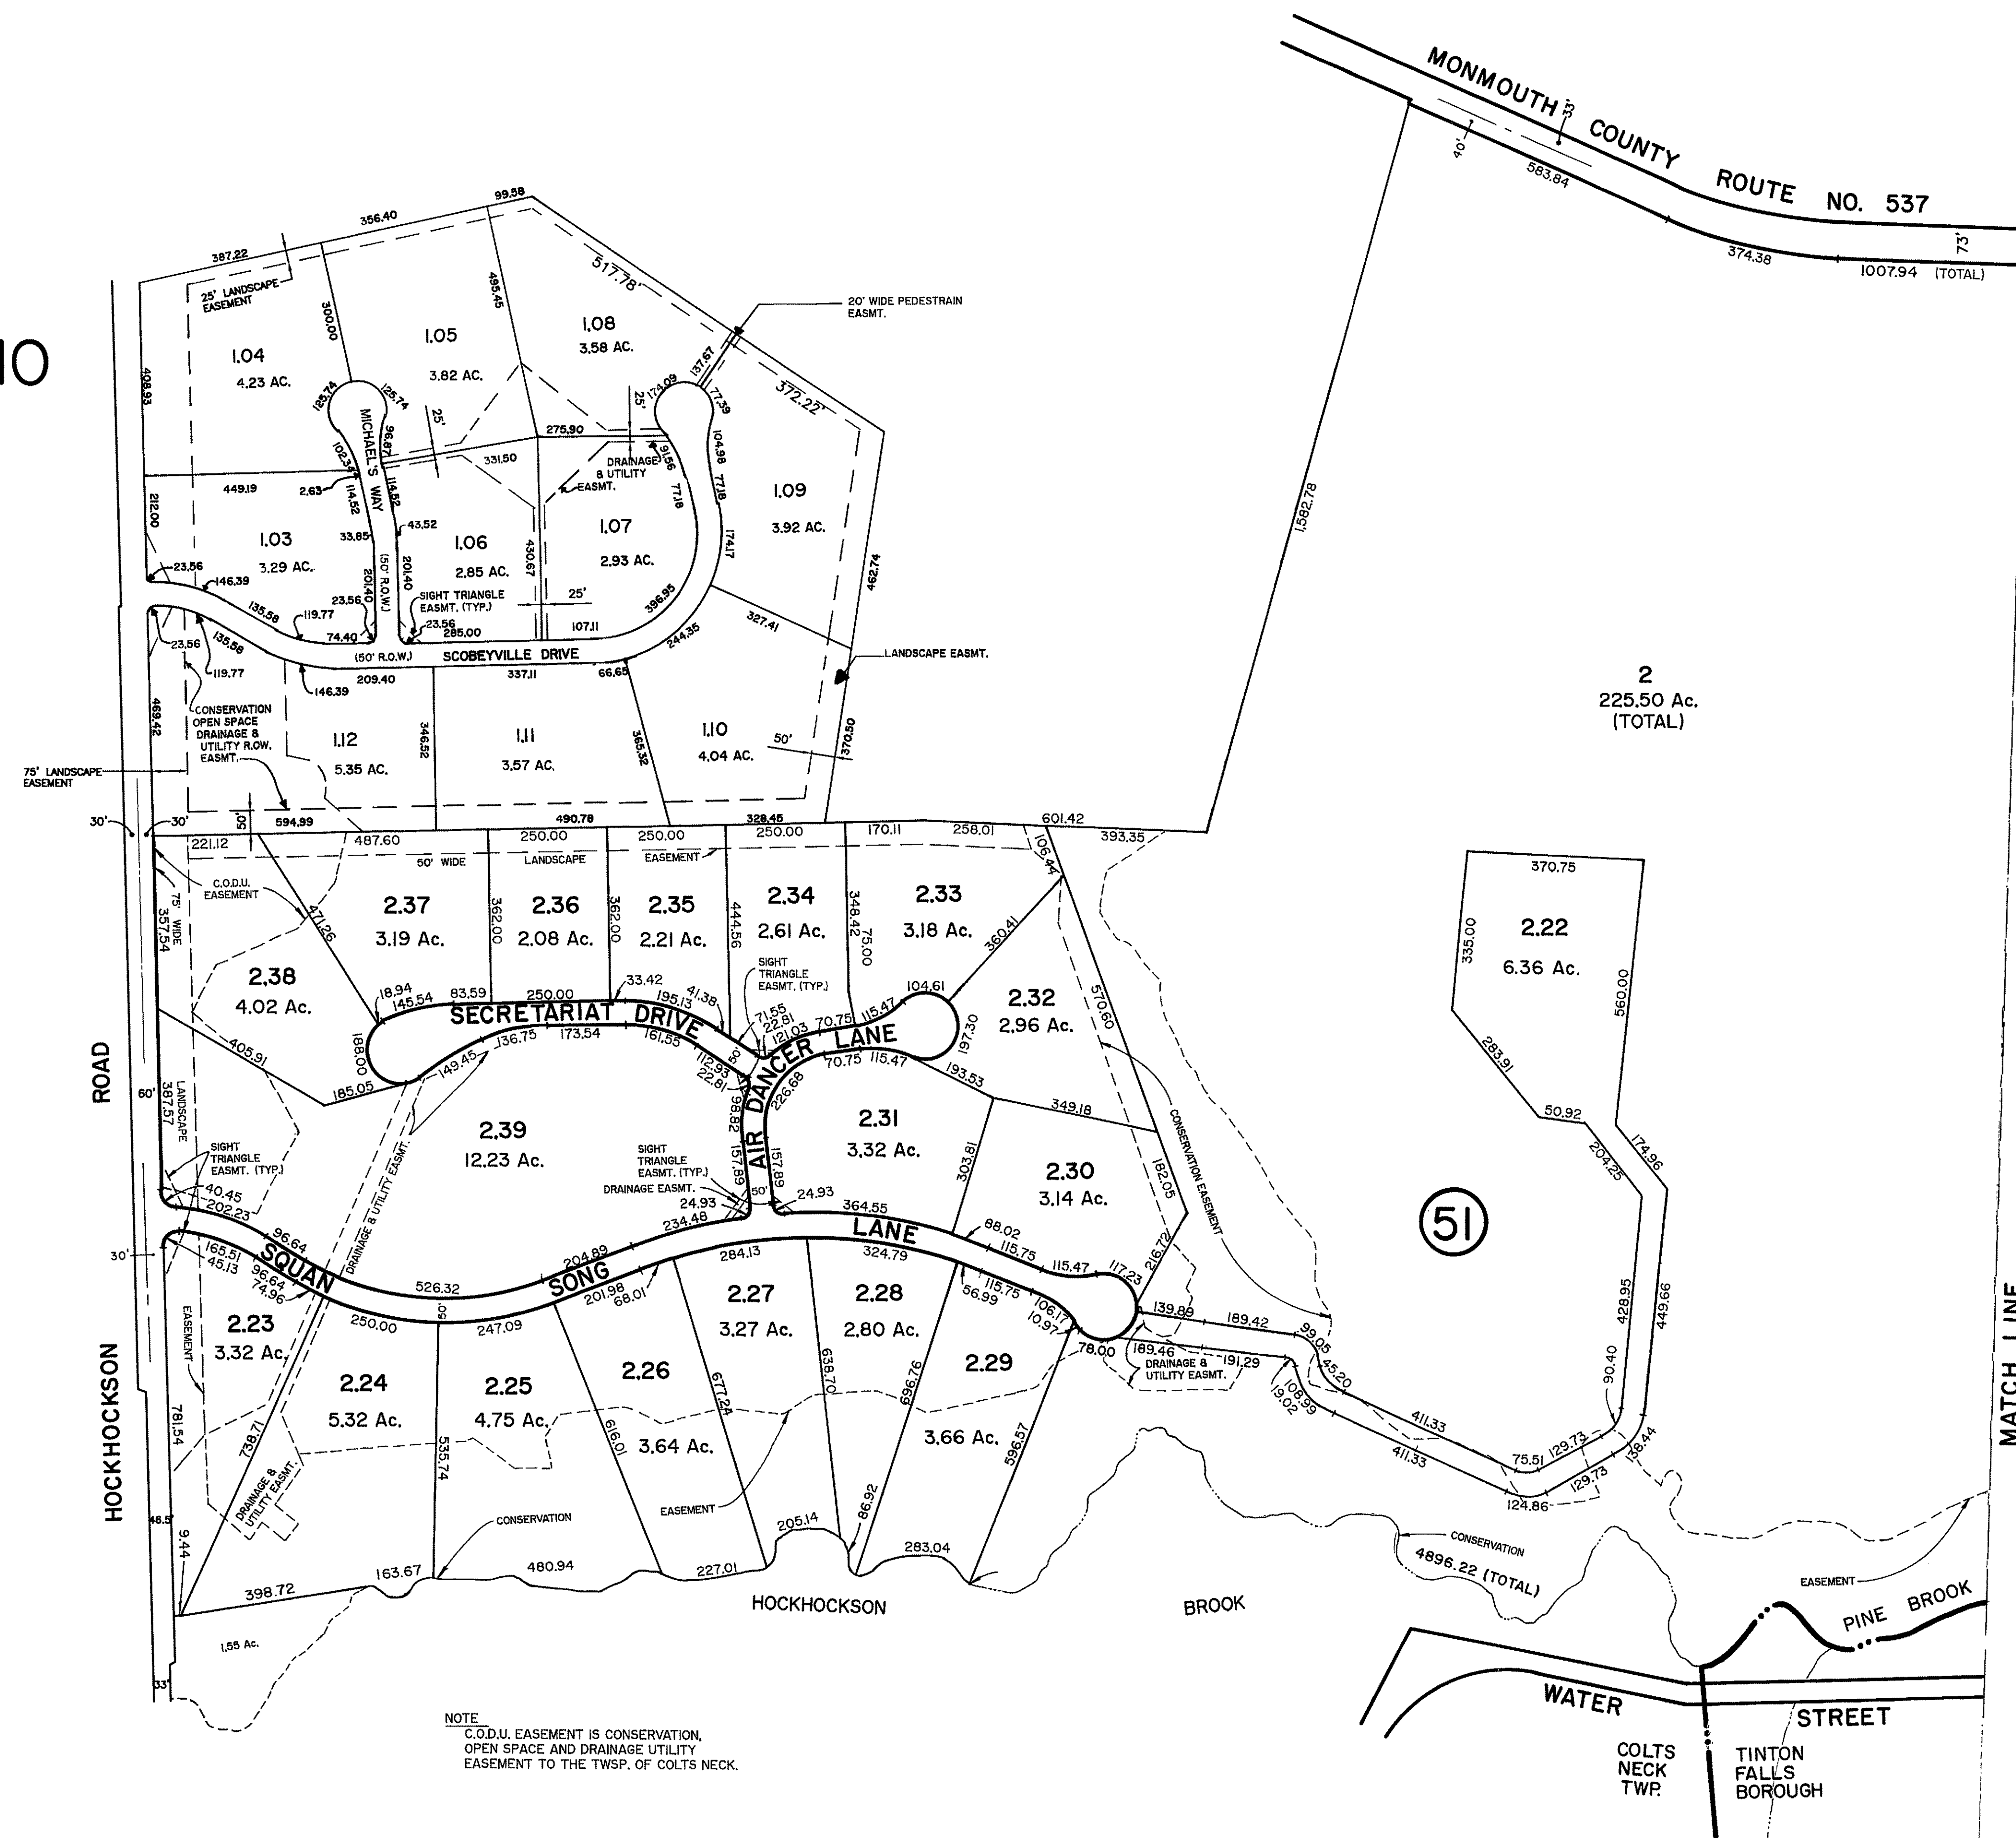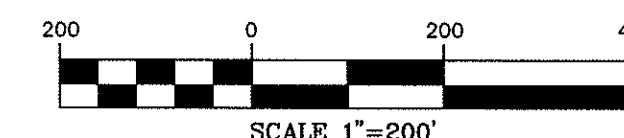


THIS SHEET IS A SCANNED COPY OF THE
TAX MAP PREPARED BY BAY POINT
ENGINEERING ASSOC., ON JULY 1, 1999.
THE ORIGINAL MAP IS ON FILE AT CMX.


REVISIONS		
DATE	NAME	No.
02/2008	THOMAS CRADER	21782
07/2017	MICHAEL FINNEGAN	34851

SHEET 10.04

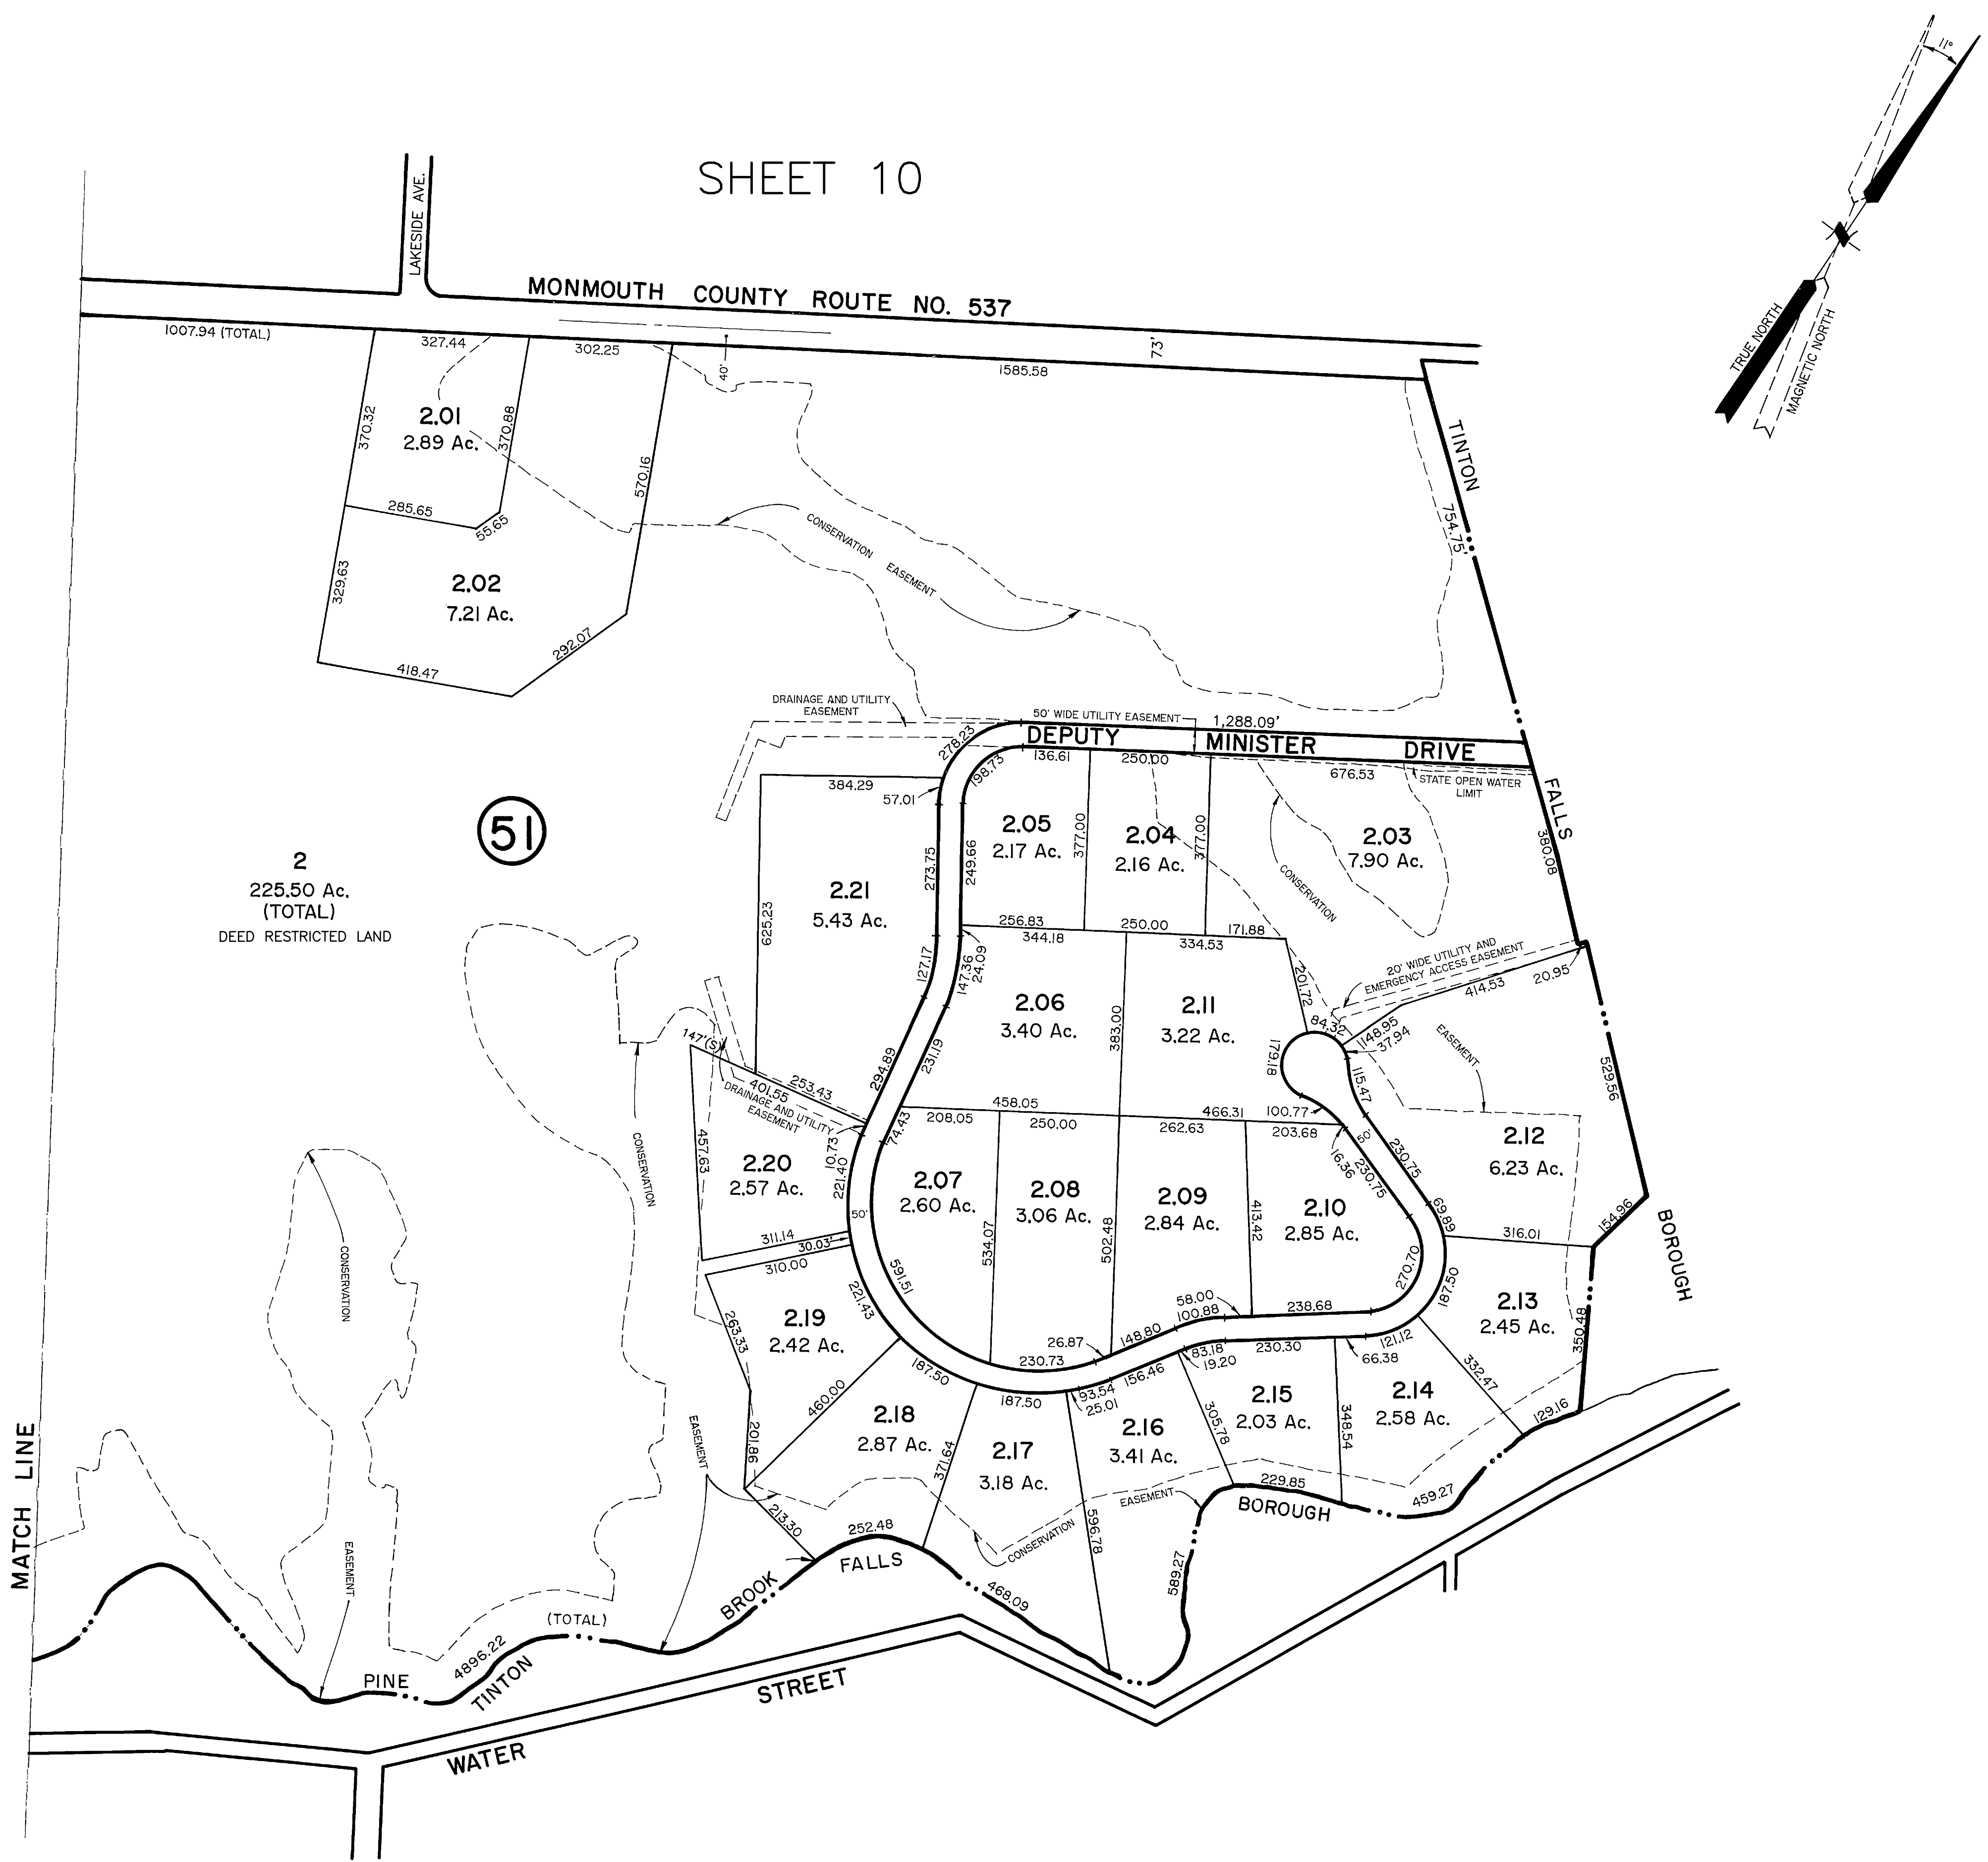

TAX MAP
TOWNSHIP OF COLTS NECK
MONMOUTH COUNTY, N.J.
SCALE 1"= 200' JULY 1, 1999
BAY POINT ENGINEERING ASSOC., INC.
304 HAWTHORNE AVENUE
POINT PLEASANT BEACH, N.J. 08742
THOMAS CRADER L.S. LIC. NO. 21782




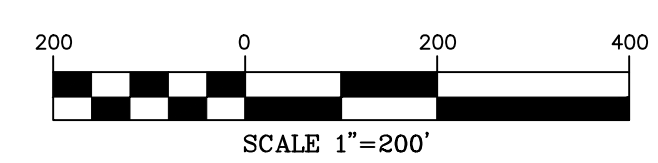


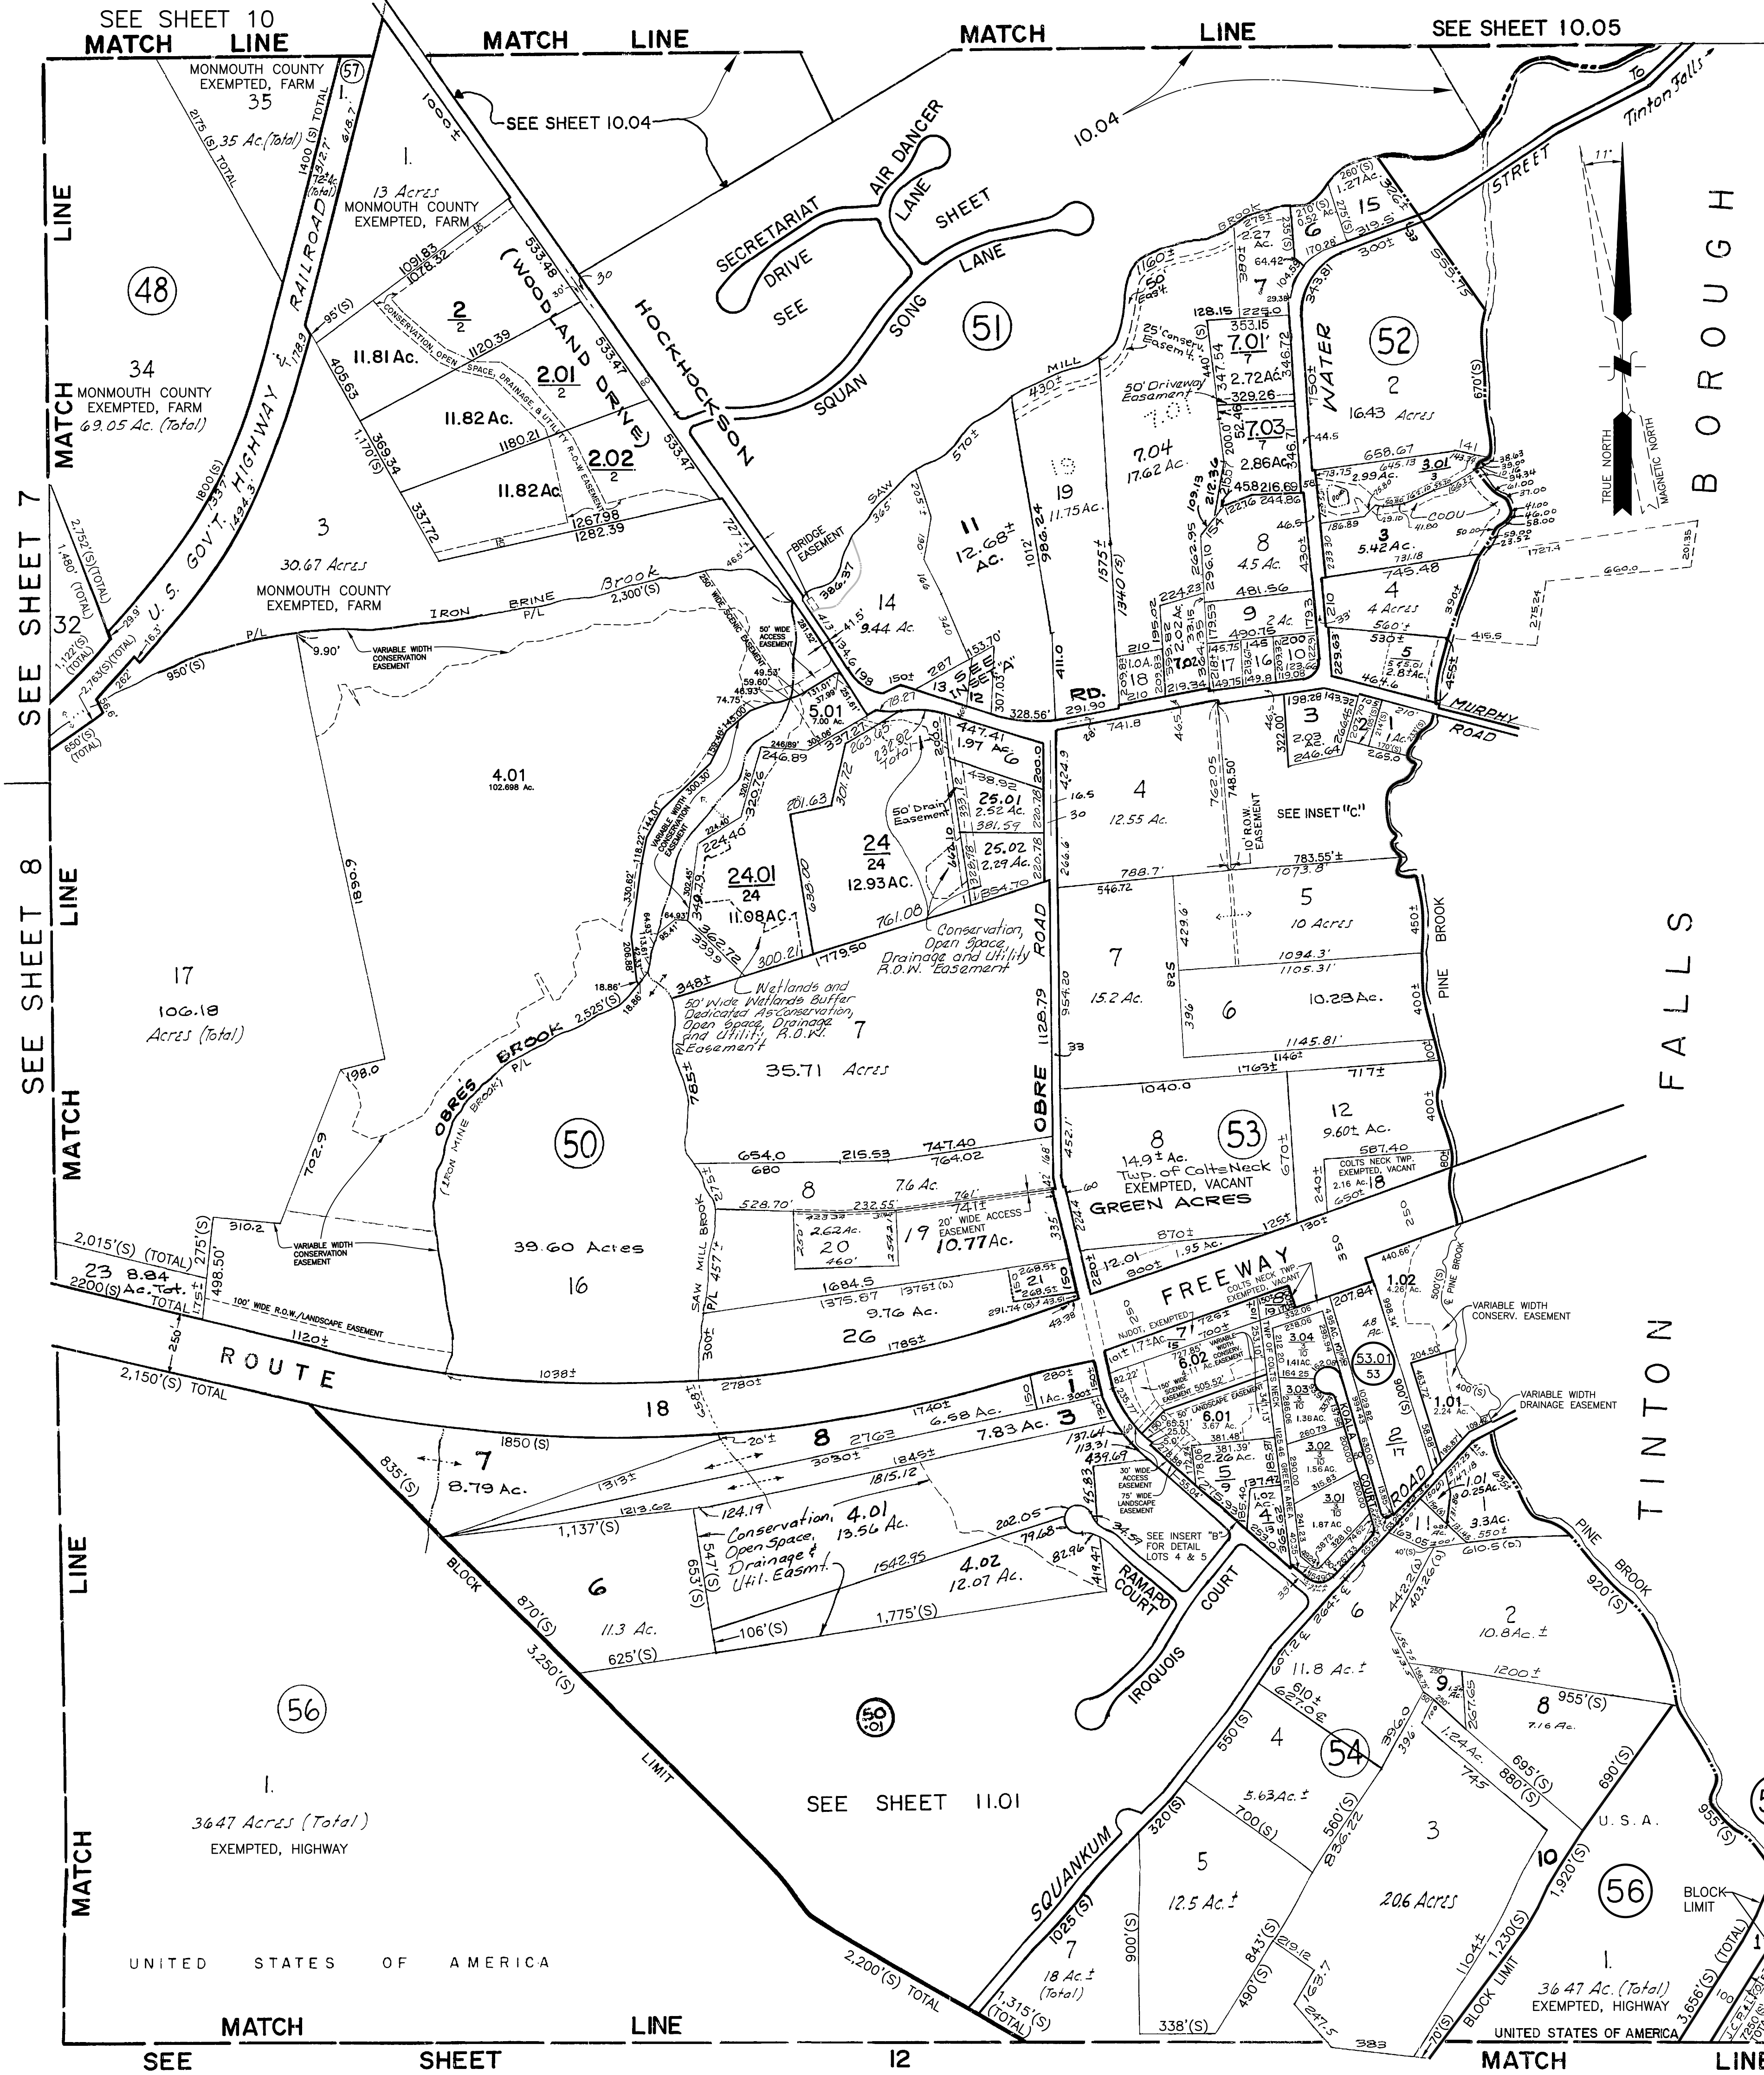

Note: C.O.D.U. = Conservation open space, drainage and utility easement dedicated to The Township of Colts Neck


REVISIONS		
DATE	NAME	No.
10/2005	THOMAS CRADER	21782
04/2006	THOMAS CRADER	21782
02/2008	THOMAS CRADER	21782
07/2017	MICHAEL FINNEGAN	34851

THIS SHEET IS A SCANNED COPY OF THE TAX MAP PREPARED BY TRENTON ENGINEERING CO. ON NOVEMBER 1955. THE ORIGINAL MAP IS ON FILE AT CMX.

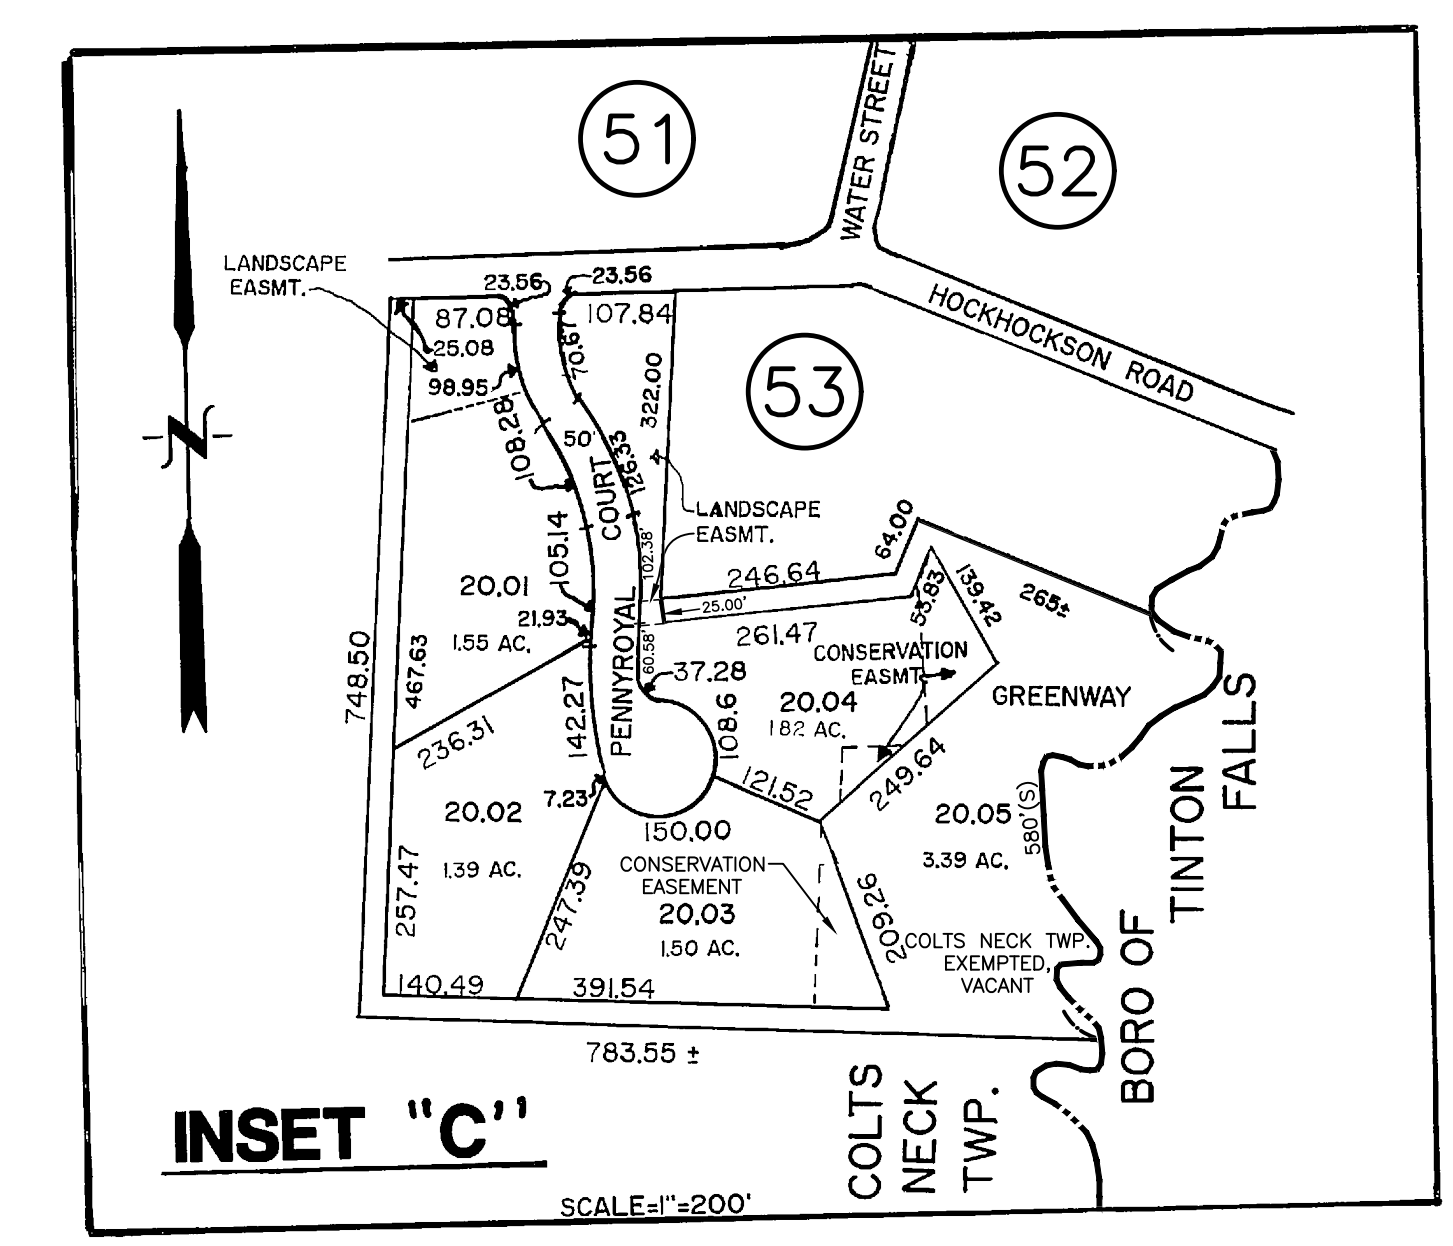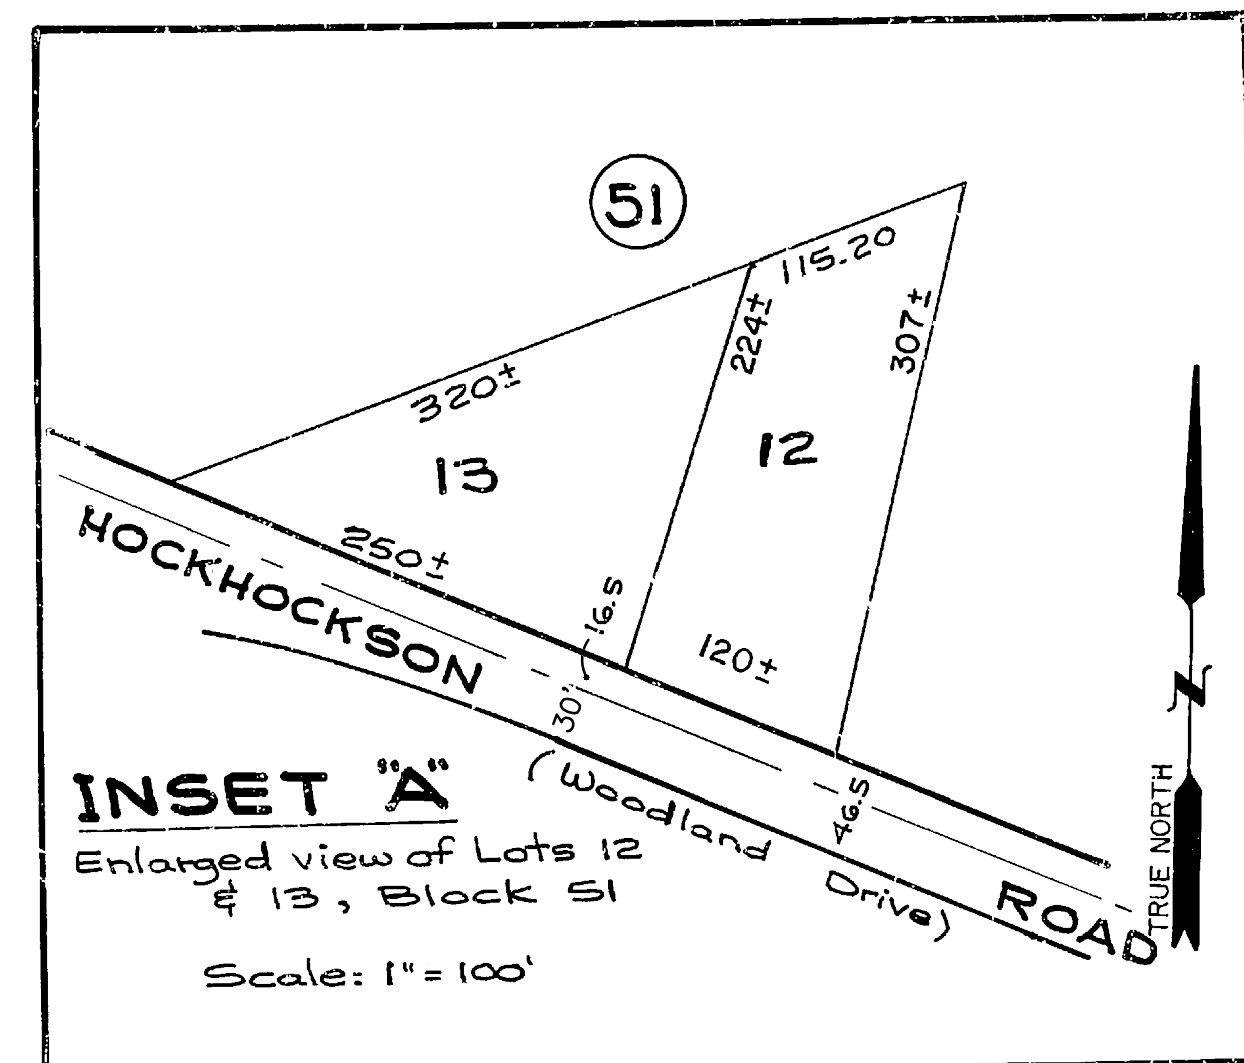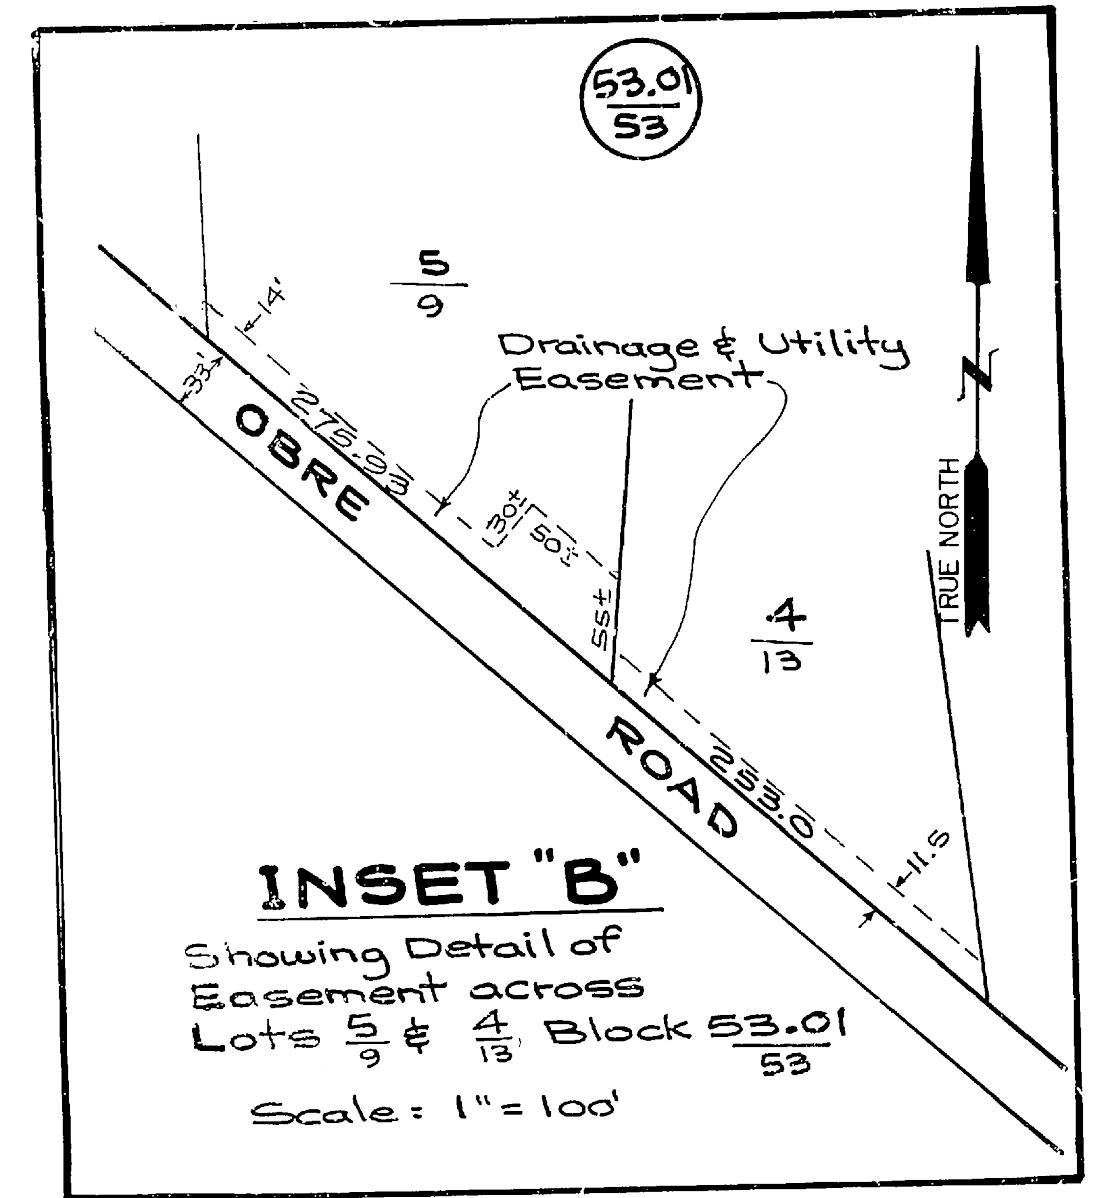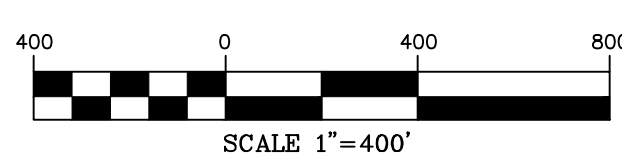

COLTS NECK TOWNSHIP
MONMOUTH COUNTY, N.J.
SCALE: 1" = 400' NOV. 1955
TRENTON ENGINEERING CO.
TRENTON, N.J.
REVISED 1956

APPROVED BY:
C.E. BARNES
12/5/55 SERIAL NO. 177

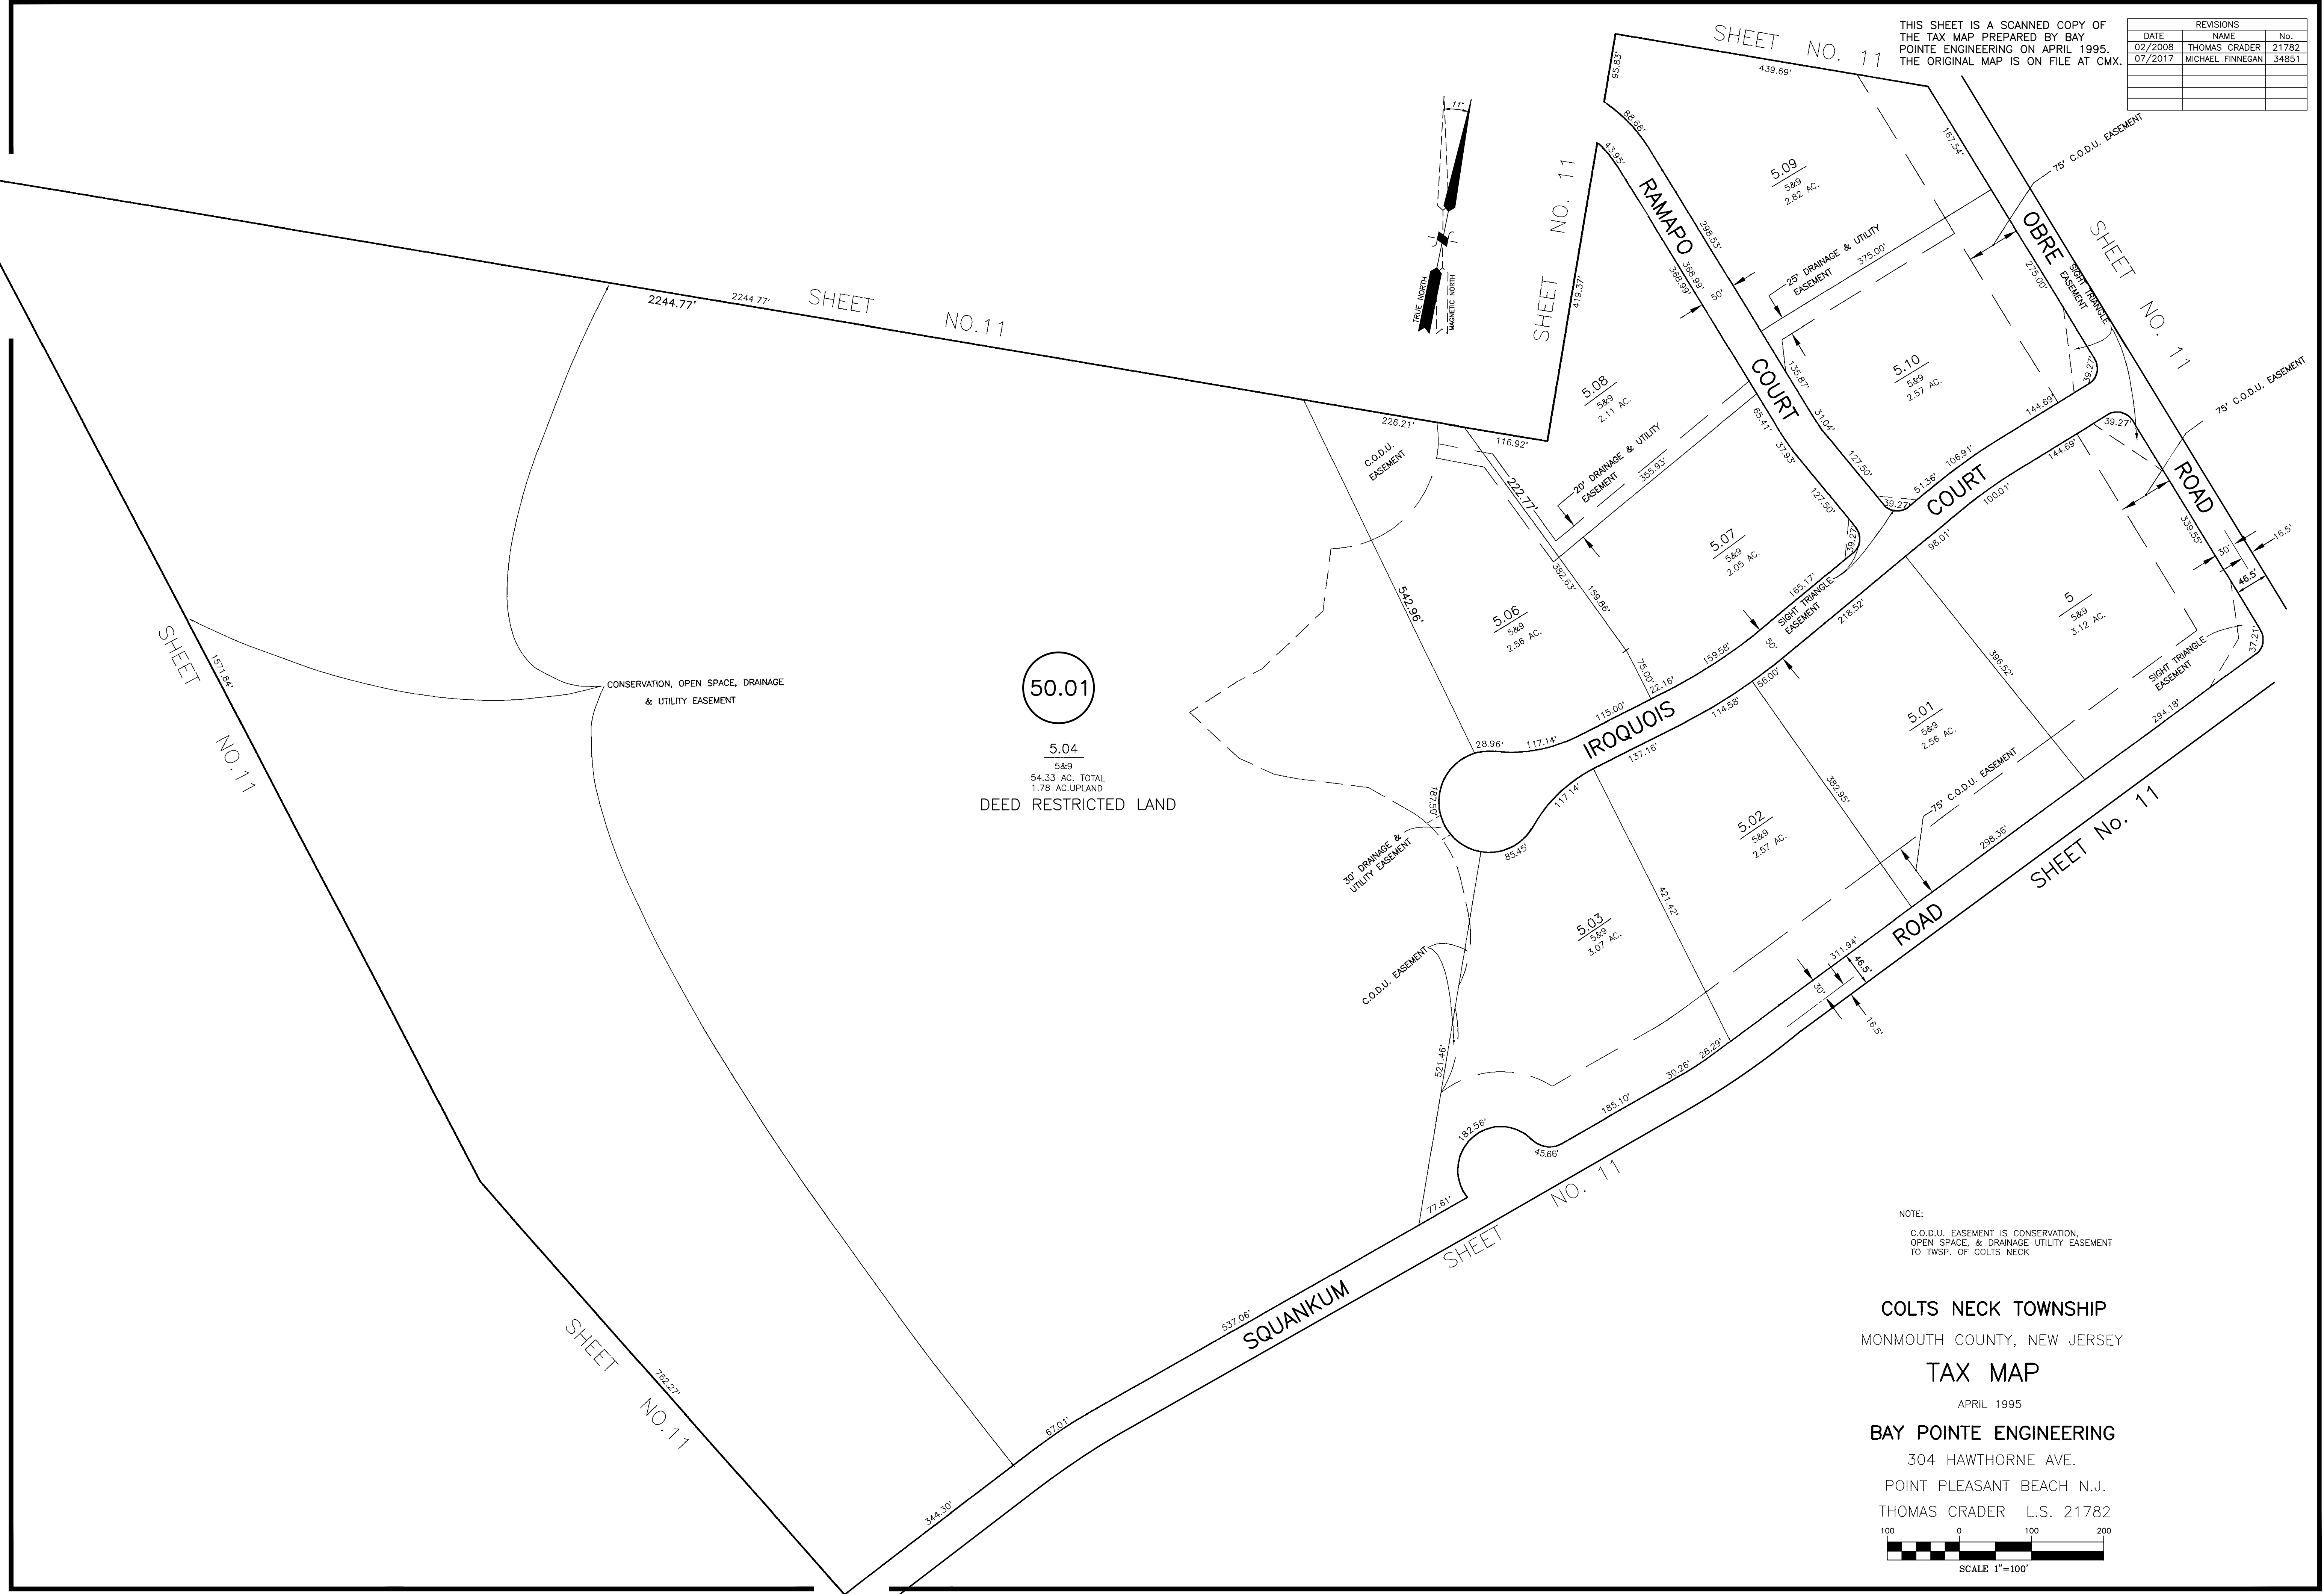

THIS SHEET IS A SCANNED COPY OF THE TAX MAP PREPARED BY BAY POINTE ENGINEERING ON APRIL 1995. THE ORIGINAL MAP IS ON FILE AT CMX.

REVISIONS		
DATE	NAME	No.
02/2008	THOMAS CRADER	21782
07/2017	MICHAEL FINNEGAN	34851

NOTE:
C.O.D.U. EASEMENT IS CONSERVATION, OPEN SPACE, & DRAINAGE UTILITY EASEMENT TO TWSP. OF COLTS NECK

COLTS NECK TOWNSHIP
MONMOUTH COUNTY, NEW JERSEY
TAX MAP
APRIL 1995
BAY POINTE ENGINEERING
304 HAWTHORNE AVE.
POINT PLEASANT BEACH N.J.
THOMAS CRADER L.S. 21782

100 0 100 200
SCALE 1"=100'

