
PRELIMINARY CERTIFIED SURVEY MAP

PART OF THE SOUTHEAST QUARTER OF THE NORTHWEST QUARTER AND
PART OF THE SOUTHWEST QUARTER OF THE NORTHWEST OF SECTION 36,
T.5N., R.8E., OF THE 4TH P.M.,
TOWN OF MONTROSE, DANE COUNTY, WISCONSIN.

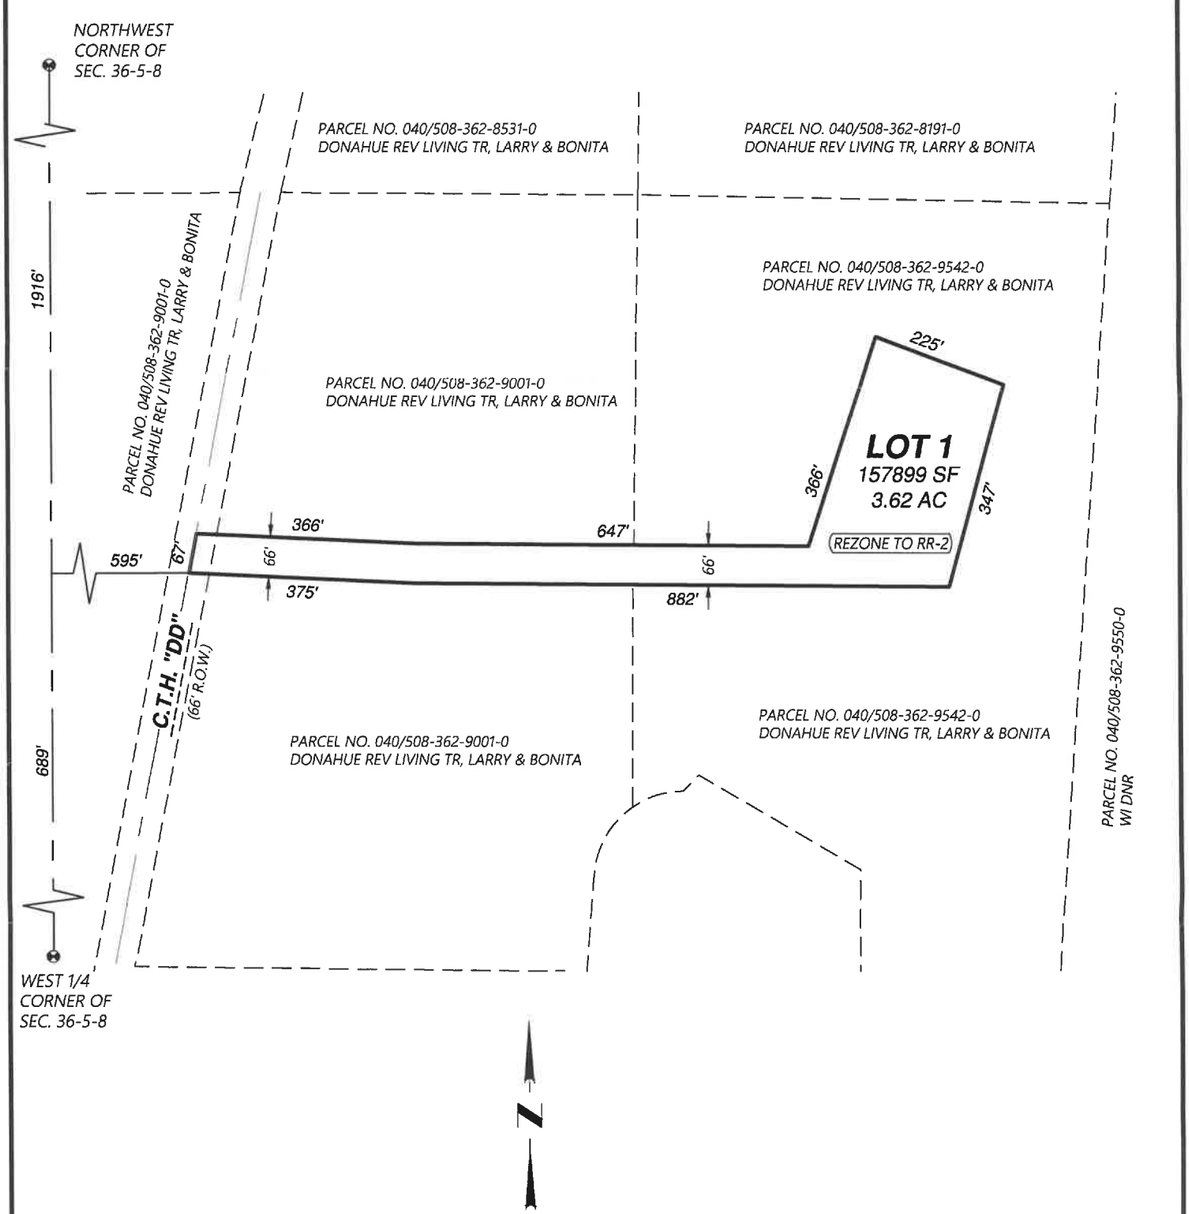

GRAPHIC SCALE: 1" = 250'

0 125 250 375

Project No. 126-468
For: KILLERLAIN

Combs & ASSOCIATES INC


- LAND SURVEYING
- LAND PLANNING
- CIVIL ENGINEERING

109 W. MILWAUKEE ST
JANESVILLE, WI 53548
www.combssurvey.com

tel: 608-752-0575
fax: 608-752-0534

Proposed Zoning

PART OF THE NORTHEAST 1/4 AND SOUTHEAST 1/4 OF THE NORTHWEST 1/4 OF SECTION 29, TOWN 05 NORTH, RANGE 08 EAST, TOWN OF MONTROSE, DANE COUNTY, WISCONSIN

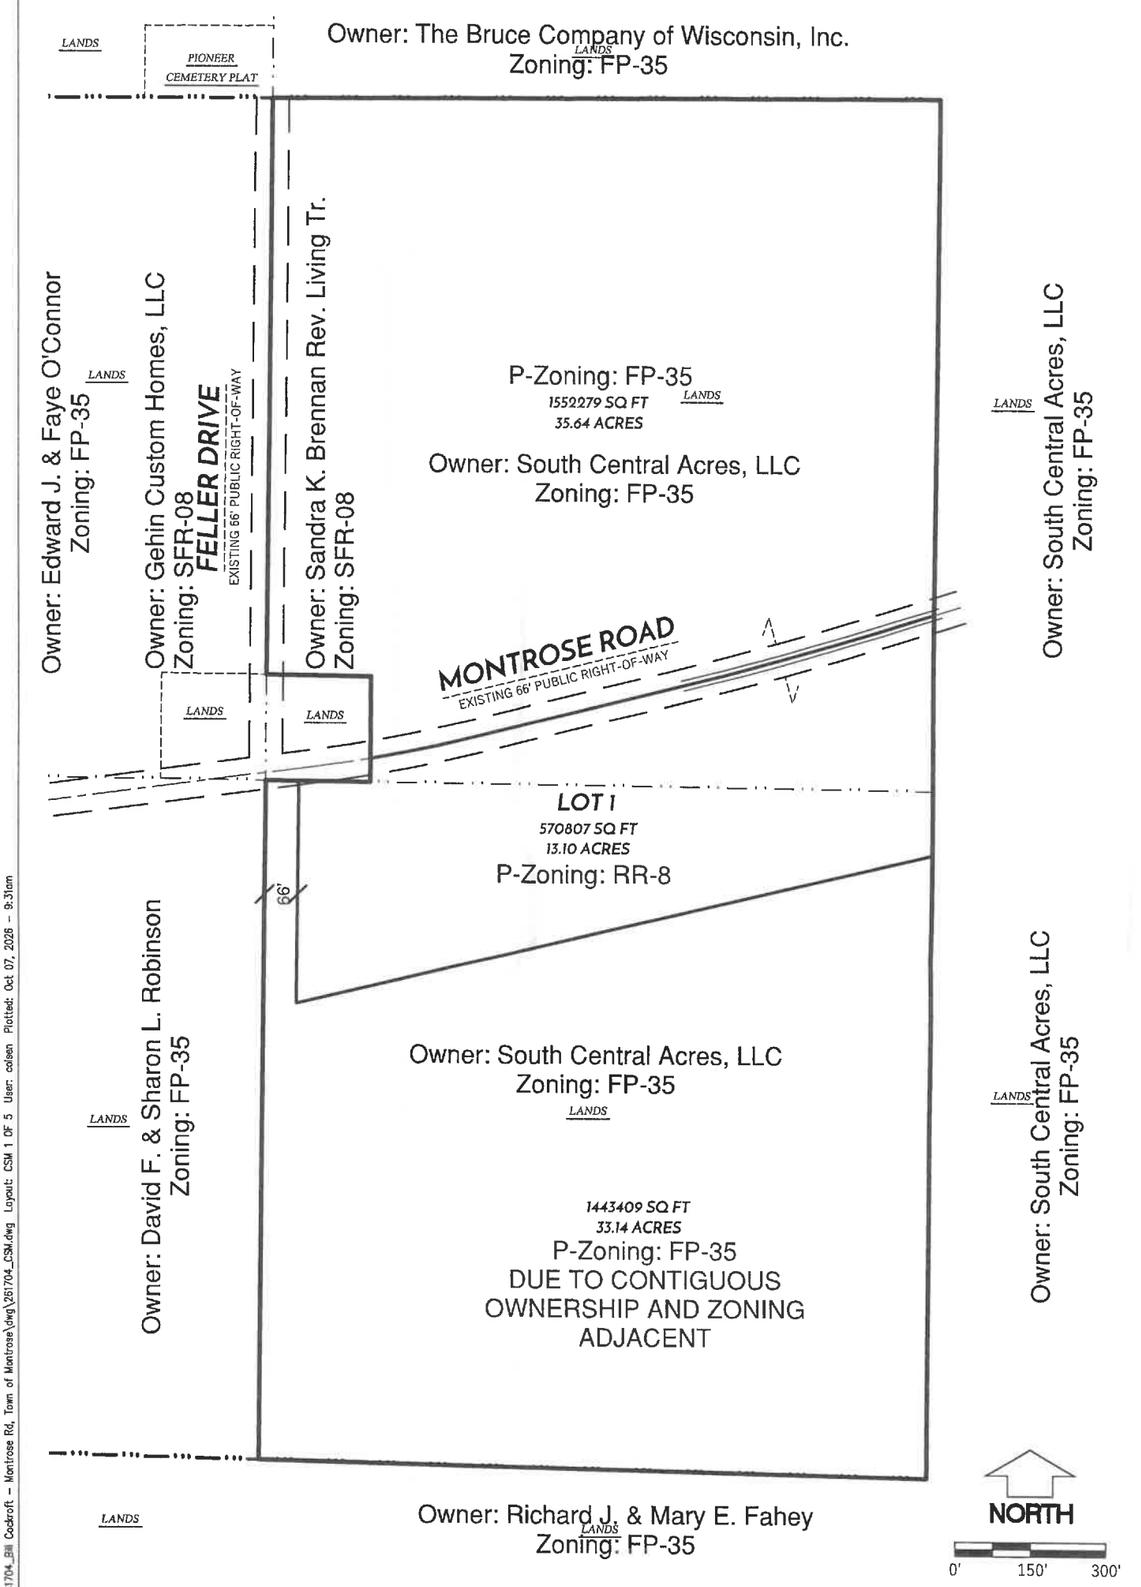

File: W:\2026\261704_Bill Cadcroft - Montrose Rd, Town of Montrose\dwg\261704_CSM.dwg Layout: CSM 1 OF 5 User: colsen Plotted: Oct. 07, 2026 - 9:31am

WYSER ENGINEERING

PREPARED BY:
WYSER ENGINEERING
300 EAST FRONT STREET
MOUNT HOREB, WI 53572
www.wyserengineering.com

PREPARED FOR:

SURVEYED BY:
DRAWN BY: CJO
CHECKED BY:
APPROVED BY:

PROJECT NO: 261704
SHEET NO: 1 of 1

VOL. _____ PAGE _____
DOC. NO. _____
C.S.M. NO. _