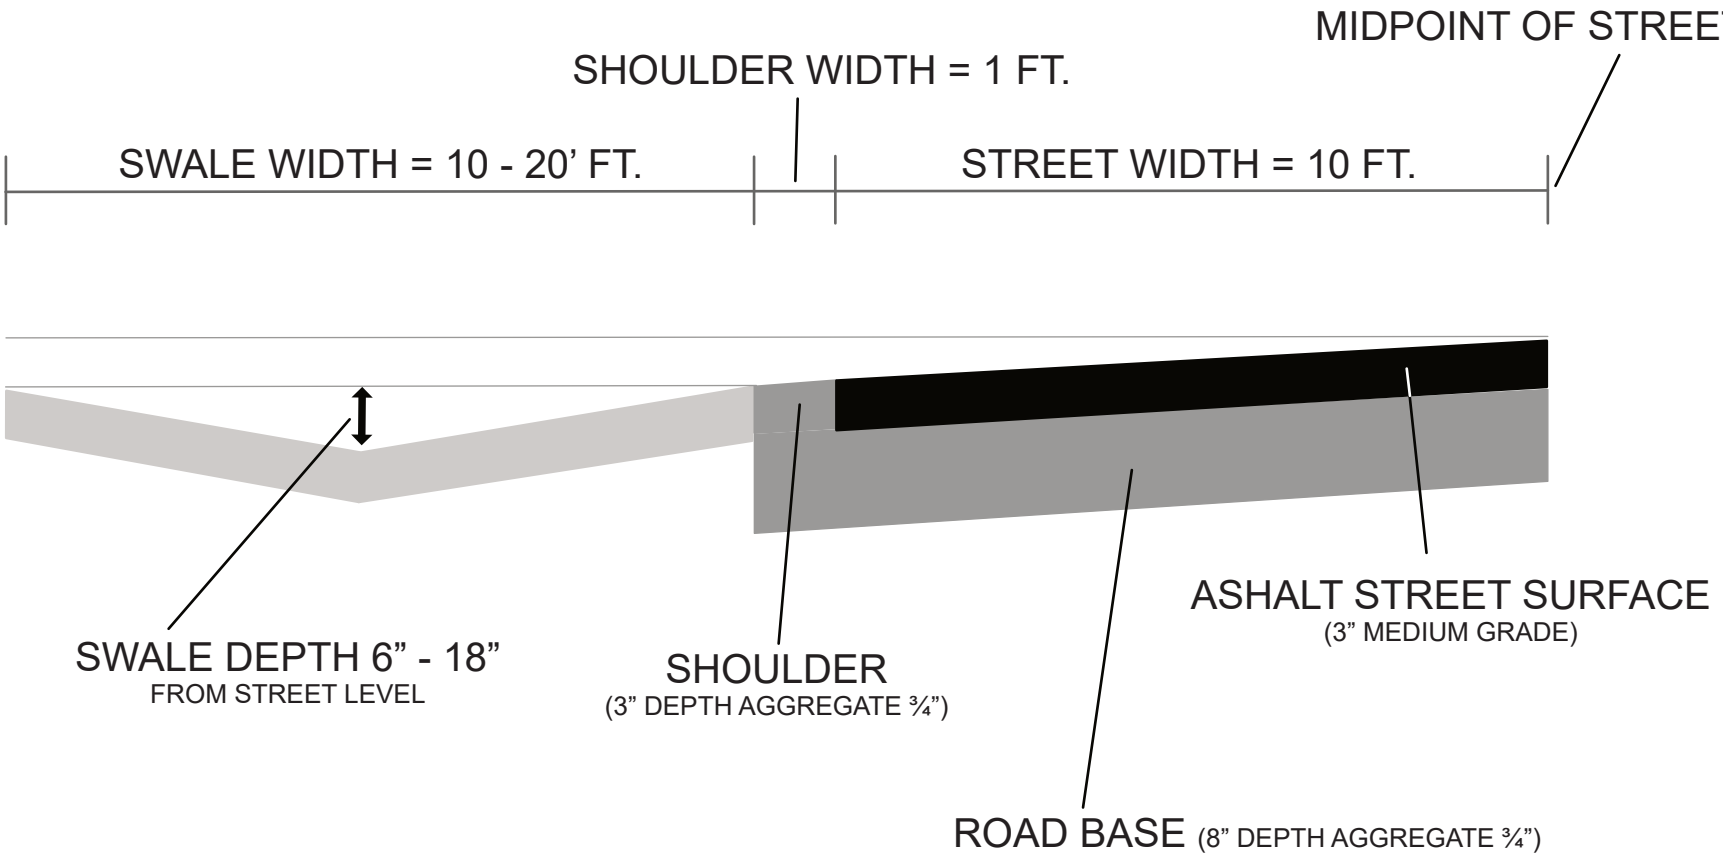
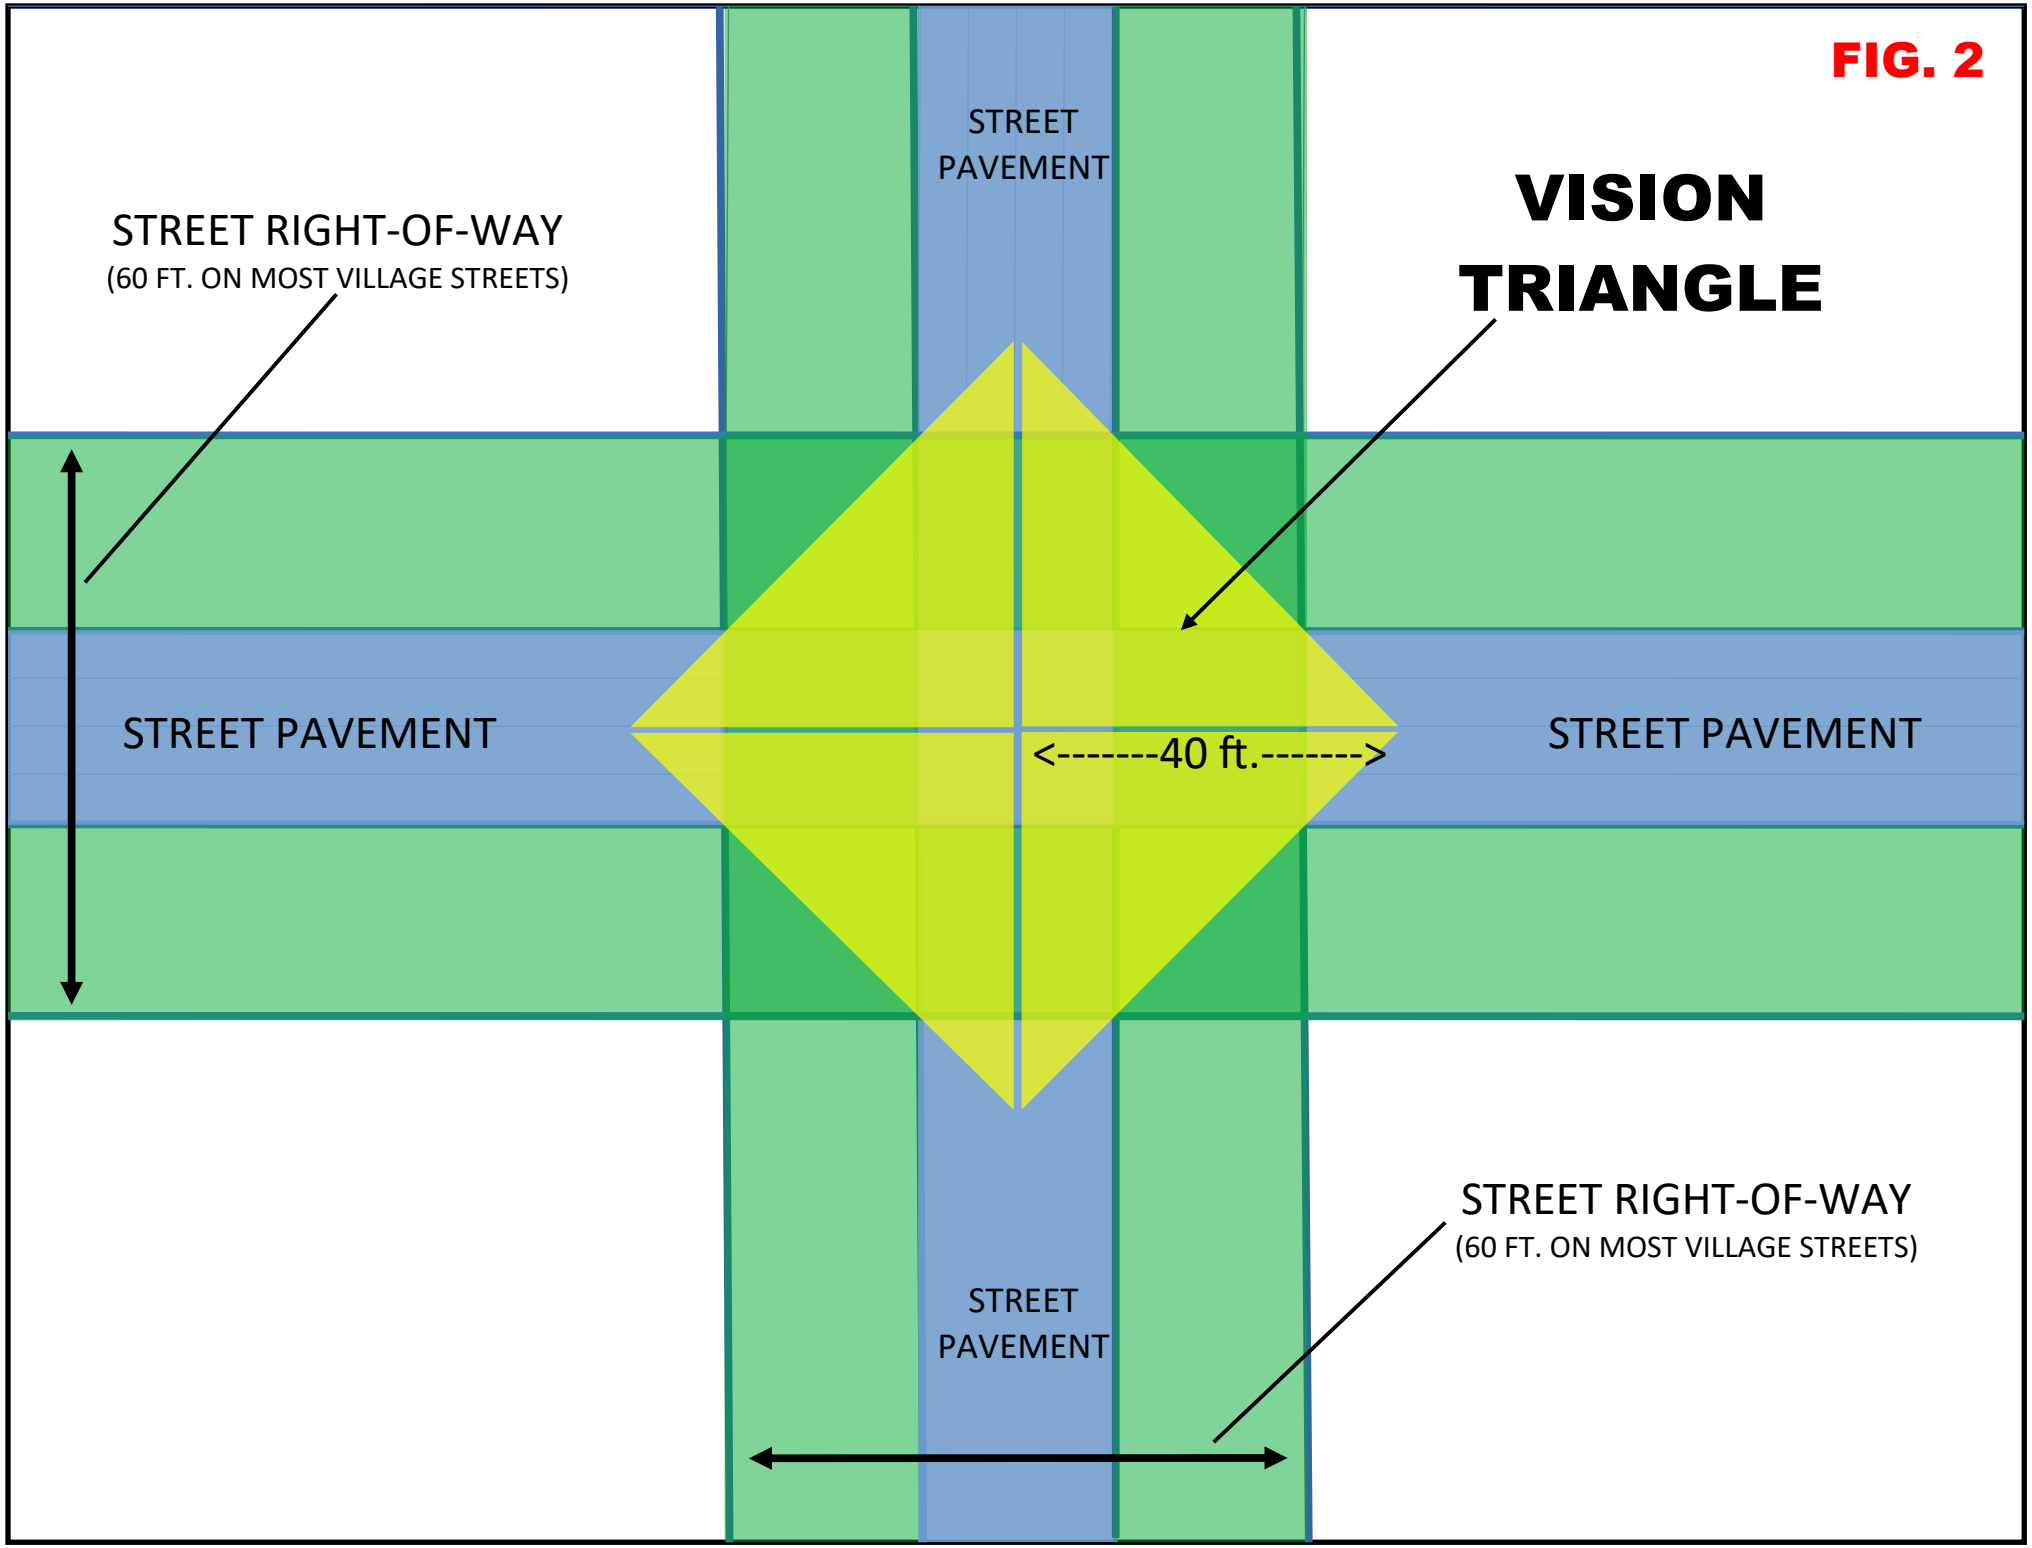
DRAFT

FIG. 1 Village of Park Ridge Typical Street Half Section with swale




FIG. 2
STREET PAVEMENT
VISION TRIANGLE
STREET RIGHT-OF-WAY
(60 FT. ON MOST VILLAGE STREETS)
STREET PAVEMENT
<-------40 ft.------->
STREET PAVEMENT
STREET RIGHT-OF-WAY
(60 FT. ON MOST VILLAGE STREETS)
STREET PAVEMENT

DRAFT

FIG. 3 Village of Park Ridge Mailbox Location

